



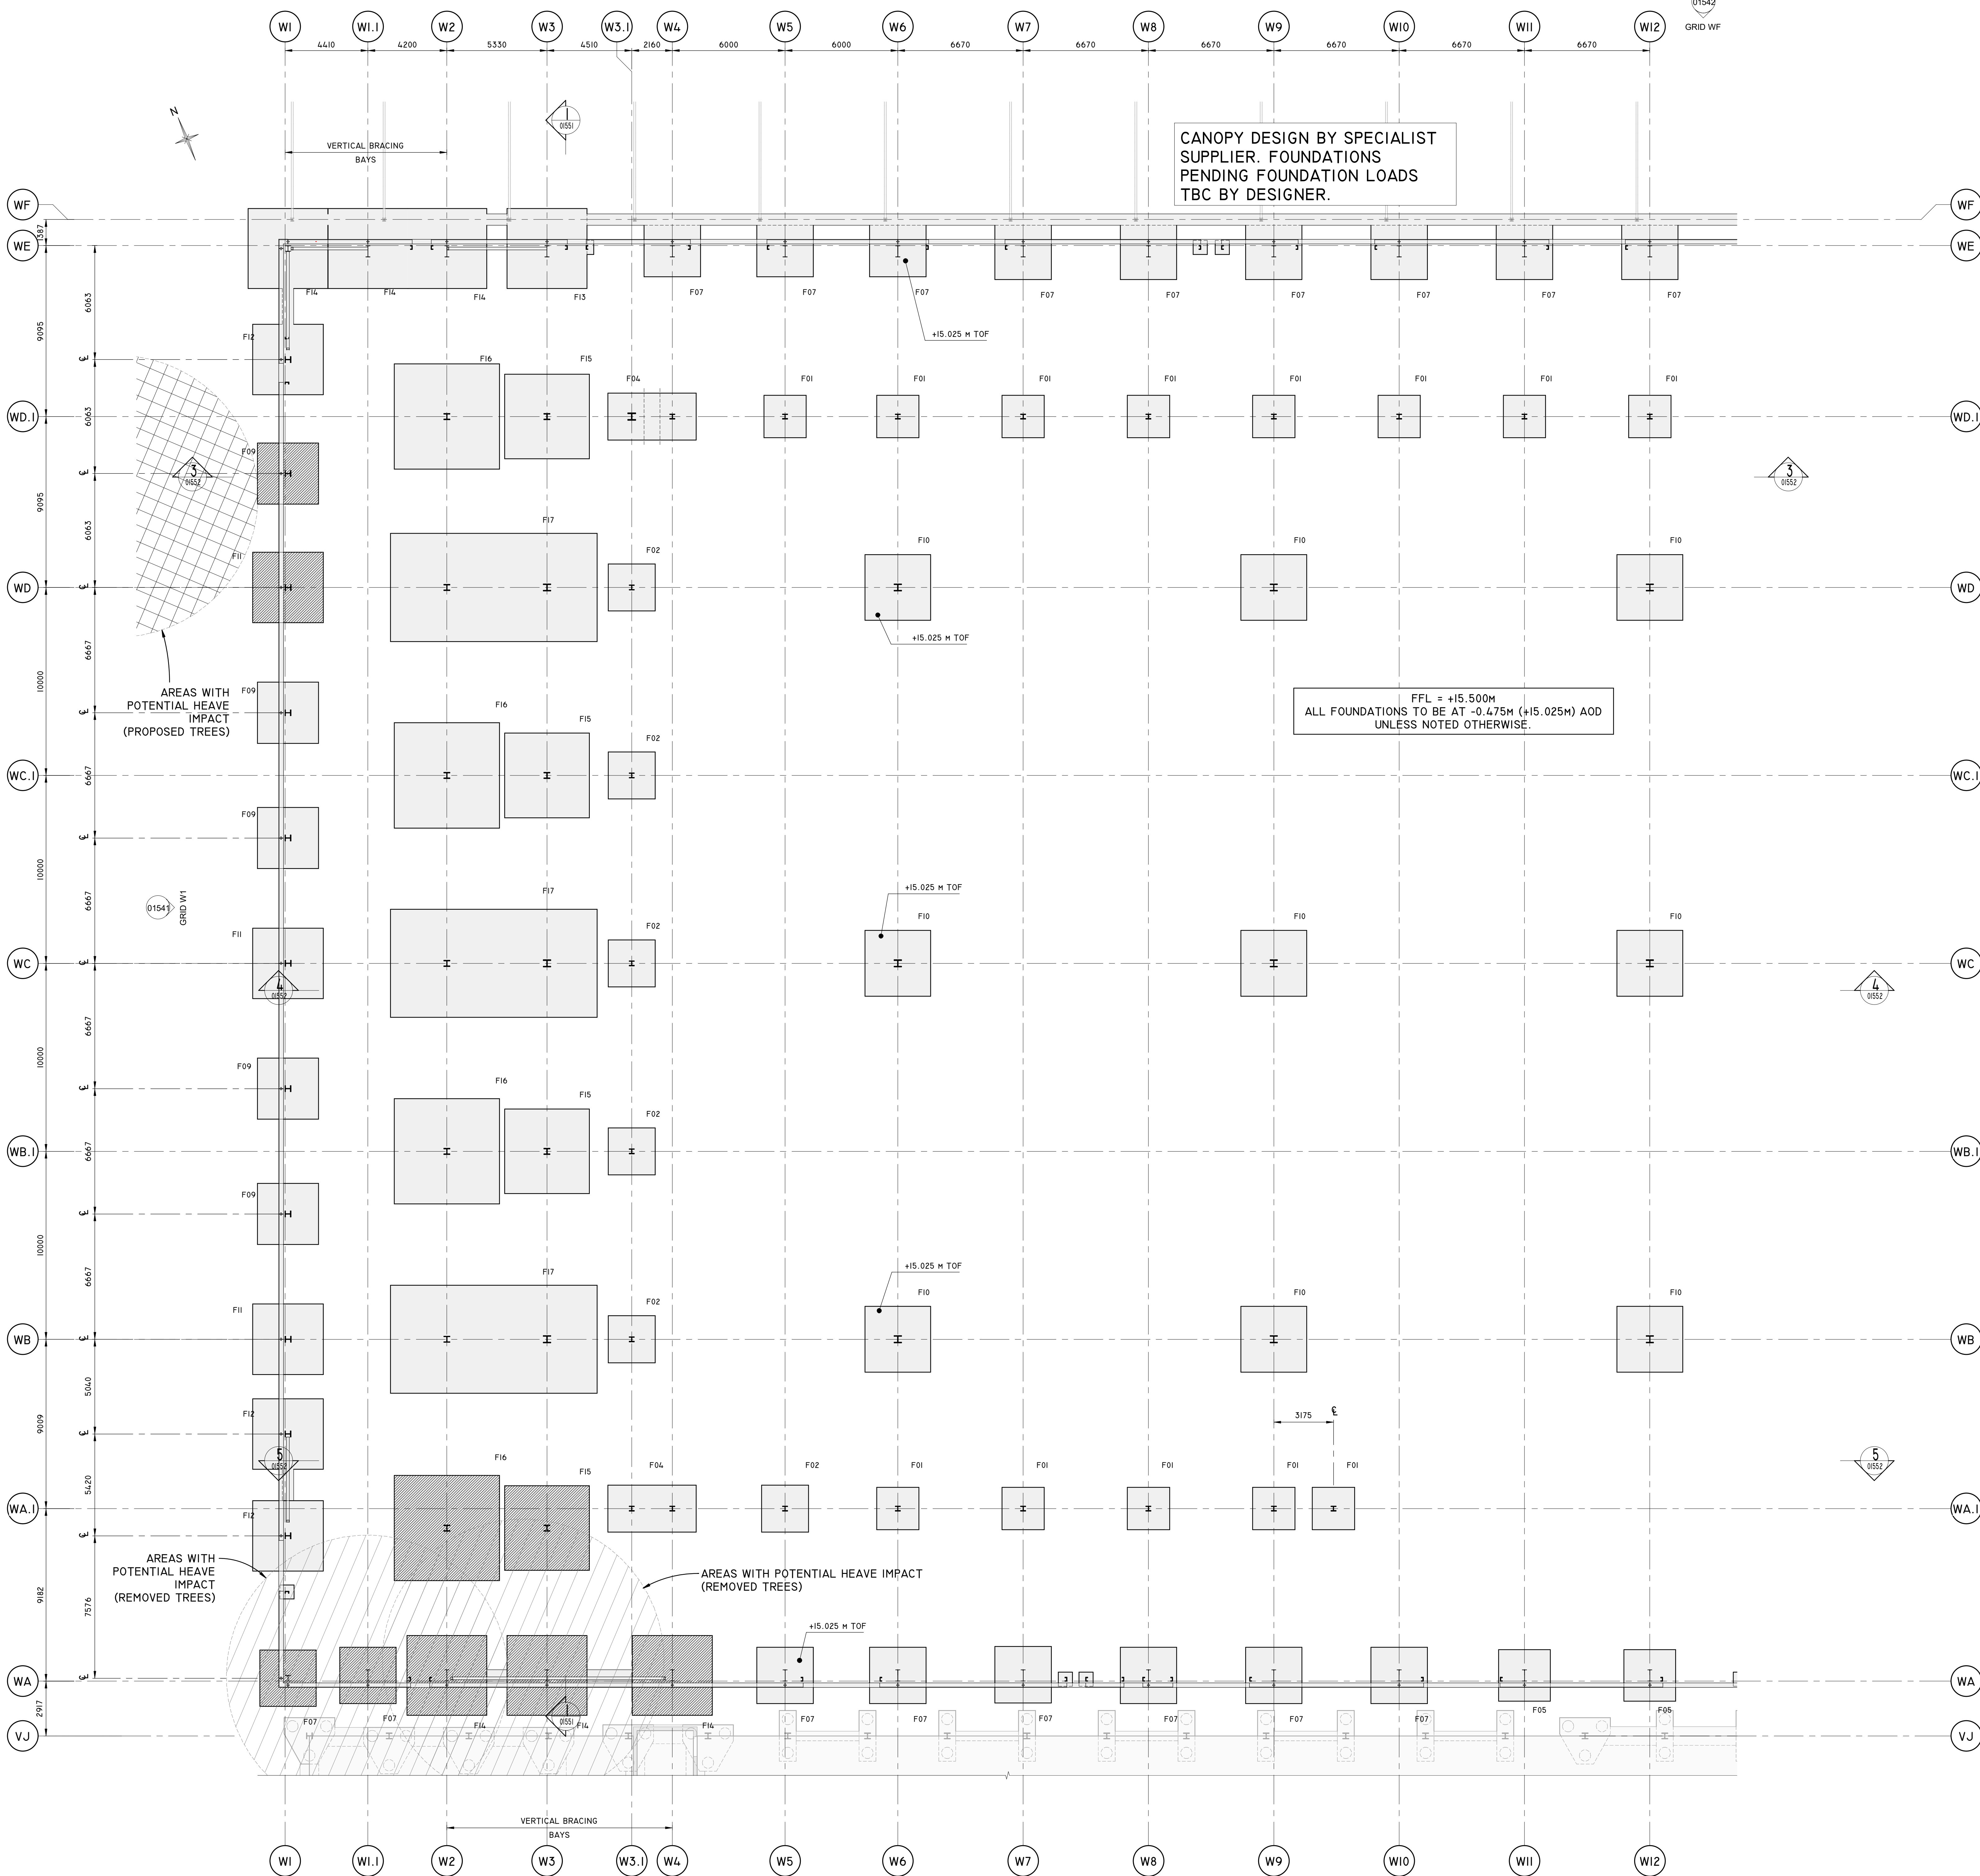

FOUNDATION LAYOUT - SHEET 1

1 - 125

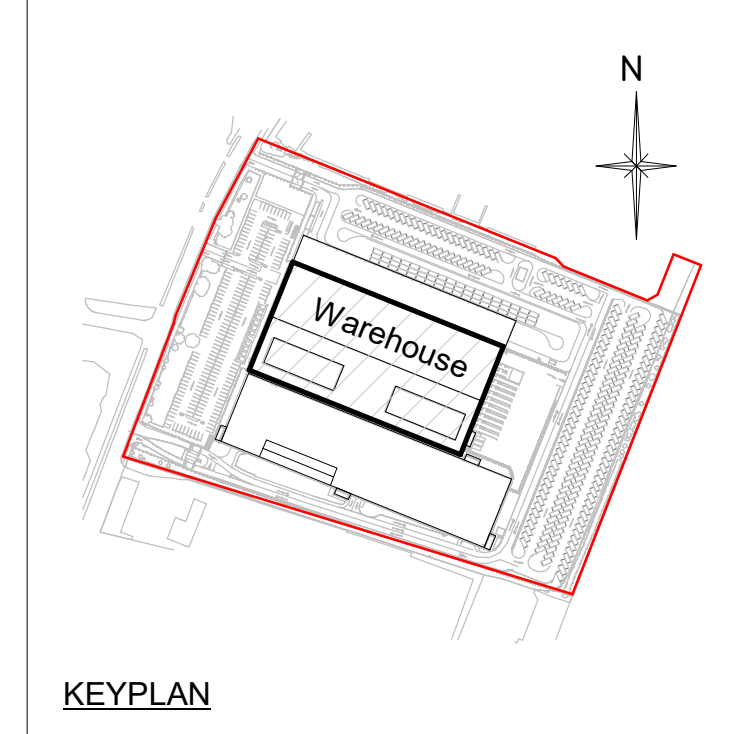

NOTES

- THIS DRAWING IS TO BE READ IN CONJUNCTION WITH ALL RELEVANT ARCHITECTS, ENGINEERS, AND SPECIALISTS DRAWINGS AND SPECIFICATIONS.
- FOR GENERAL NOTES AND SPECIFICATIONS REFER TO DRAWING No. 200810-ZZ-ZZ-DR-S-0000.
- FOR FOUNDATION TYPES AND DETAILS REFER TO DRAWING No. 200810-WH-FN-DR-S-1305.
- FOR COLUMN SIZES REFER TO GROUND FLOOR GA DRAWING No. 200810-WH-GF-DR-S-1303.
- ALL COLUMNS CONNECTED TO FOUNDATION AT TOP LEVEL.
- BASEPLATE & HOLDING DOWN BOLTS DETAILS TBC BY FABRICATOR/CONNECTION DESIGNER.
- COLUMN FLANGES CONSIDERED RESTRAINED AT TOP CONNECTION TO RAFTER & EAVES BEAMS TO BE ASSUMED IN CONNECTION DESIGN.
- COLUMNS GL WA & WE FLANGES CONSIDERED RESTRAINED AGAINST LATERAL TORSIONAL BUCKLING AT CONNECTION POINTS.

■ DENOTES PAD FOOTING WITH 50MM THICK HEAVE PROTECTION FOR DETAIL REFER TO DRAWING NO. 200810-XX-GF-DR-S-01341

0 50MM ON A0 DWG. 50

PI	TENDER ISSUE	JWW	ZT	16.07.21
REV	DESCRIPTION	BY	CHK	DATE
CLIENT				

HAVANT PROPERTY INVESTMENT LLP

PROJECT

HAVANT, NEW LANE

DRAWING TITLE

PART FOUNDATION PLAN - SHEET 1

PINNACLE
CONSULTING ENGINEERS

MERCURY HOUSE ALCHEMY,
BESSEMER ROAD,
WELWYN GARDEN CITY,
HERTS.
AL7 1HE
NORWICH | LONDON | DUBLIN | THE HAGUE

DRAWING STATUS

TENDER				
SCALE: # A0	DATE	DRAWN	CHECK	
1:125	JUL'21	JWW	ZT	
DRG NO.				REV.
200810-PIN-WH-FN-DR-S-01321				PI

COPYRIGHT PINNACLE