


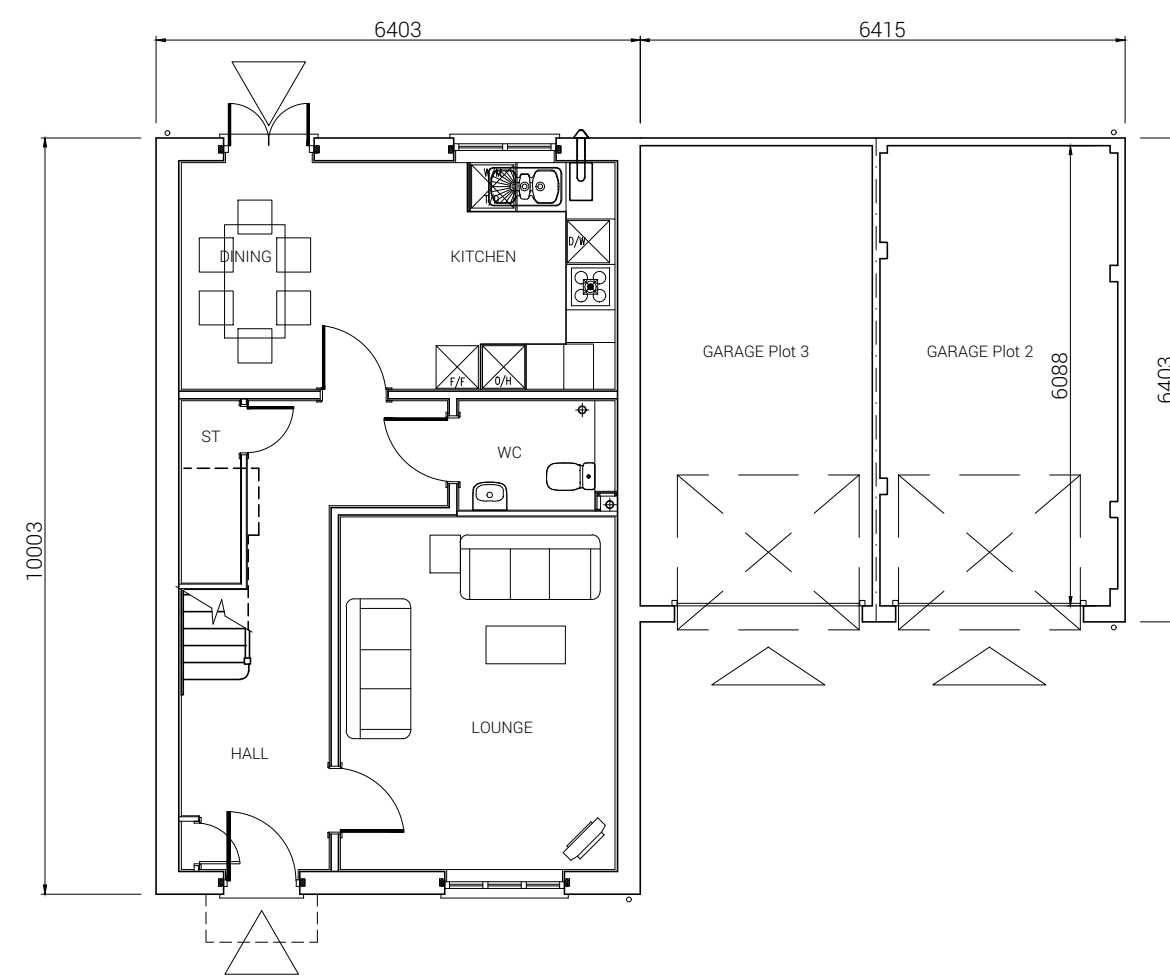


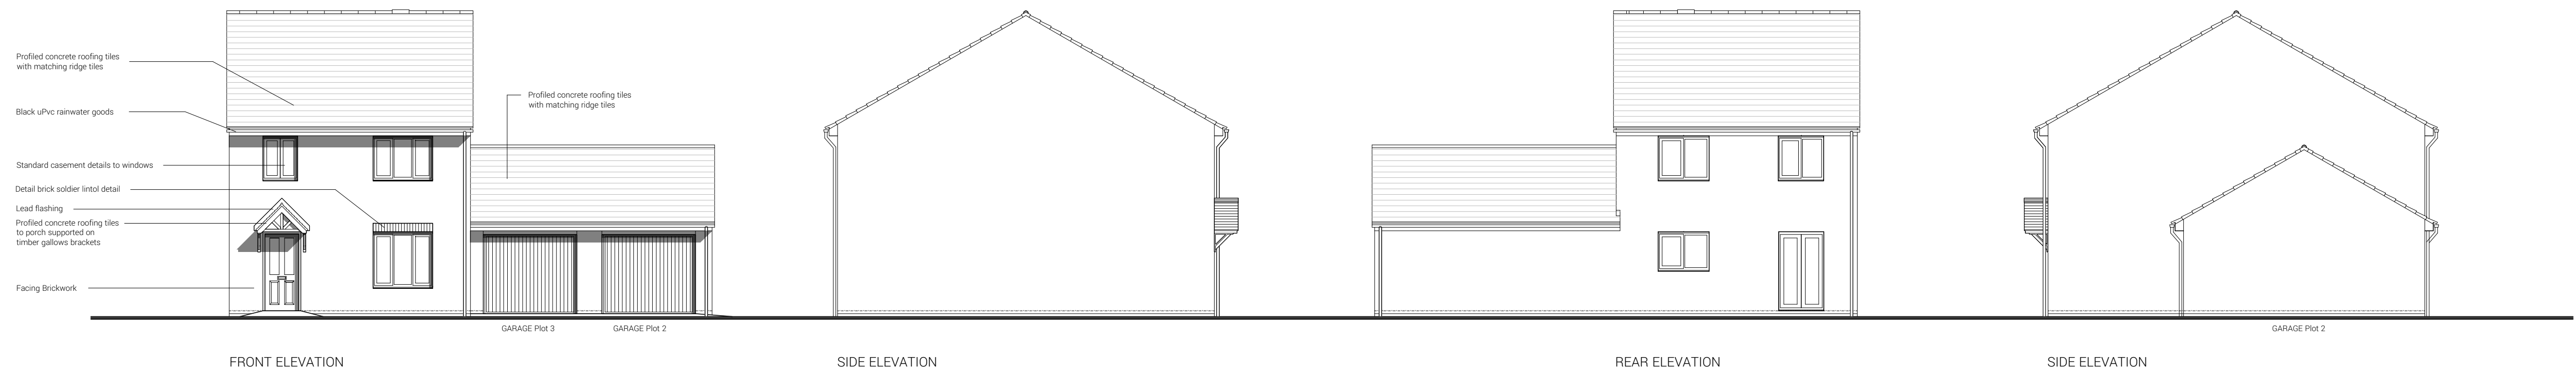

GROUND FLOOR PLAN

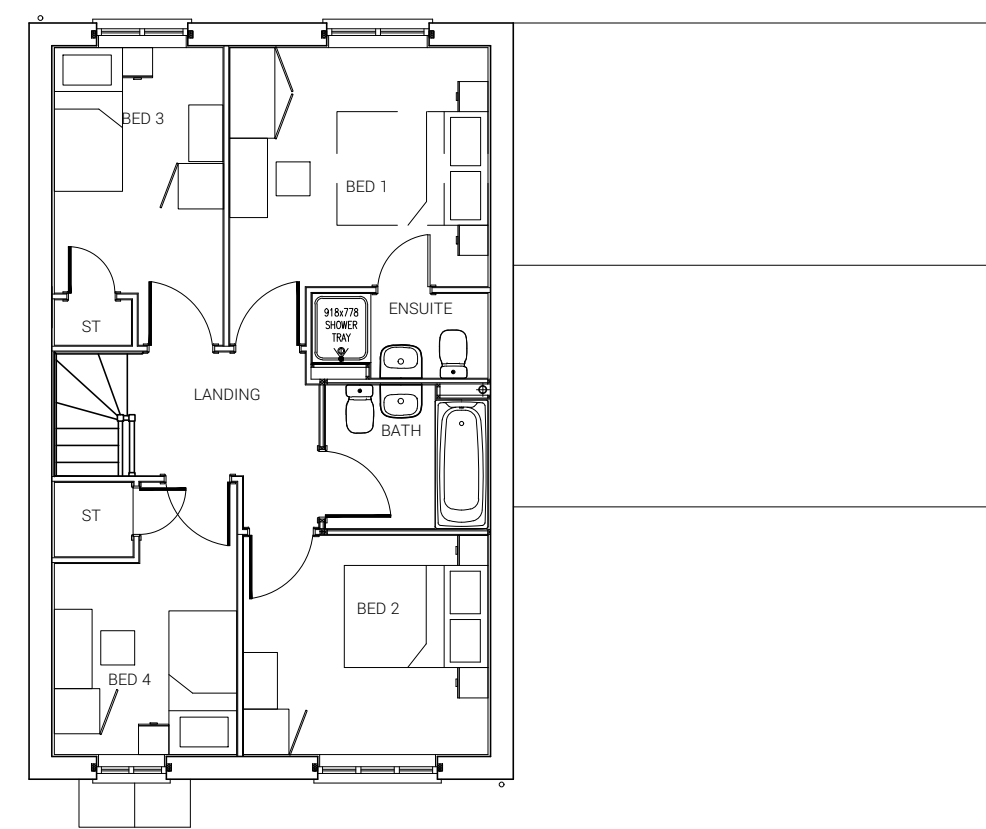


FIRST FLOOR PLAN

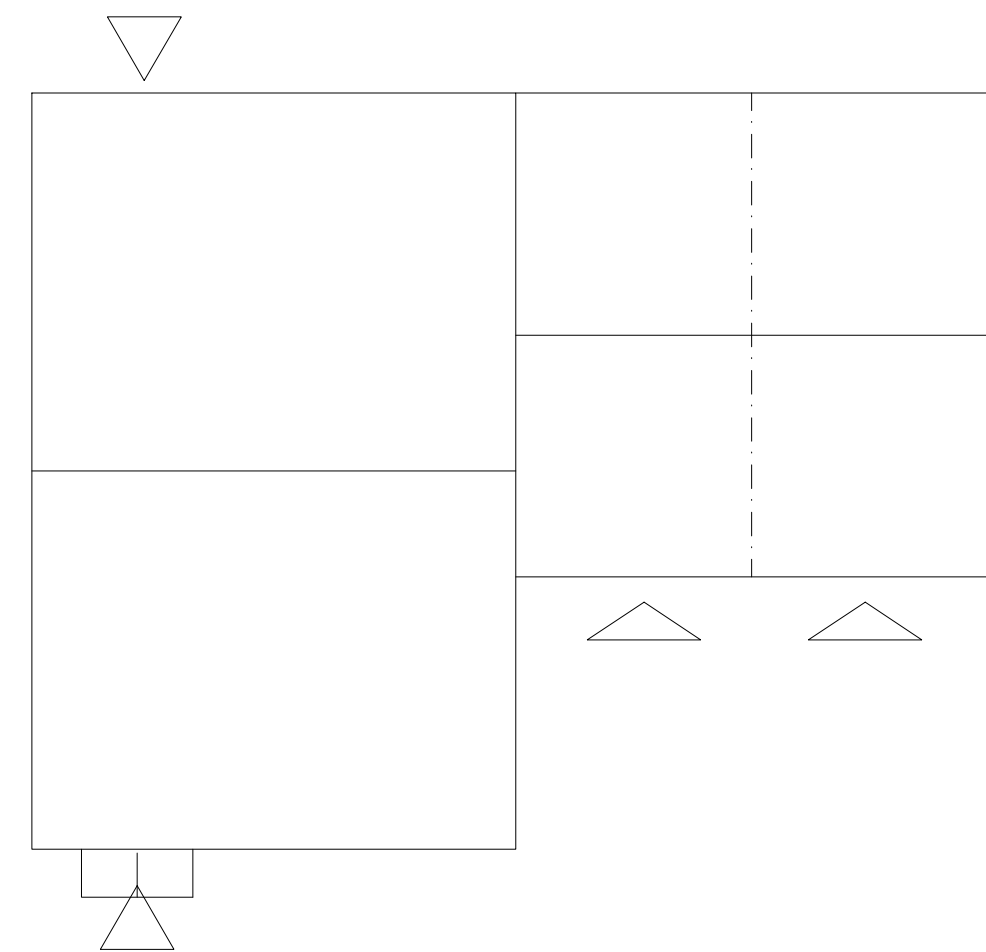

ROOF PLAN

Plot 3
4 BED HOUSE - NA42.
109.275 sq.m. / 1175 sq.ft.
Private

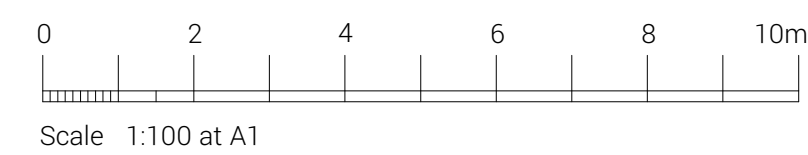

Fathom's Reach
Hayling Island

Taylor Wimpey Southern Counties

+ (44) 1962 589 030
designs@sdadesigngroup.com
Ground Floor Studio, Unit 2,
East Horton Business Park,
Knowle Lane, Fair Oak,
Hampshire, SO50 7HN



DRAWING TITLE	SCALE	SHEET SIZE	DRAWN	CHECK	DATE
Plot 3 House Type NA42 Floor Plans & Elevations	1:100	A1	ML		05/10/2021

DETAIL PLANNING

19-1105-022-1ST

