



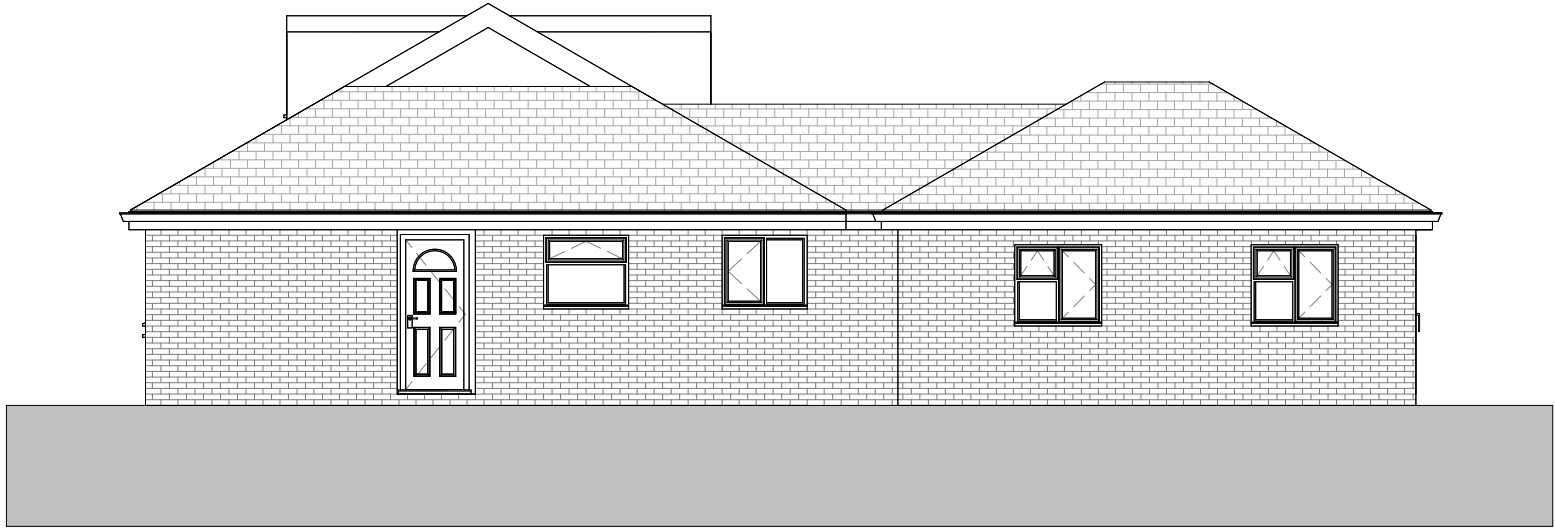


Existing Side Elevation



Existing Rear Elevation

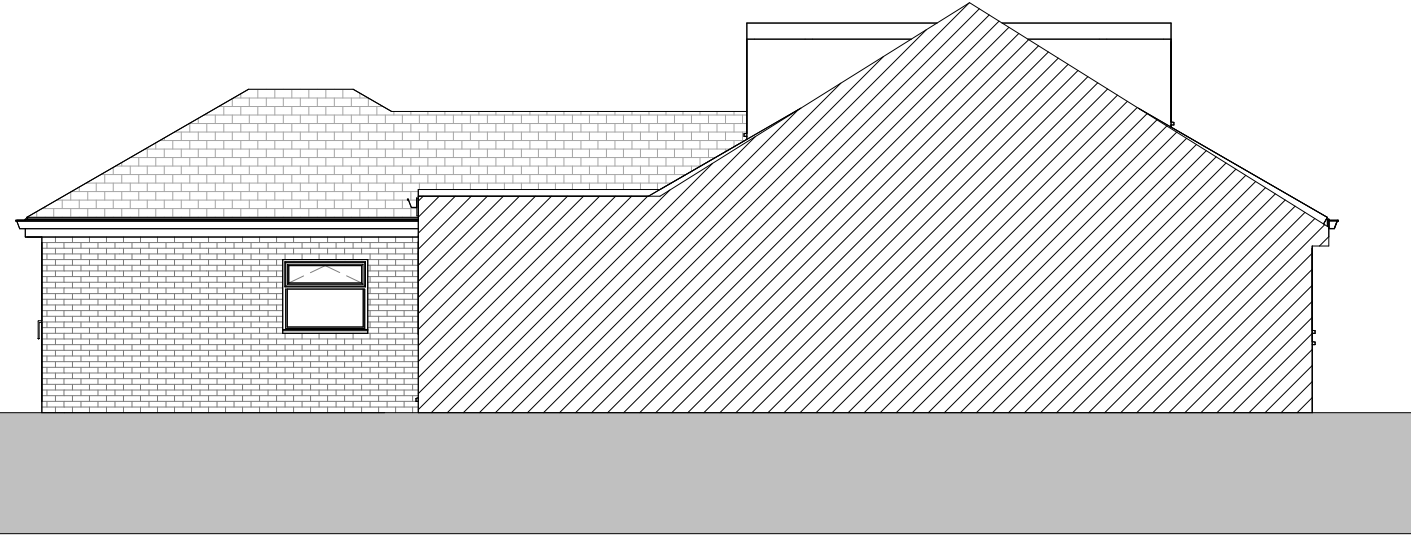

Existing Adjoining Elevation

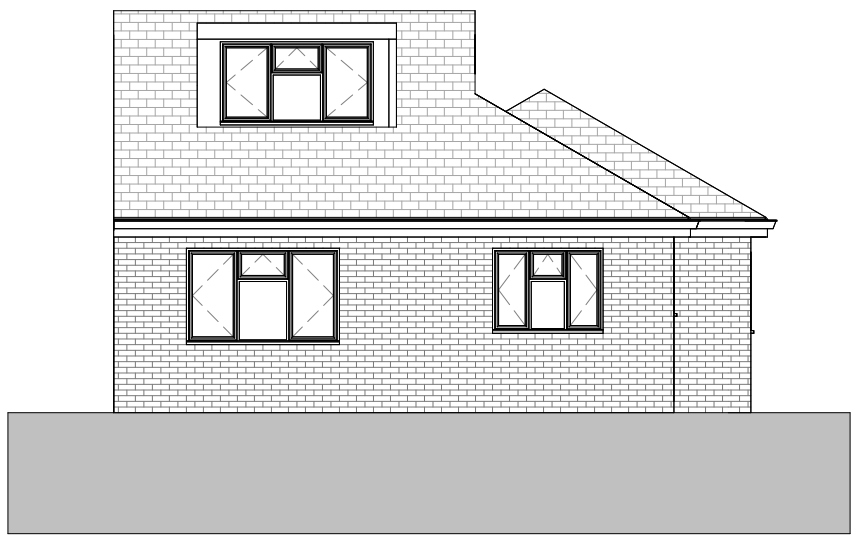

Existing Front Elevation

PLANNING					
REV.	DATE	DESCRIPTION	BY	CHK.	
P01	07.12.2021	First Issue	RR	RR	
P02	13.12.2021	Planning Issue	RR	RR	

SA

Solent Architecture
76 Beauchamp Avenue
Gosport
PO13 0LQ

07305 456633
solentarchitecture.co.uk
info@solentarchitecture.co.uk

CLIENT

Jayne Knight

PROJECT

38 Brooklands Road

TITLE

Existing Elevations

CREATION DATE:SCALE @ A3REVISION:

Dec 20211 : 100P02

DRAWN:CHECKED:STATUS:

R ReadeR Reade

SHEET NO.

21020 - STA - ZZ - ZZ - DR - A - 1300

Project No - Originator - Zone - Level - Type - Role - Number

© Copyright. All Rights Reserved.
This drawing must be read in conjunction with all other relevant drawings and information.
Any discrepancies must be reported to Solent Architecture immediately.
The drawing or information must not be used for construction unless expressly issued for construction.
Do not scale off drawings. Use displayed dimensions.

