


TRANSLUCENT GLASS REINFORCED POLYESTER SHEETING, FORMED IN OUR
OWN EXCLUSIVE PROFILE, WITH ULTRA VIOLET FILTER (CLASS 3 FIRE RATING)
ROOF BEAMS (DESIGN REG. PROFILE) EXTRUDED IN STRUCTURAL GRADE ALLOY
6082T6 (BS1474)
ALL BEAMS, POSTS AND FASCIAS TO BE BROWN, POWDER COATED
ALL RAINWATER GOODS BROWN PVC

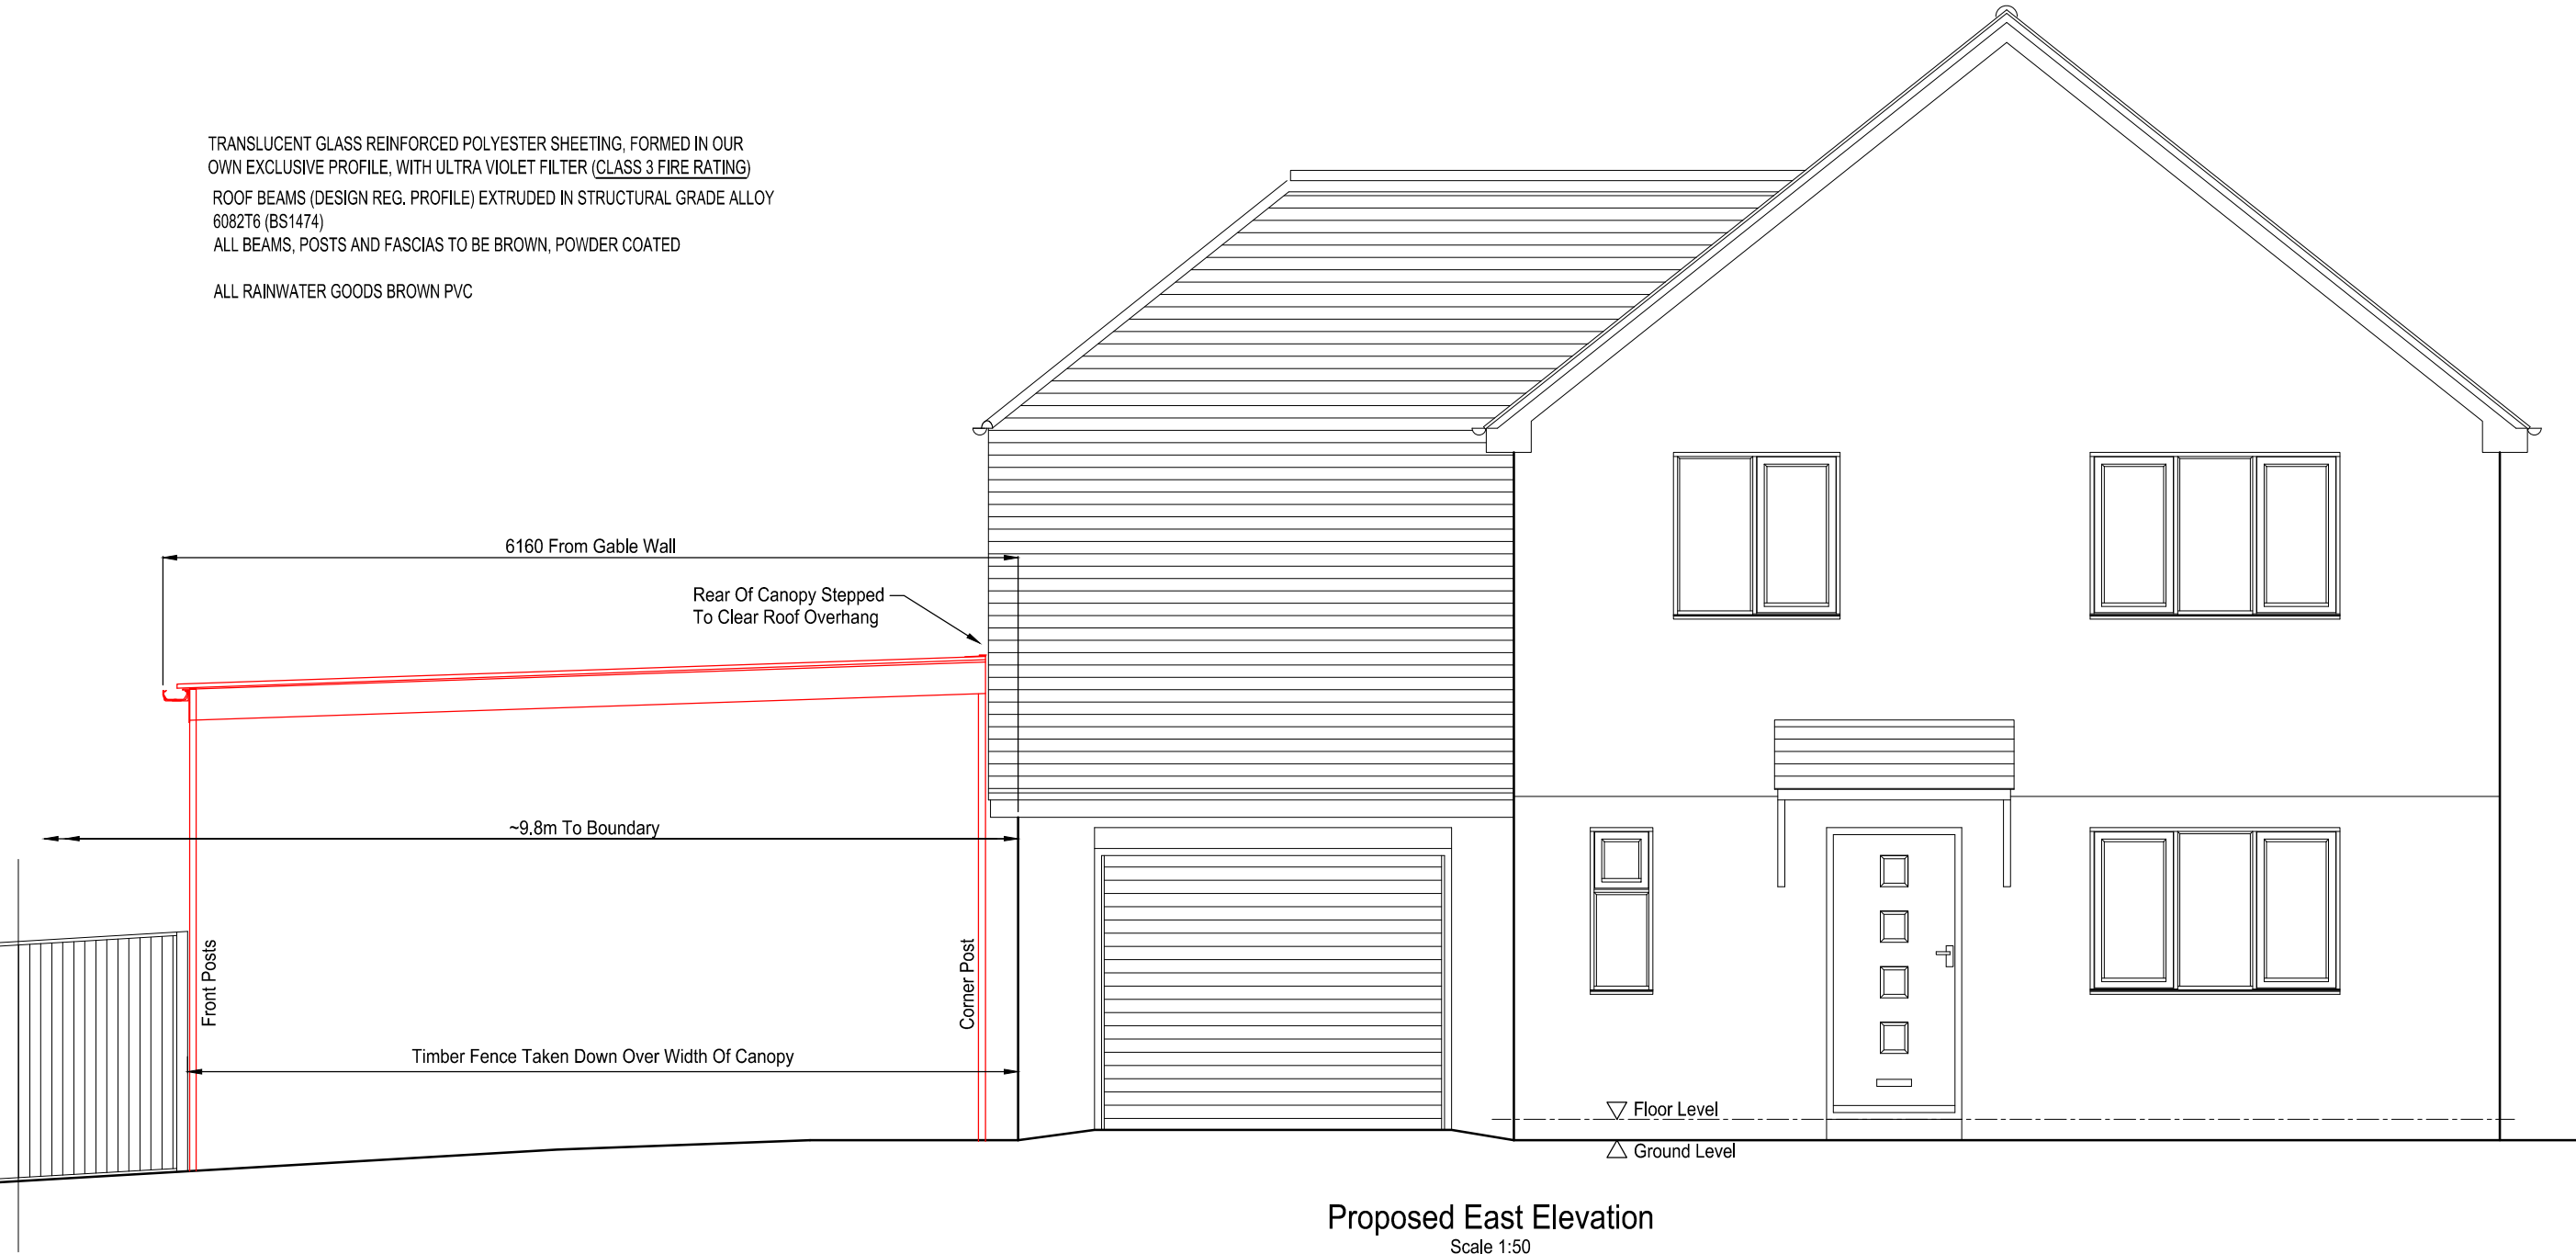

Drawing Title:

Proposed East Elevation

Drawn By:

WJ

Date:

07.11.21

Scale:

1:50 @ A3