


External Materials / Finishes


REFERENCE	SUPPLIER	PRODUCT NAME	MATERIALS AND FINISHES	PRODUCT LINK
Roof & Hanging Tiles	Wienerberger	Goxhill Autumn Brown	Handmade brown clay plain tile	https://www.wienerberger.co.uk/product-range/roof/goxhill-autumn-brown.html
Exterior Finish	Earthborn	Pebble	White paint to be applied above rendered surface	https://earthbornpaints.co.uk/colour/pebble/

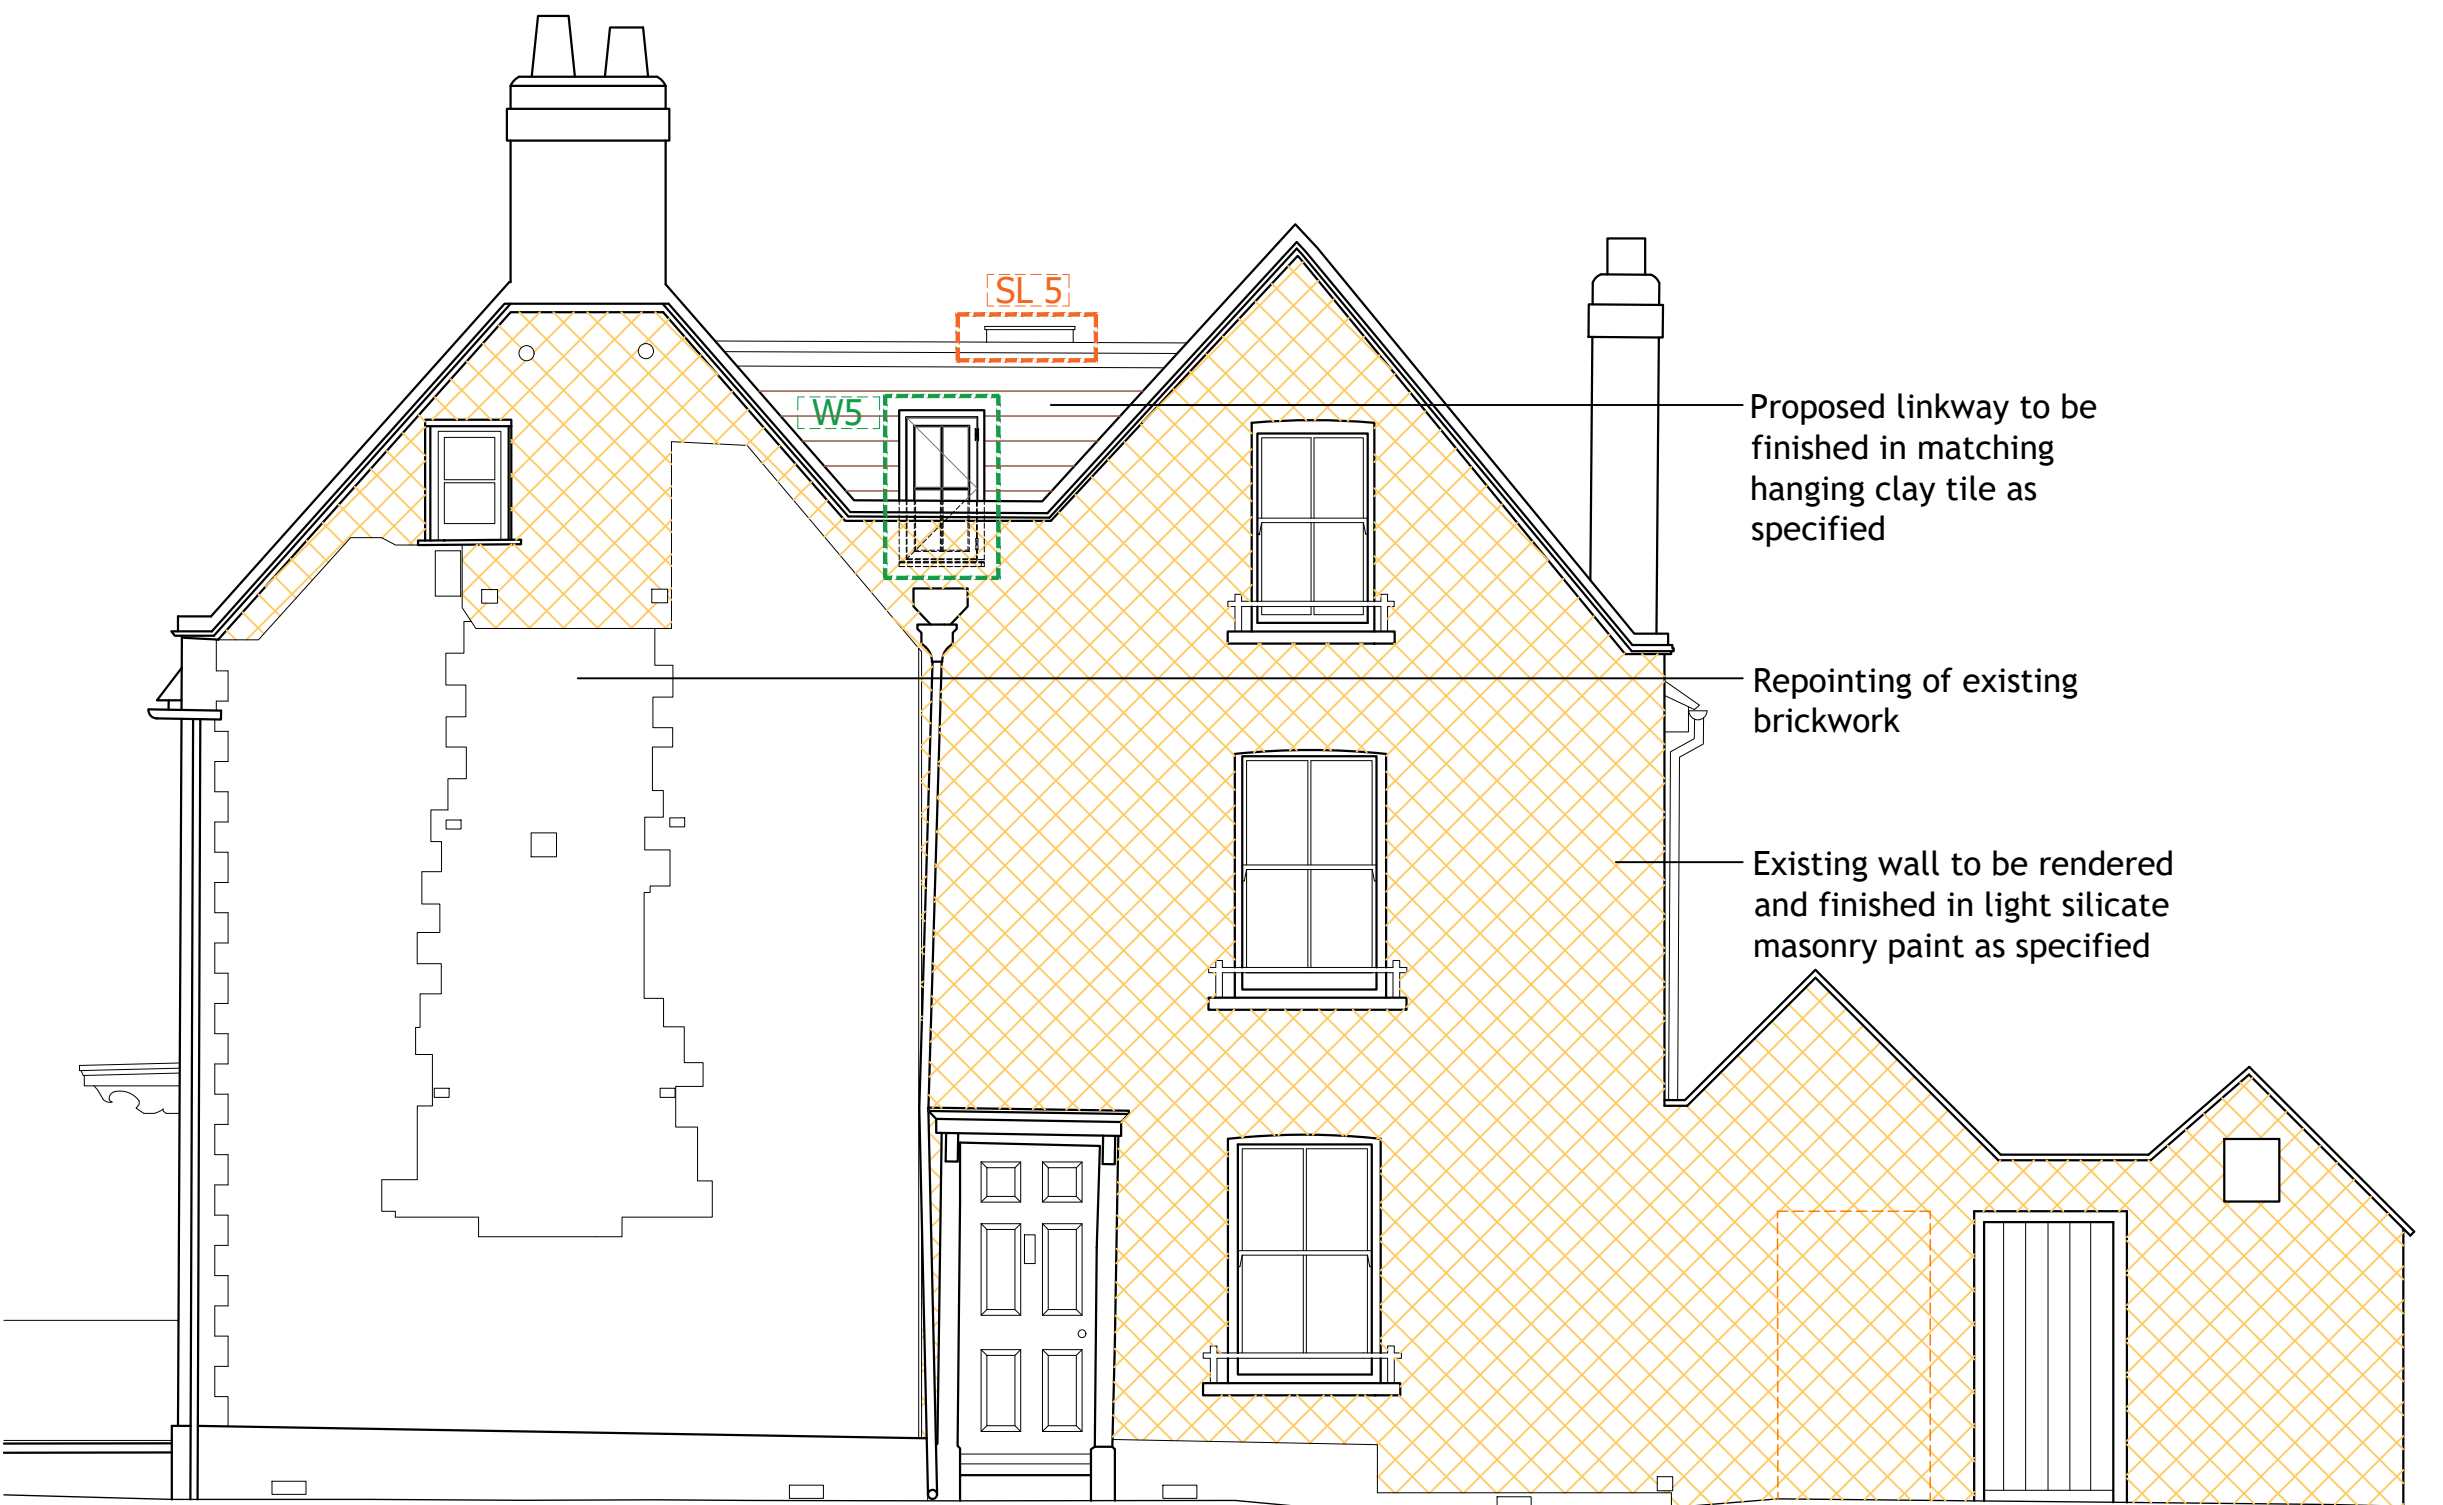


NORTH WEST ELEVATION
1:50



SOUTH WEST ELEVATION
1:50

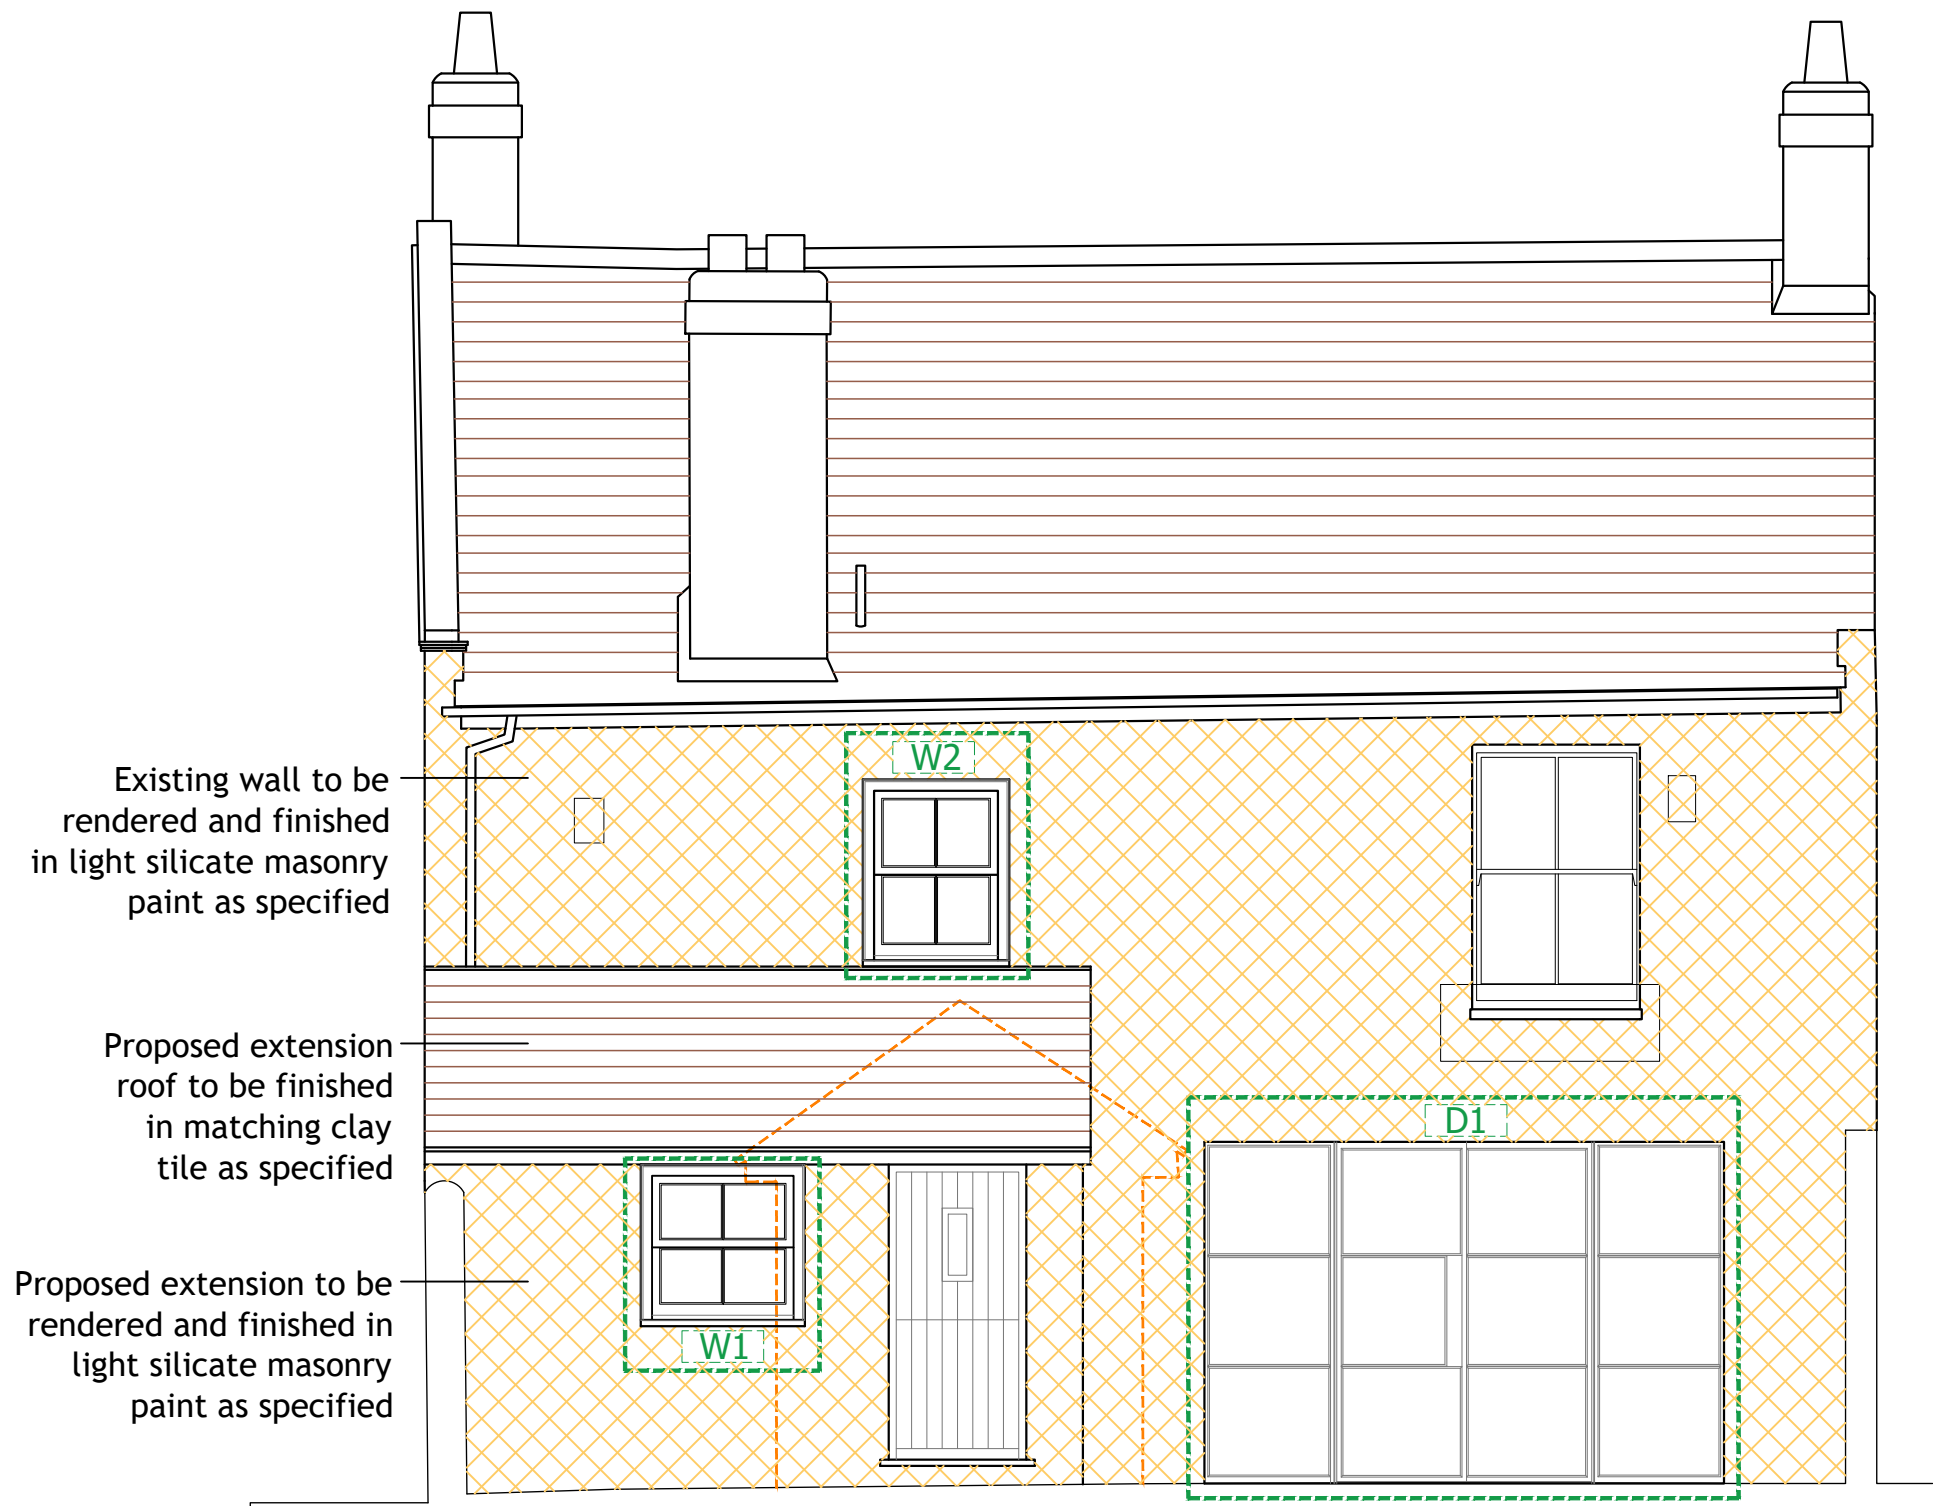


SOUTH EAST ELEVATION [COURTYARD VIEW]
1:50

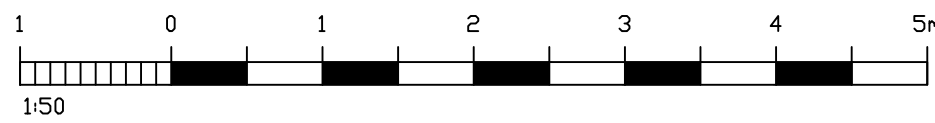

NORTH EAST ELEVATION
1:50



Specified Tile:
Goxhill Autumn Brown

 

Specified External Finish :
Pebble Silicate Masonry Paint

NOTES:

Dimensions to be checked on site before commencing work. Any discrepancies shall be reported to the architect immediately.

Do not scale from these drawings except for planning purposes.

Use figured dimensions only.

Where applicable this drawing is to be read in conjunction with other consultants' drawings.

All drawings to be read in conjunction with specification and all other drawings including structural engineer and mechanical and electrical drawings / specification

REV	DATE	AMENDMENT	DRAWN
hdarchitects Helver Davies Architects Ltd 1 The Old Flour Mill, Emsworth, PO10 7BT 01243 370 715 www.hdarchitects.co.uk mail@hdarchitects.co.uk			
PROJECT 1 Queen Street Emsworth			
DRAWING PLANNING CONDITIONS Proposed Elevations Drawn at 1:50		SCALE as noted @ A1	
DATE OCT 2021	DRAWN TP		
DRAWING NUMBER 20205-05	REVISION *		