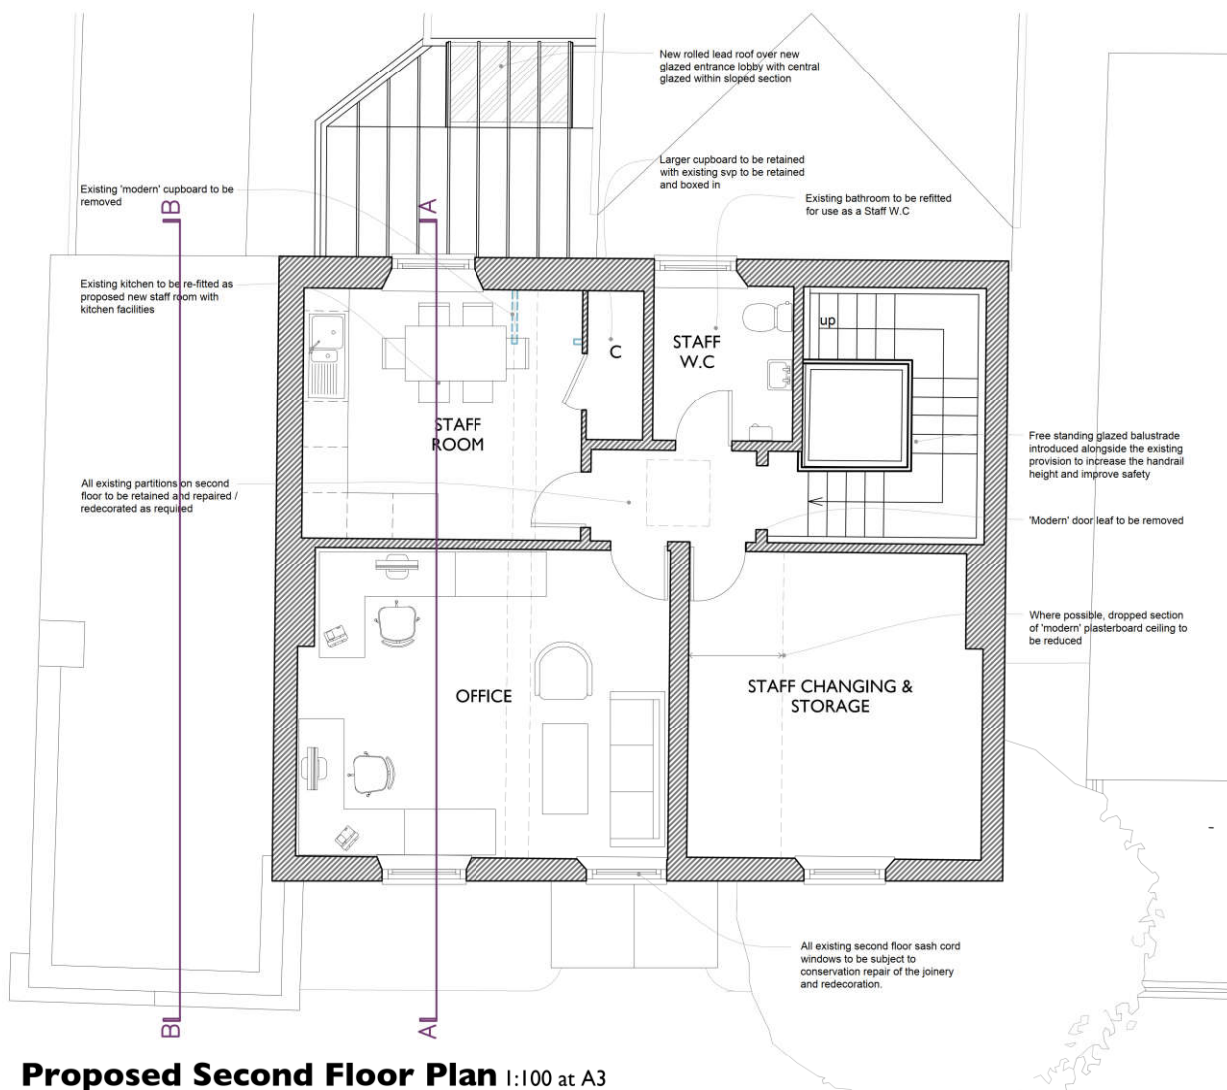
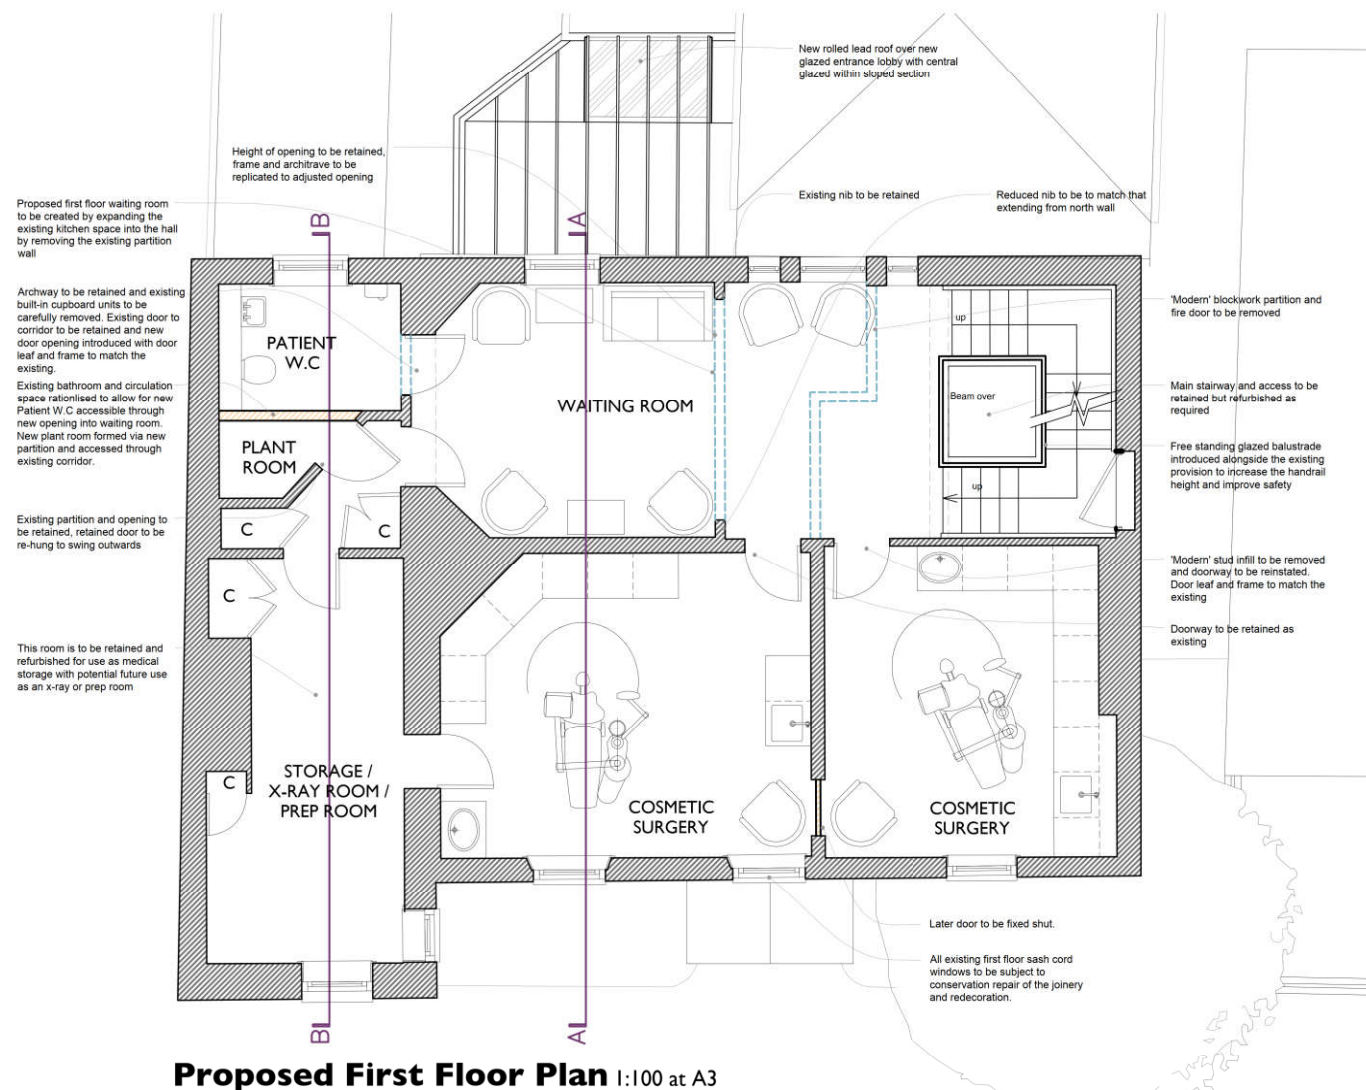


Check all dimensions on site prior to commencement of work. Do not scale from this drawing except for planning purposes. This drawing is the © copyright of Jane Jones-Warner Associates This drawing has been produced for Abbas Visanji for the project Magnolia House and is submitted as part of the LBC and Planning Submission and is not intended for use by any other person or for any other purpose.	Revisions			Project: Magnolia House, Havant		
	Rev	Description	Date	Drawn	Drawing Title: As Proposed First & Second Floor Plan	
	A	Revised annotations and layout following informal historic building advice			Scale: 1:100 @ A3	
	B	Revised annotations and layout following client feedback	29/10/21	AH	Issue Date: 07/10/2021	
					Drawing No: 692/PL002	Revision: B Drawn By: AH

JANE JONES-WARNER ASSOCIATES

Unit 78
Chichester Enterprise Centre
Terminus Road
Chichester
West Sussex
PO19 8TX

T : 01243 767151
E : mail@janejoneswarner.com
W: www.janejoneswarner.com

RIBA

Chartered Practice