




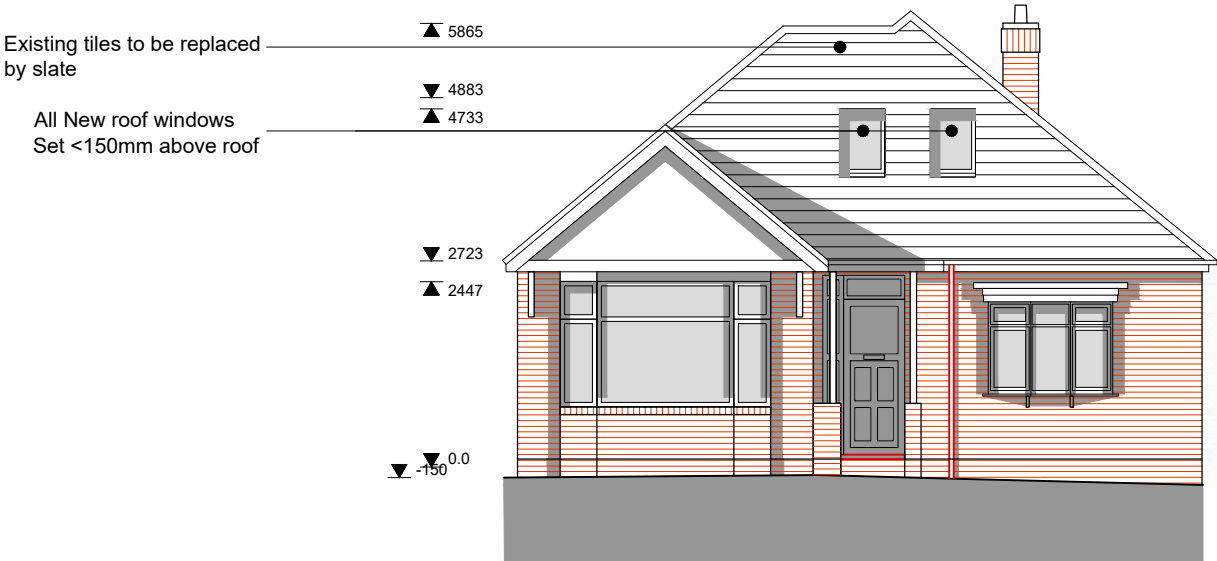


Proposed Front Elevation North
Scale 1:100

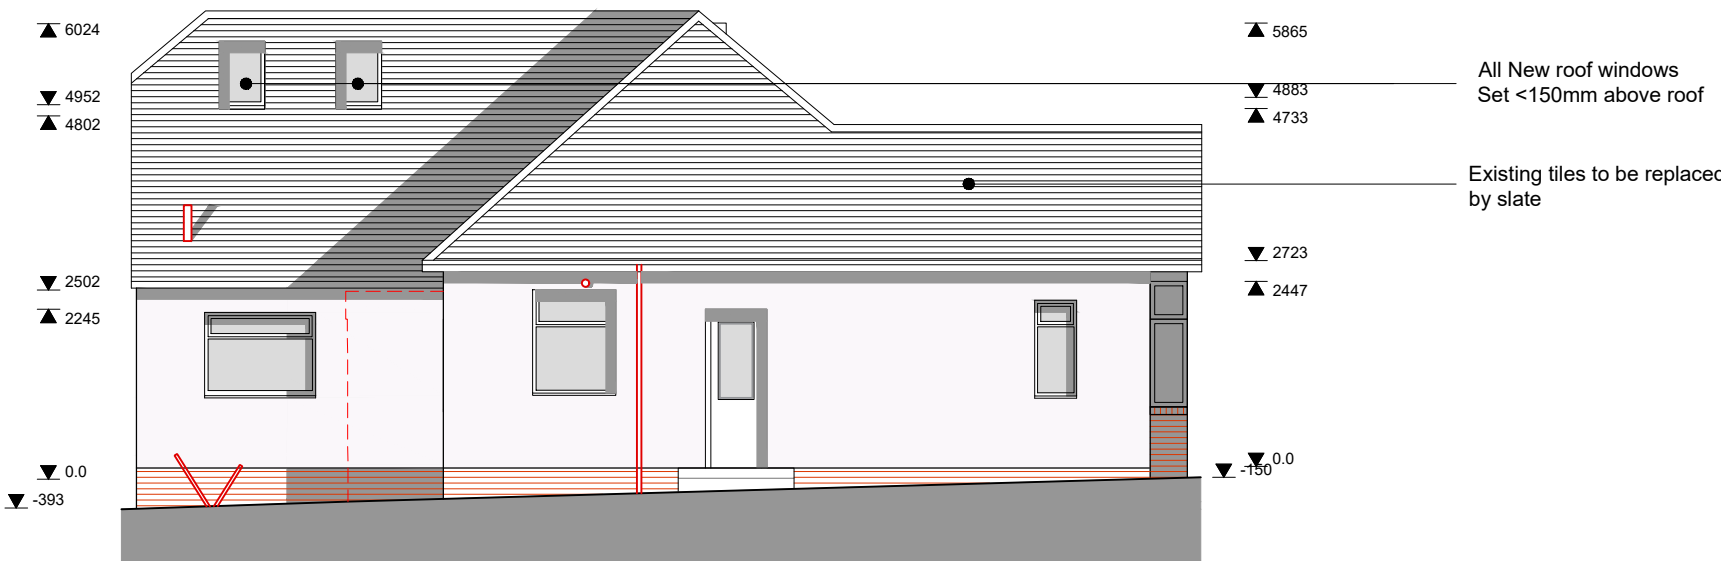

Proposed Side Elevation East
Scale 1:100

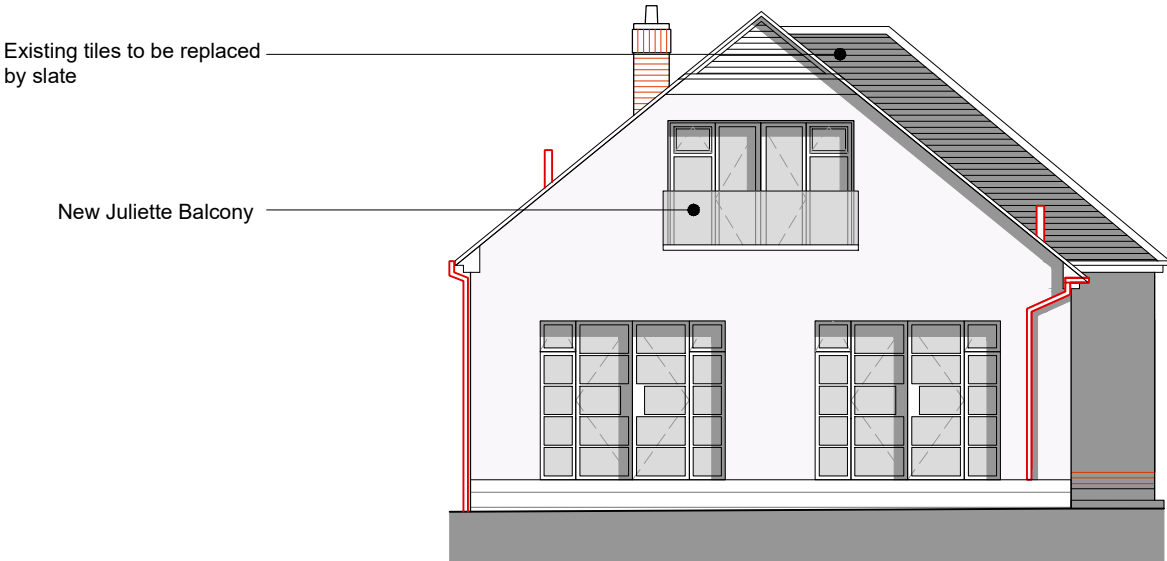

Proposed Rear Elevation South
Scale 1:100

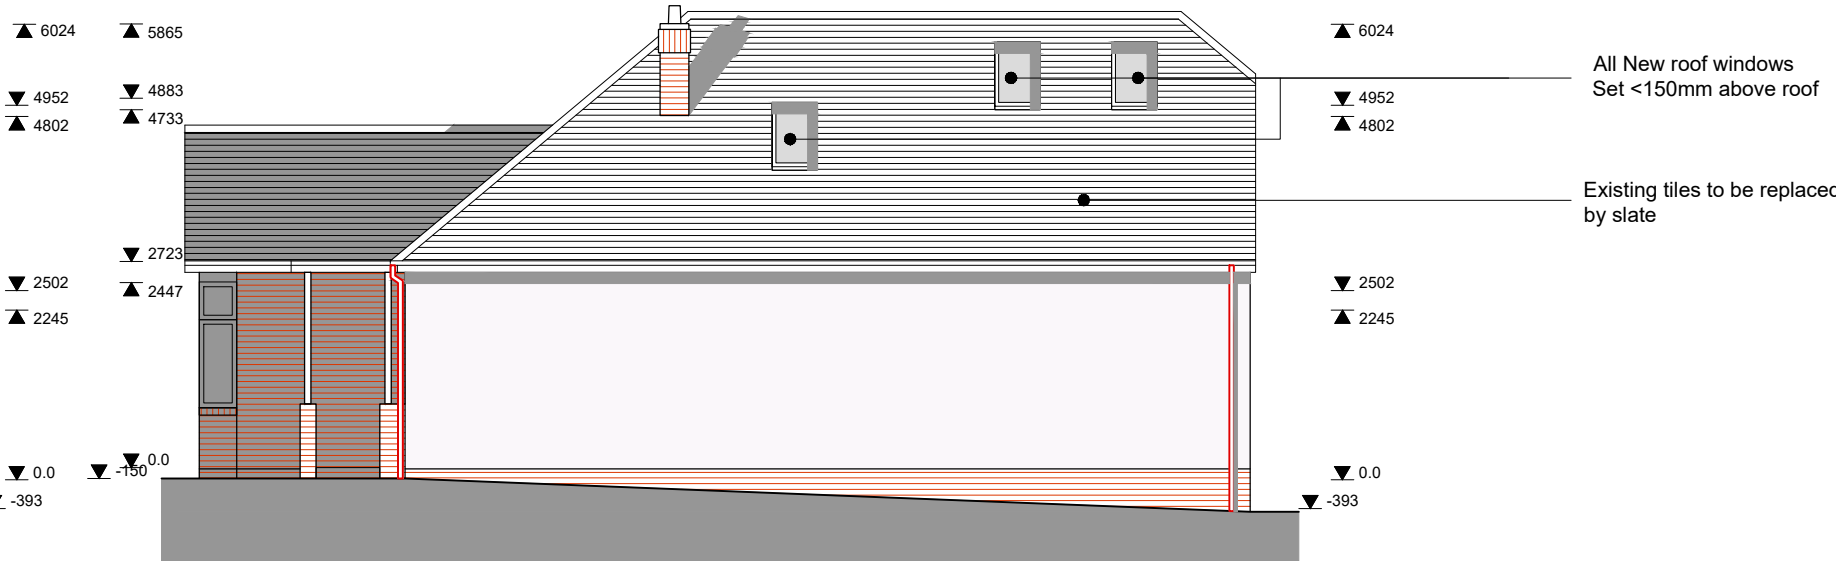

Proposed Side Elevation West
Scale 1:100

B	25.10.21	Correction to elevation titles	LAC	JM
A	24.09.21	First Issue	LAC	JM
Rev	Date	Description	By	PM

REVISIONS



Design Team Studios LTD
Copyright Reserved
Check Dimensions on Site

© Crown copyright and database rights (2020)
Ordnance Survey 0100031673
© Local Government Information House Limited copyright and database rights (2020) 0100031673

DRAWING STATUS:
Planning

REVISION:
B

PROJECT
3 Morelands Road
Waterlooville PO7 5PT
CLIENT
Billy and Lisa Dyne

Scale @ A3: 1:100
Date : © Oct 2021

Drawn by : LAC
Checked by : JM

DRAWING TITLE
Proposed Elevations

DRAWING NUMBER:
549.P102_B

The Clock Tower, Great Southsea Street at Castle Road
Southsea, Portsmouth, Hants, PO5 3BY
Tel: 02392 837149



E: info@designteamstudios.com
W: www.designteamstudios.com

