


This drawing may be scaled with reference to the scale bar for planning application purposes only. Do not scale for any other purpose, use only annotated dimensions. All dimensions are to be checked by parties using the drawing, and any errors or omissions are to be reported to James Potter Associates Ltd.

Rev.	Date	Note	Author	Checked
-	dd/mm/yy	Note	XXX	XXX

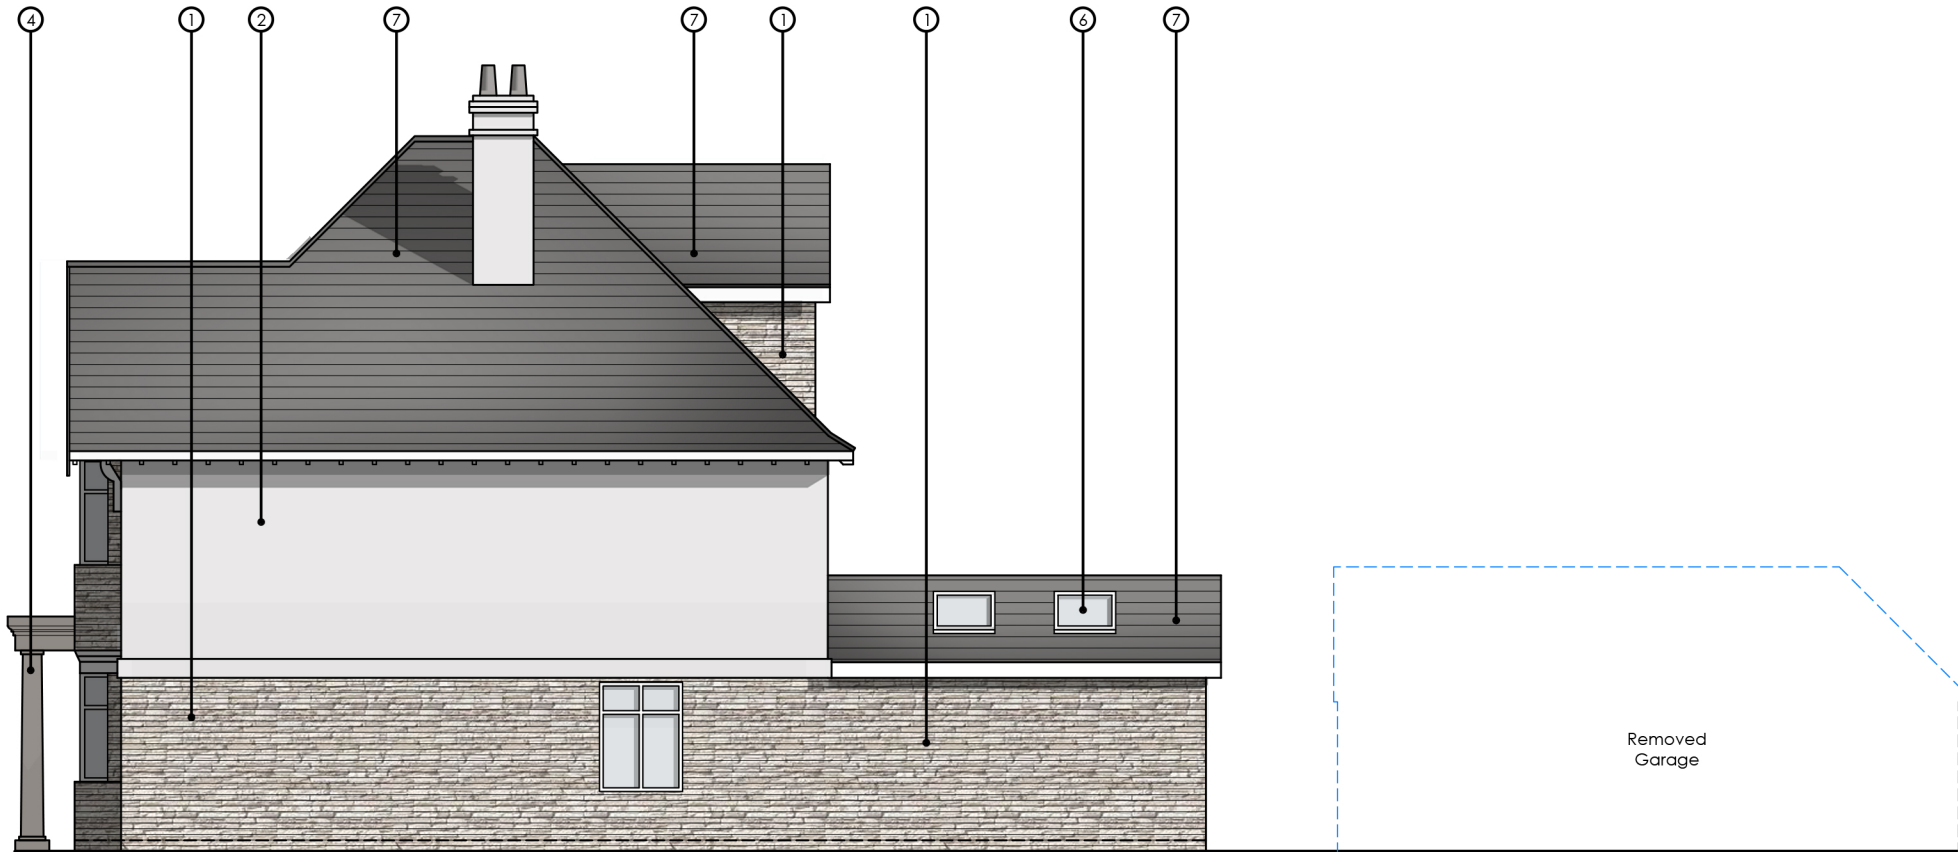


PROPOSED SOUTH ELEVATION



PROPOSED WEST ELEVATION

MATERIALS KEY

- 1. STONE/BRICK DETAILING (MATERIAL TBC)
- 2. OFF-WHITE RENDER
- 3. WHITE UPVC WINDOWS
- 4. STONE PORCH
- 5. WOOD/ALUMINUM DOOR (MATERIAL TBC)
- 6. ROOF LIGHT
- 7. SLATE ROOF TILES
- 8. ALUMINUM WINDOWS
- 9. TIMBER CLADDING

 

Project		SINGLE/DOUBLE STOREY EXTENSIONS 144 LONDON ROAD WATERLOOVILLE PO7 5ST				Drawing		PROPOSED ELEVATIONS 2/2				
						Job-Dwg Number		21083-PL-010		Rev.	-	
Client		MR GODWIN & MS CONWAY				JPA JAMES POTTER ASSOCIATES www.jpa.design JPA - PORTSMOUTH 117 Highland Road, Southsea, Portsmouth, PO4 9DD t. +44(0)2394 002 897						
Status		PLANNING										
Scale		1:100		Sheet Size							A3	
Author		IC	Checked	JP	Date						24/01/22	