




1 PROPOSED FRONT ELEVATION
PL-07 Scale 1:100 @ A1

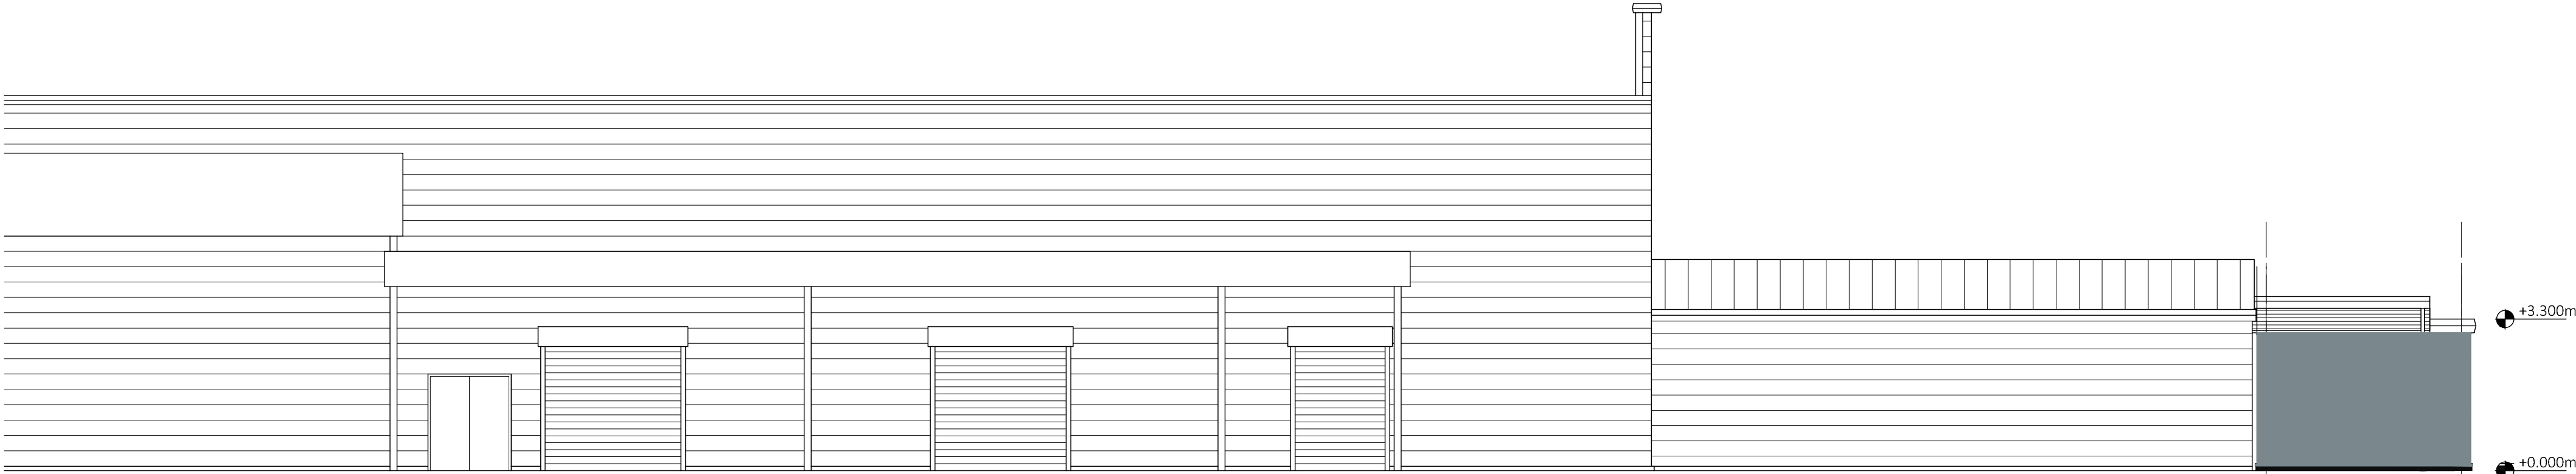


2 PROPOSED REAR ELEVATION
PL-07 Scale 1:100 @ A1

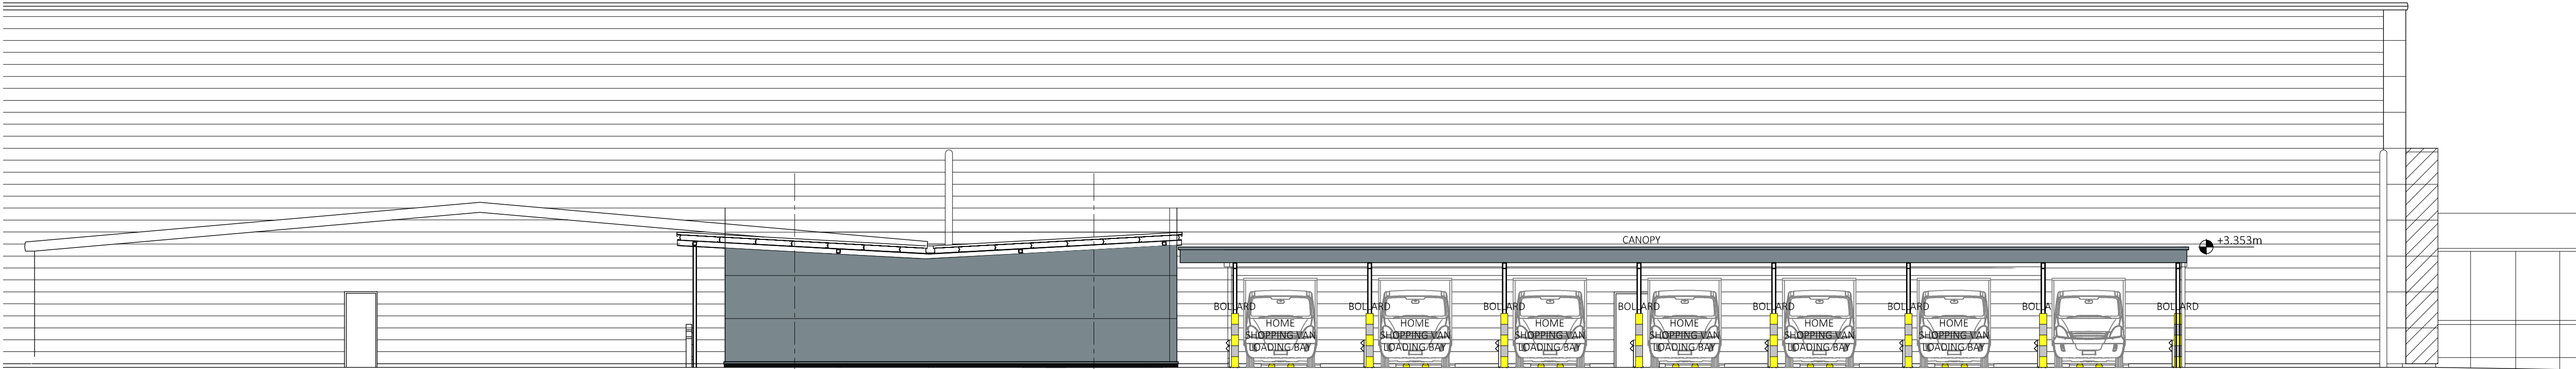

3 PROPOSED SIDE ELEVATION
PL-07 Scale 1:100 @ A1

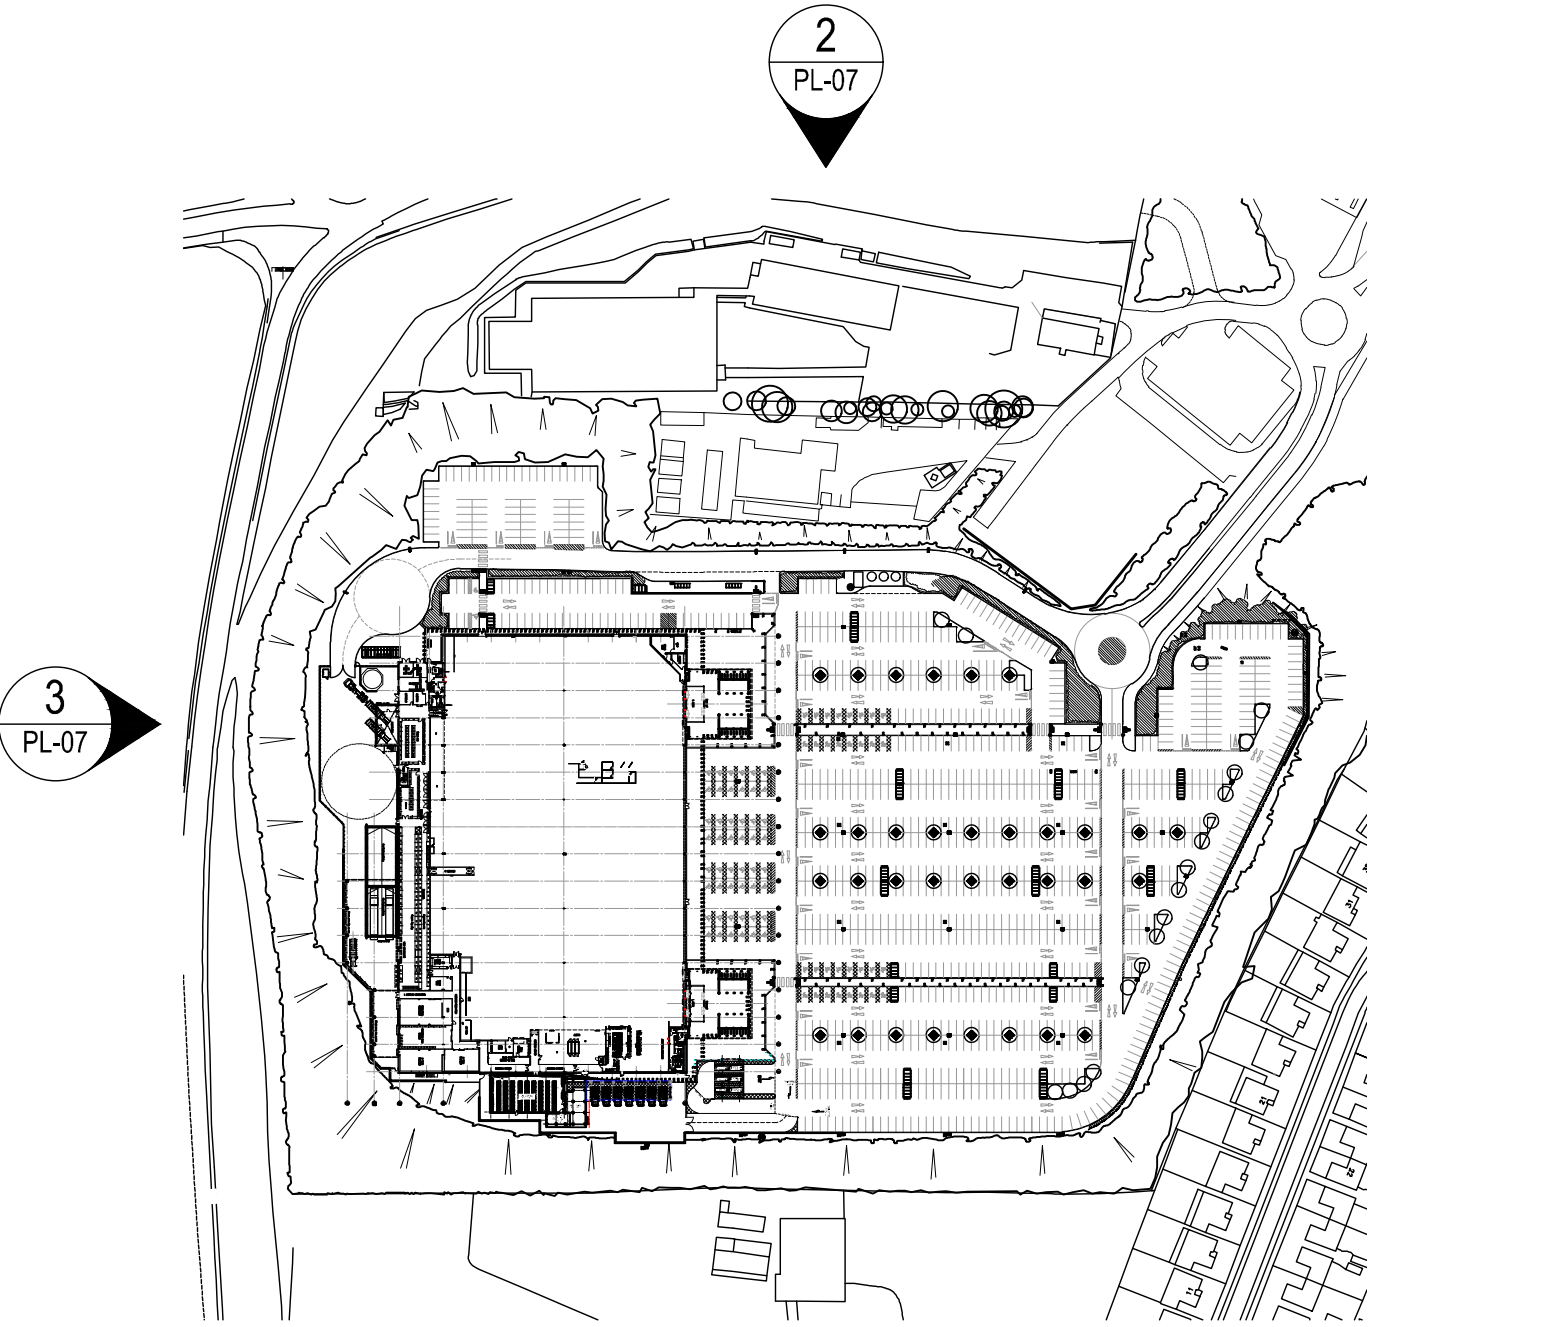

4 LOCATION PLAN
PL-07 Scale 1:2500 @ A1

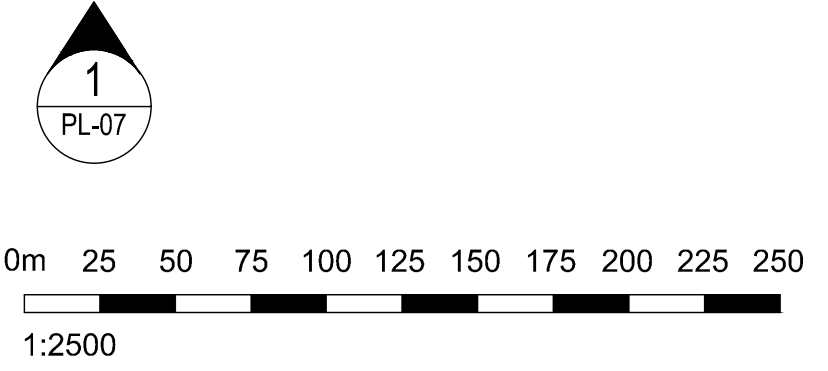

A	14/08/21	Second Issue, Additional van loading bay	MS/SJS
-	17/05/21	First Issue	MS/SJS

PLANNING

No	Date	Description	Drawn/Checked By
1		CLIENT	

ASDA

PROJECT
PROPOSED HOME SHOPPING
WORKS
ASDA HAVANT
TITLE
PROPOSED ELEVATIONS

DRAWING STATUS	PLANNING
DRAWN	MS
CHECKED	S.J.S
SCALE	1:100 & 1:2500 @ A1
DATE	MAY 2021

Whittam Cox
ARCHITECTS
Leeds / 0113 3560018
whittamcox.com

JOB NO.	DRAWING NO.	REV
200486	PL-07	A

