


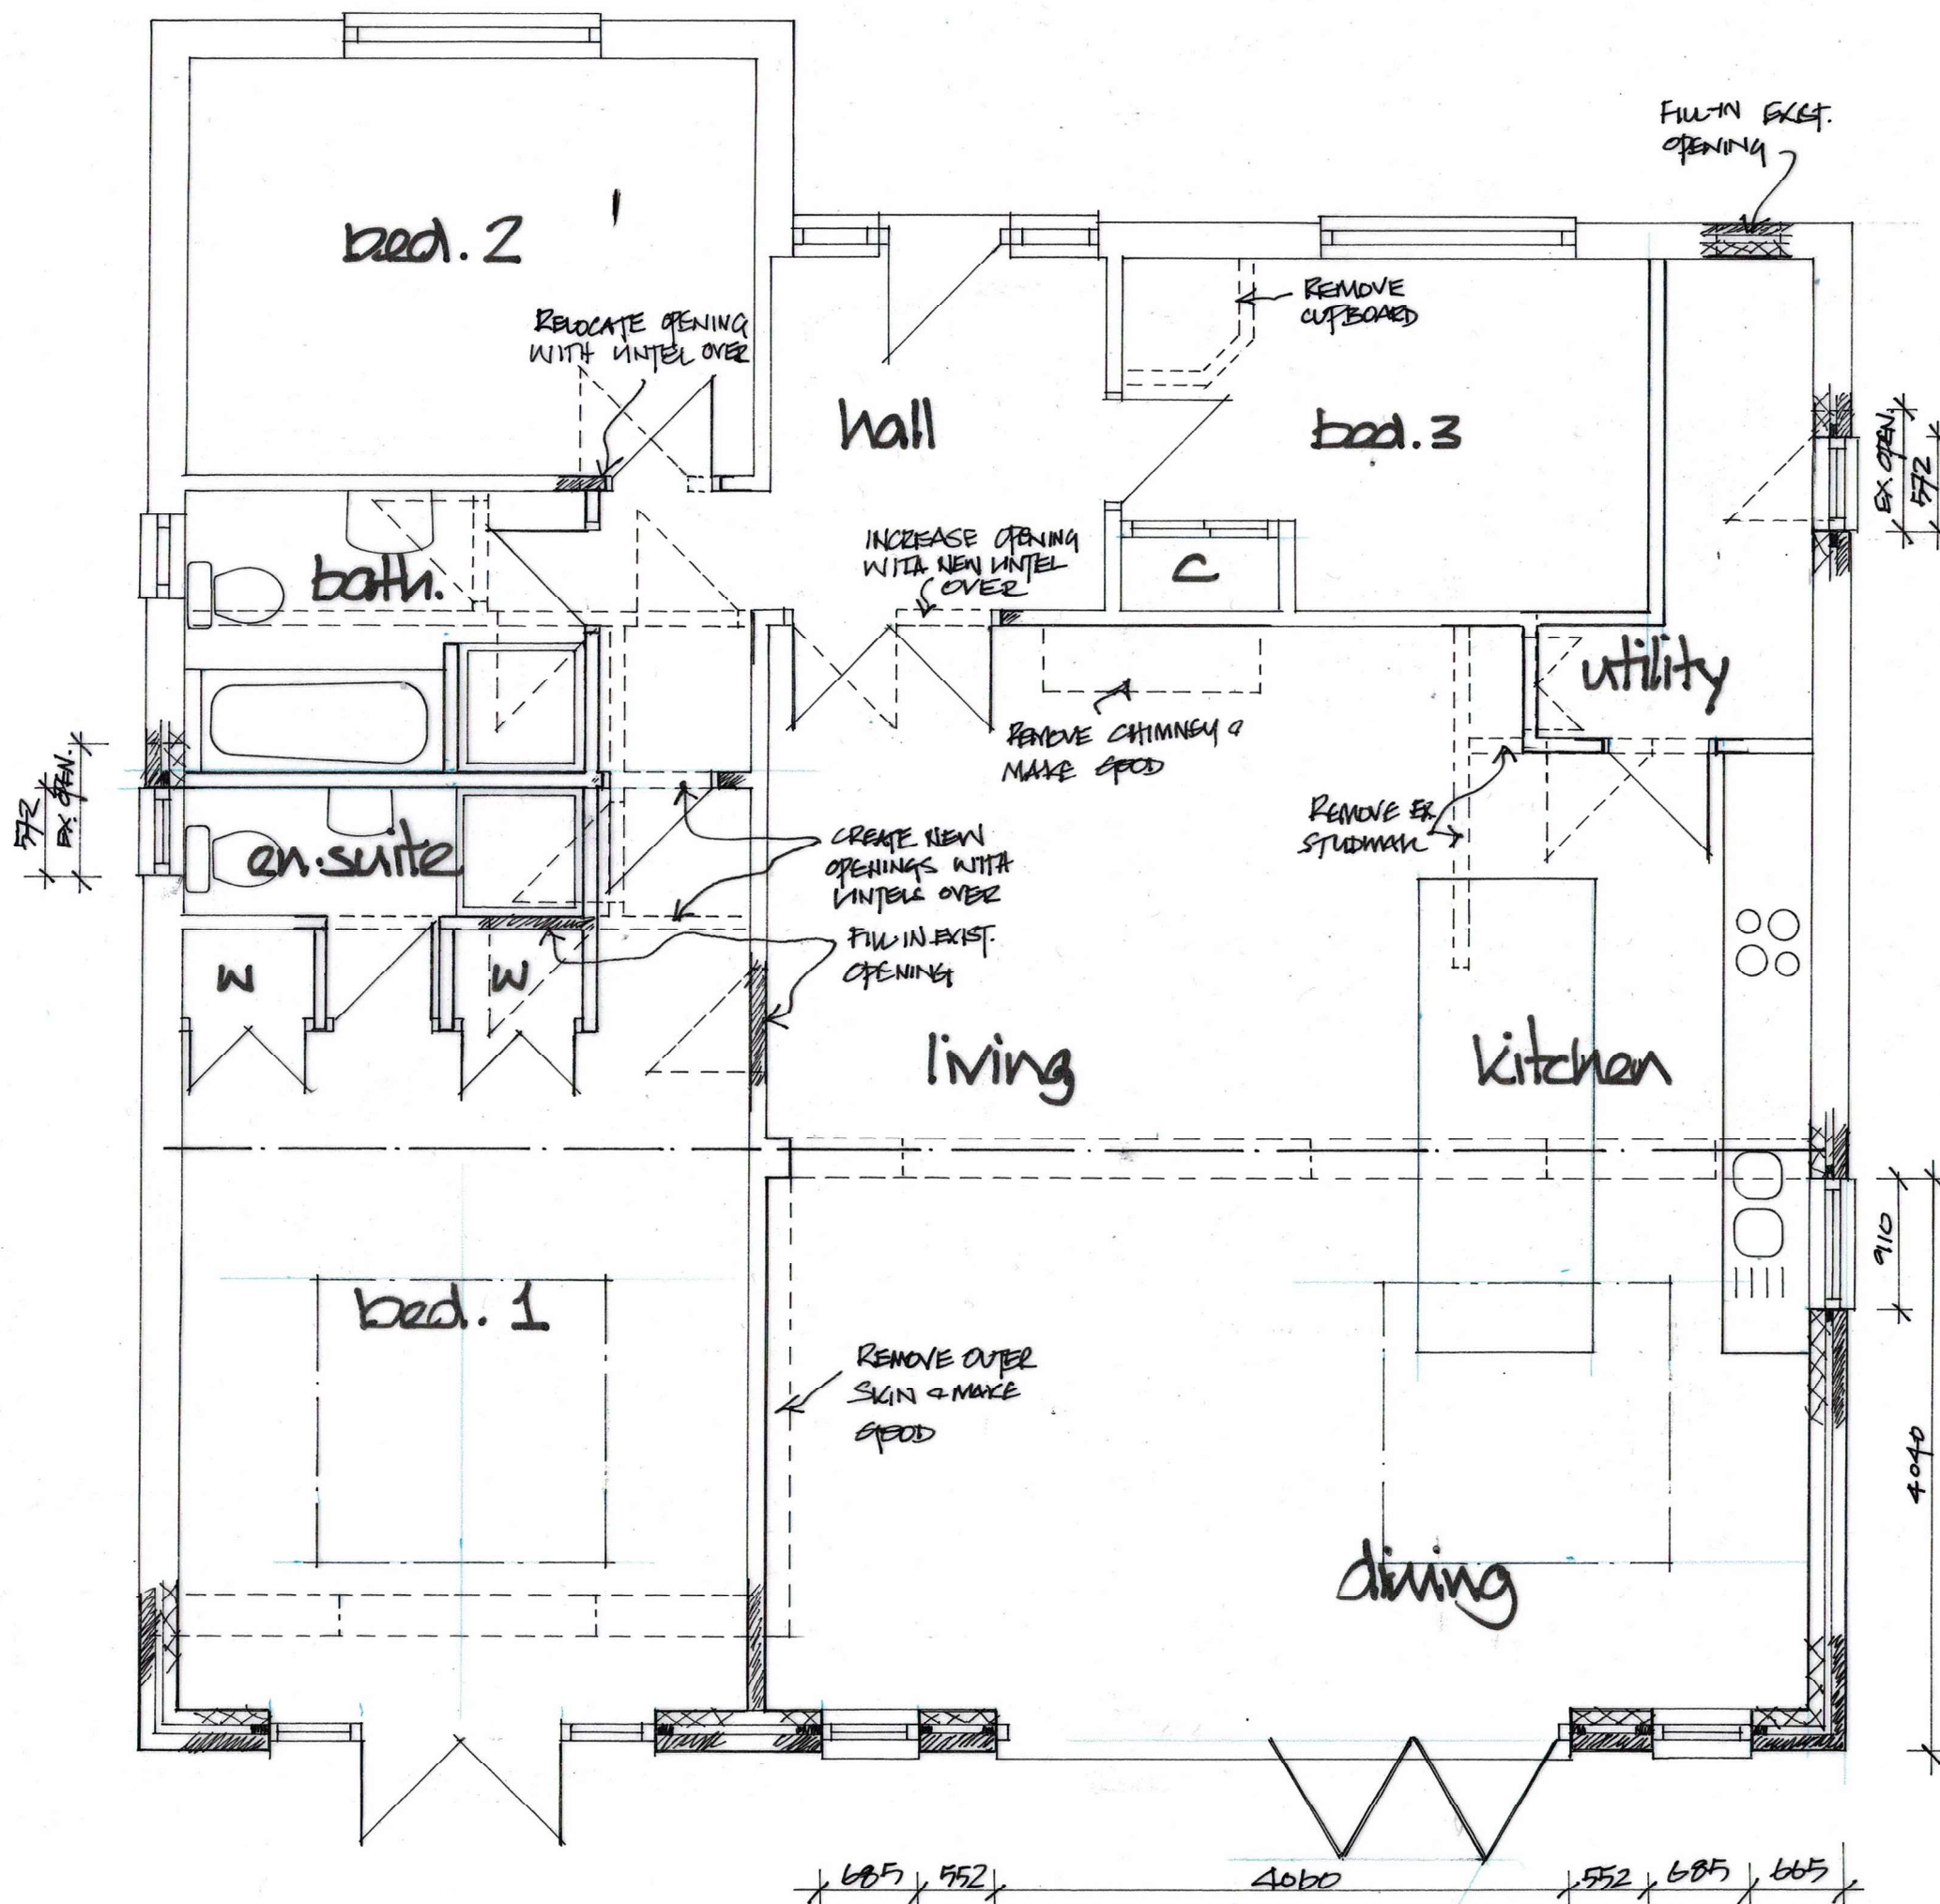

## Derek Treagus Associates

### Architectural Services

Tel: 07956 624094

Email: [derek.treagus@gmail.com](mailto:derek.treagus@gmail.com)

Project REAR EXTENSION AT  
8 WARFIELD CRESCENT,  
WATERLOOVILLE, HAMPSHIRE.

Client Mr & Mrs Lovell

Subject Building Regs Drawing  
Proposed Floor Plan

Date: Oct 2020

Scale: 1:50 @ A3

Rev:

Drg. No. 20/935/01

- Copyright reserved.
- All dimensions are to be site confirmed and should not be scaled unless for Planning purposes.
- Verify all queries with the office.