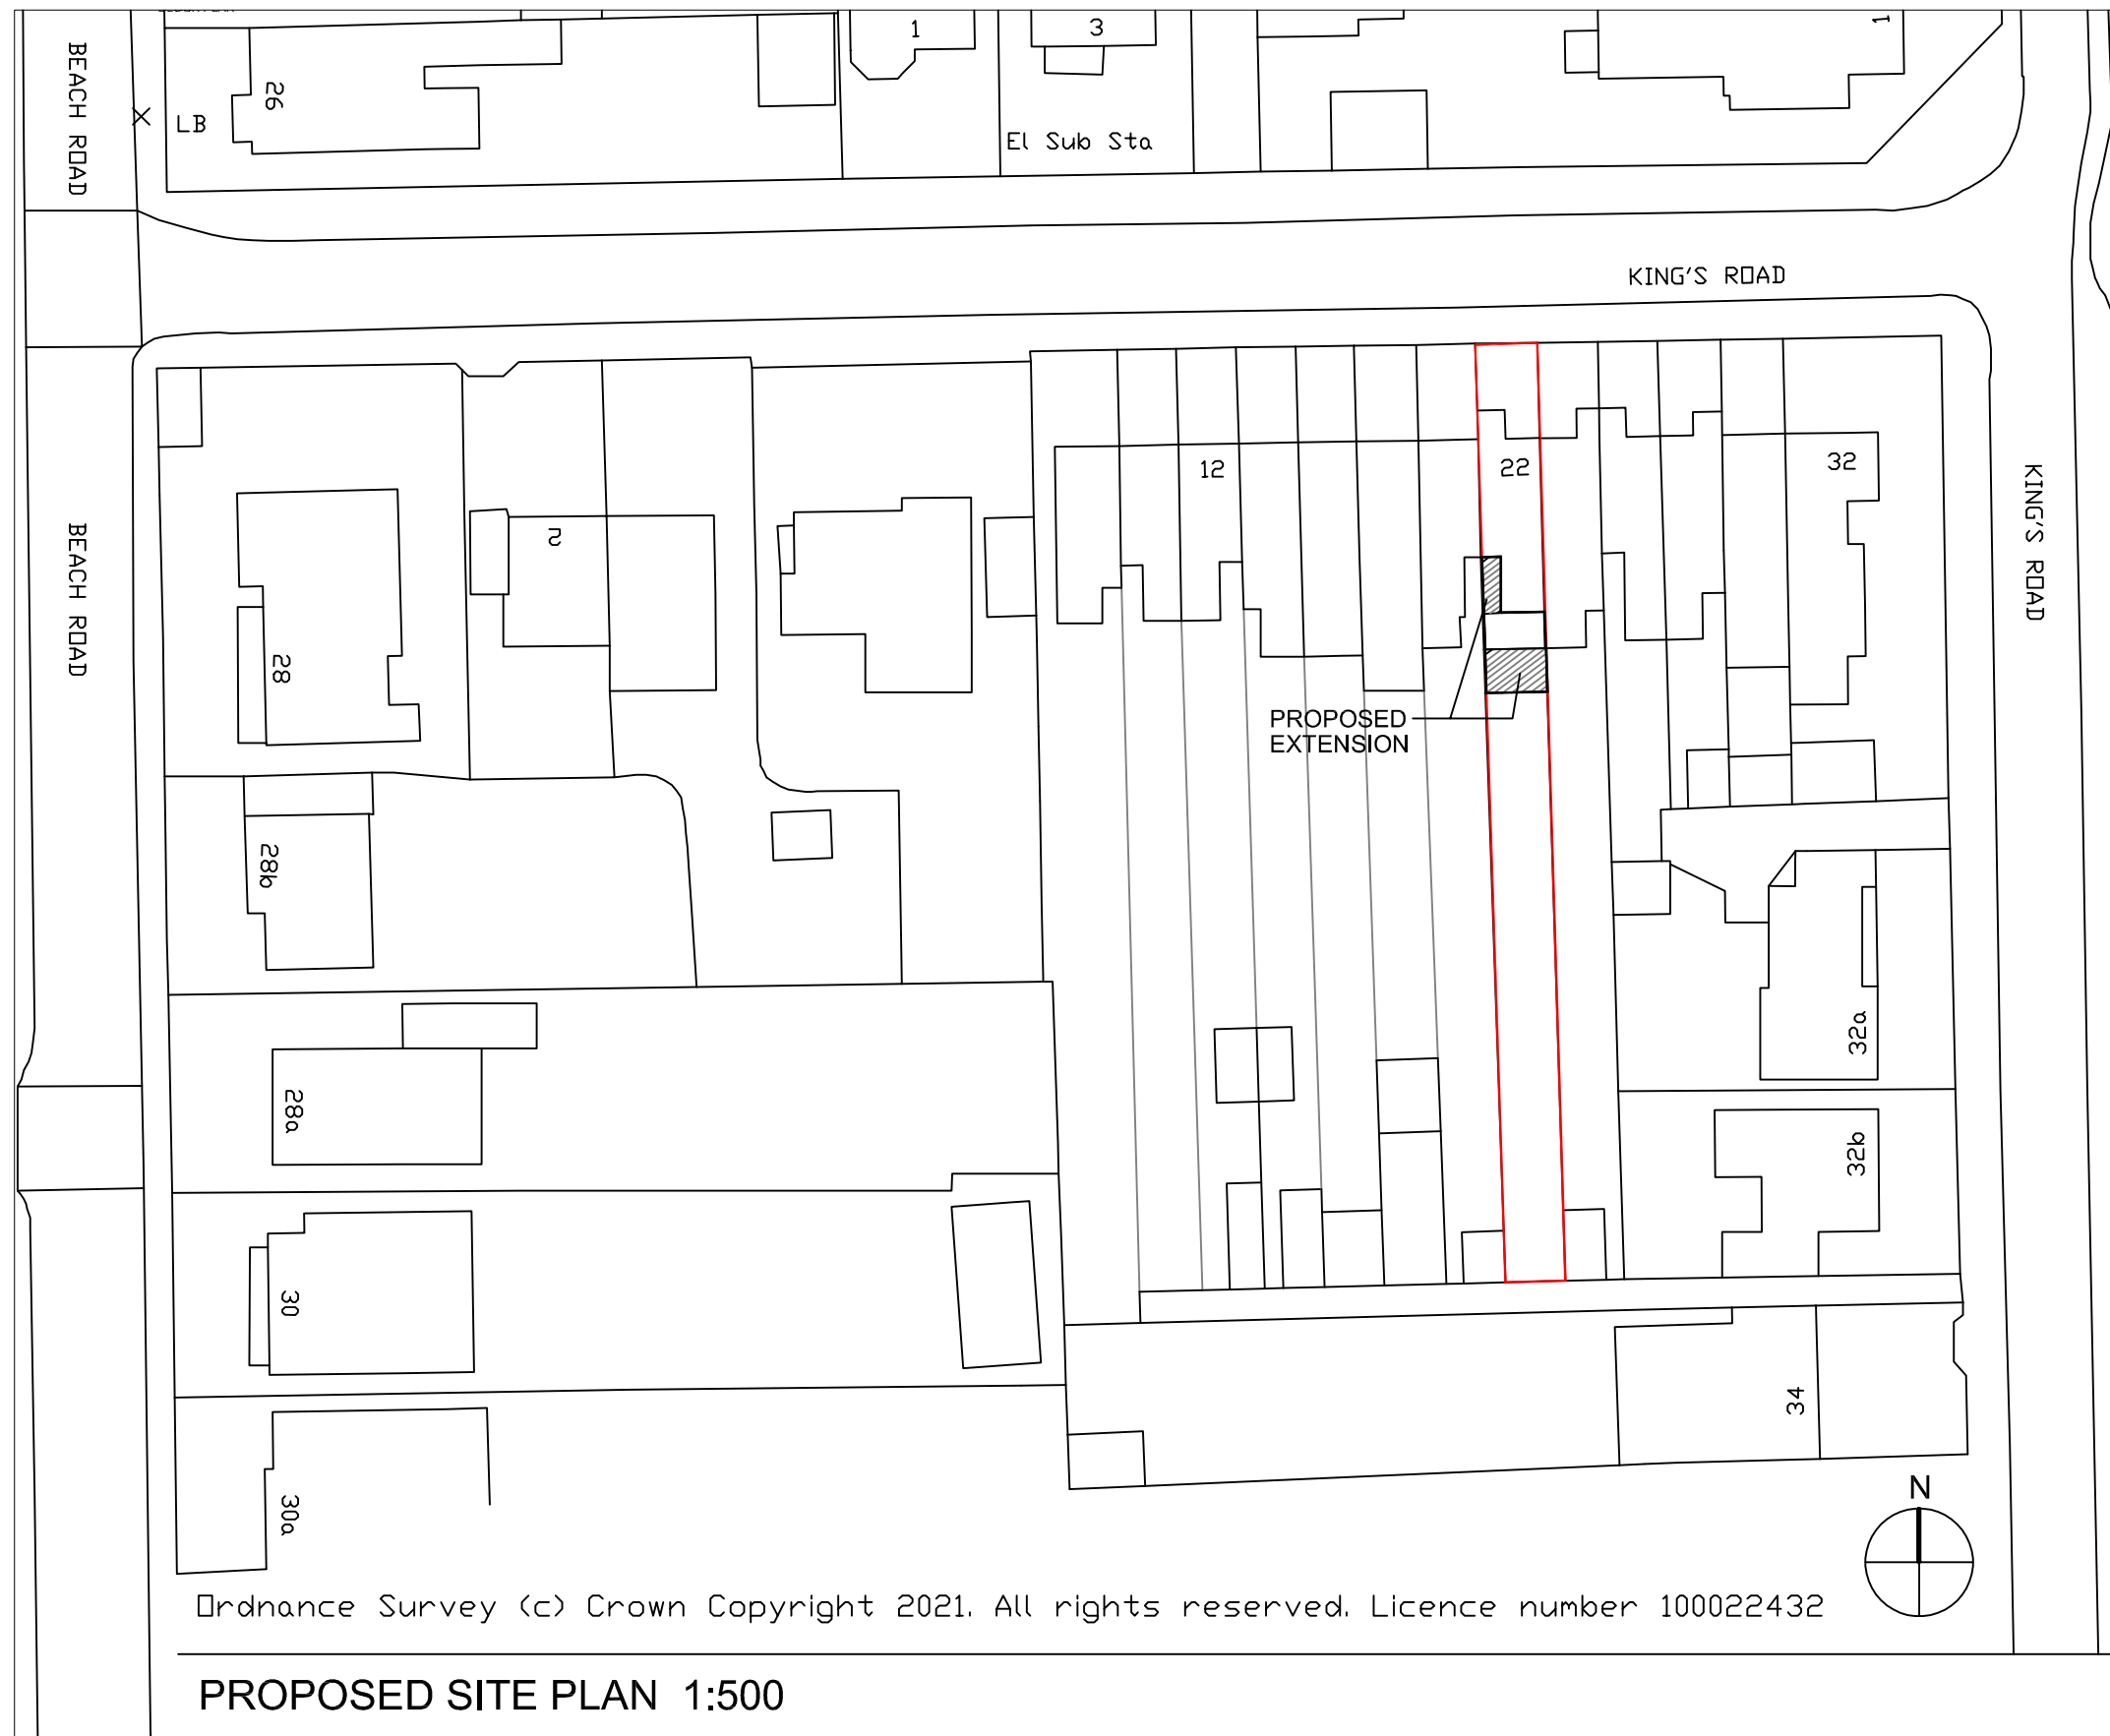


PROJECT: PROPOSED REAR EXTENSION 22 KINGS ROAD EMSWORTH PO10 7HN	
CLIENT: BARNES	
DWG: SITE PLAN	
DATE: 27 /07 /21	
SCALE: 1:500 @ A3	
DRAWN: AB	
DWG. NO.: 252-02-PL	REV.:

 ANNE BARNES ARCHITECT

47 Marlborough Park North,
Belfast BT9 6HL,
Northern Ireland
MOB: +00447970371292
Email: annebarnes@nitworld.com

THIS DRAWING IS COPYRIGHT