

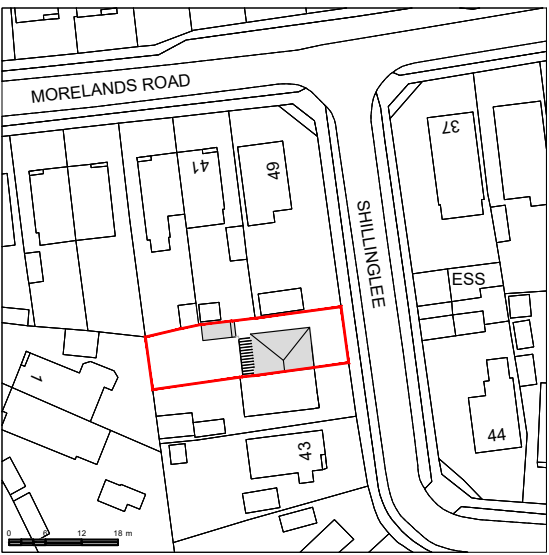
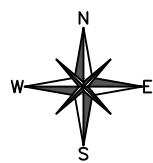
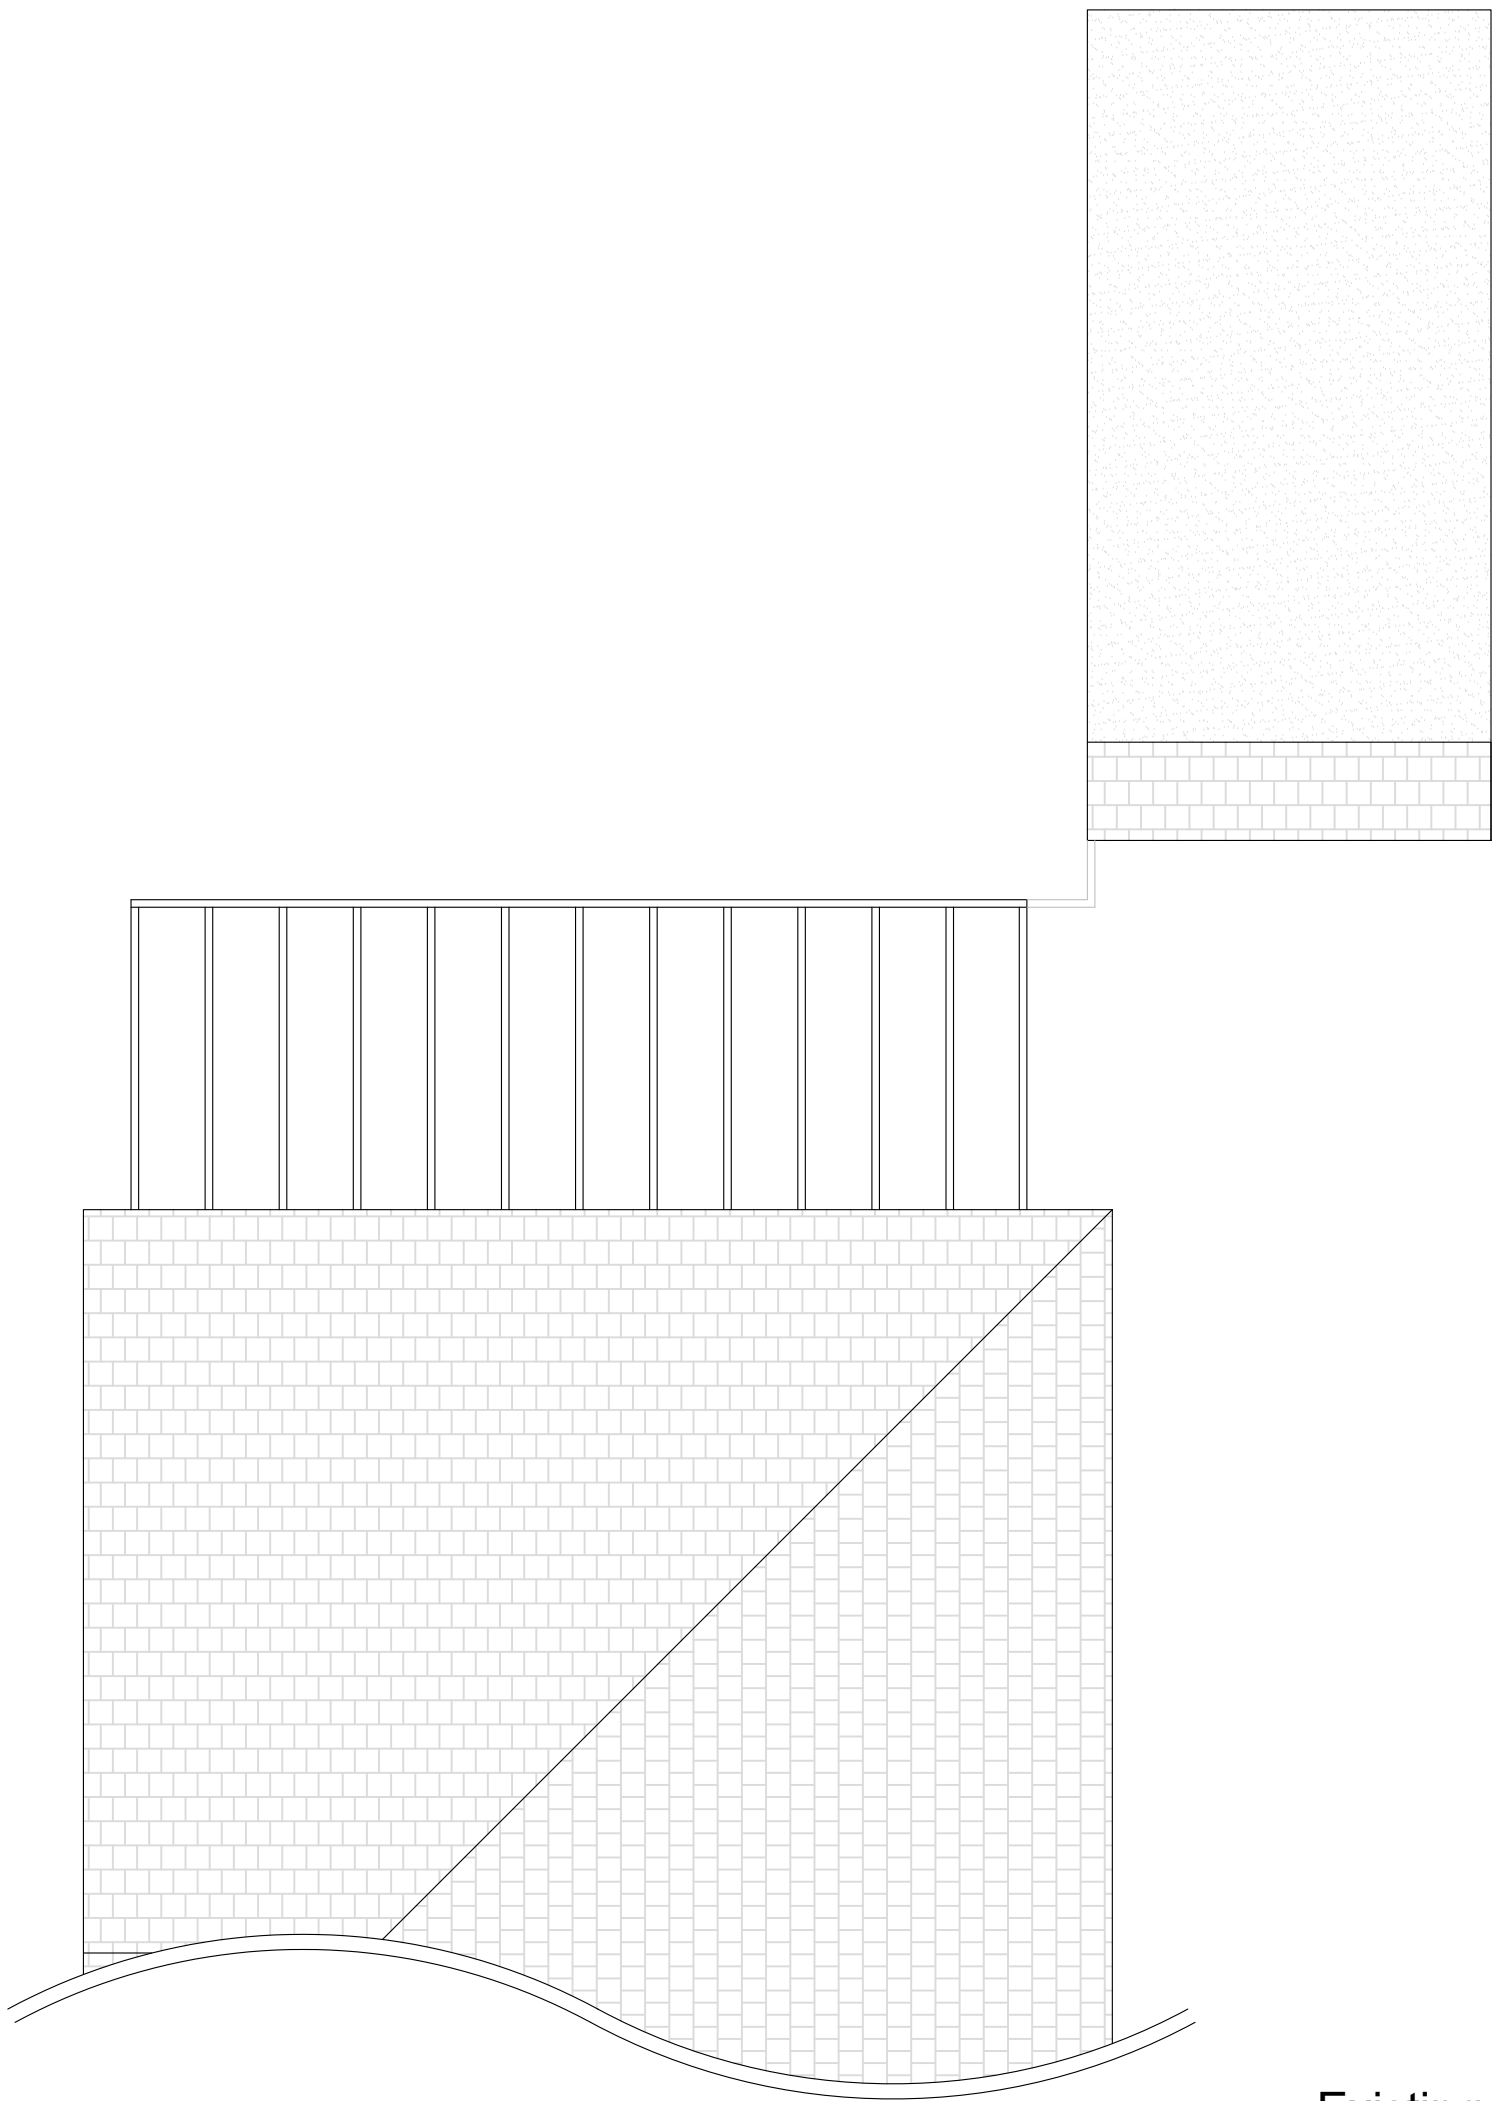
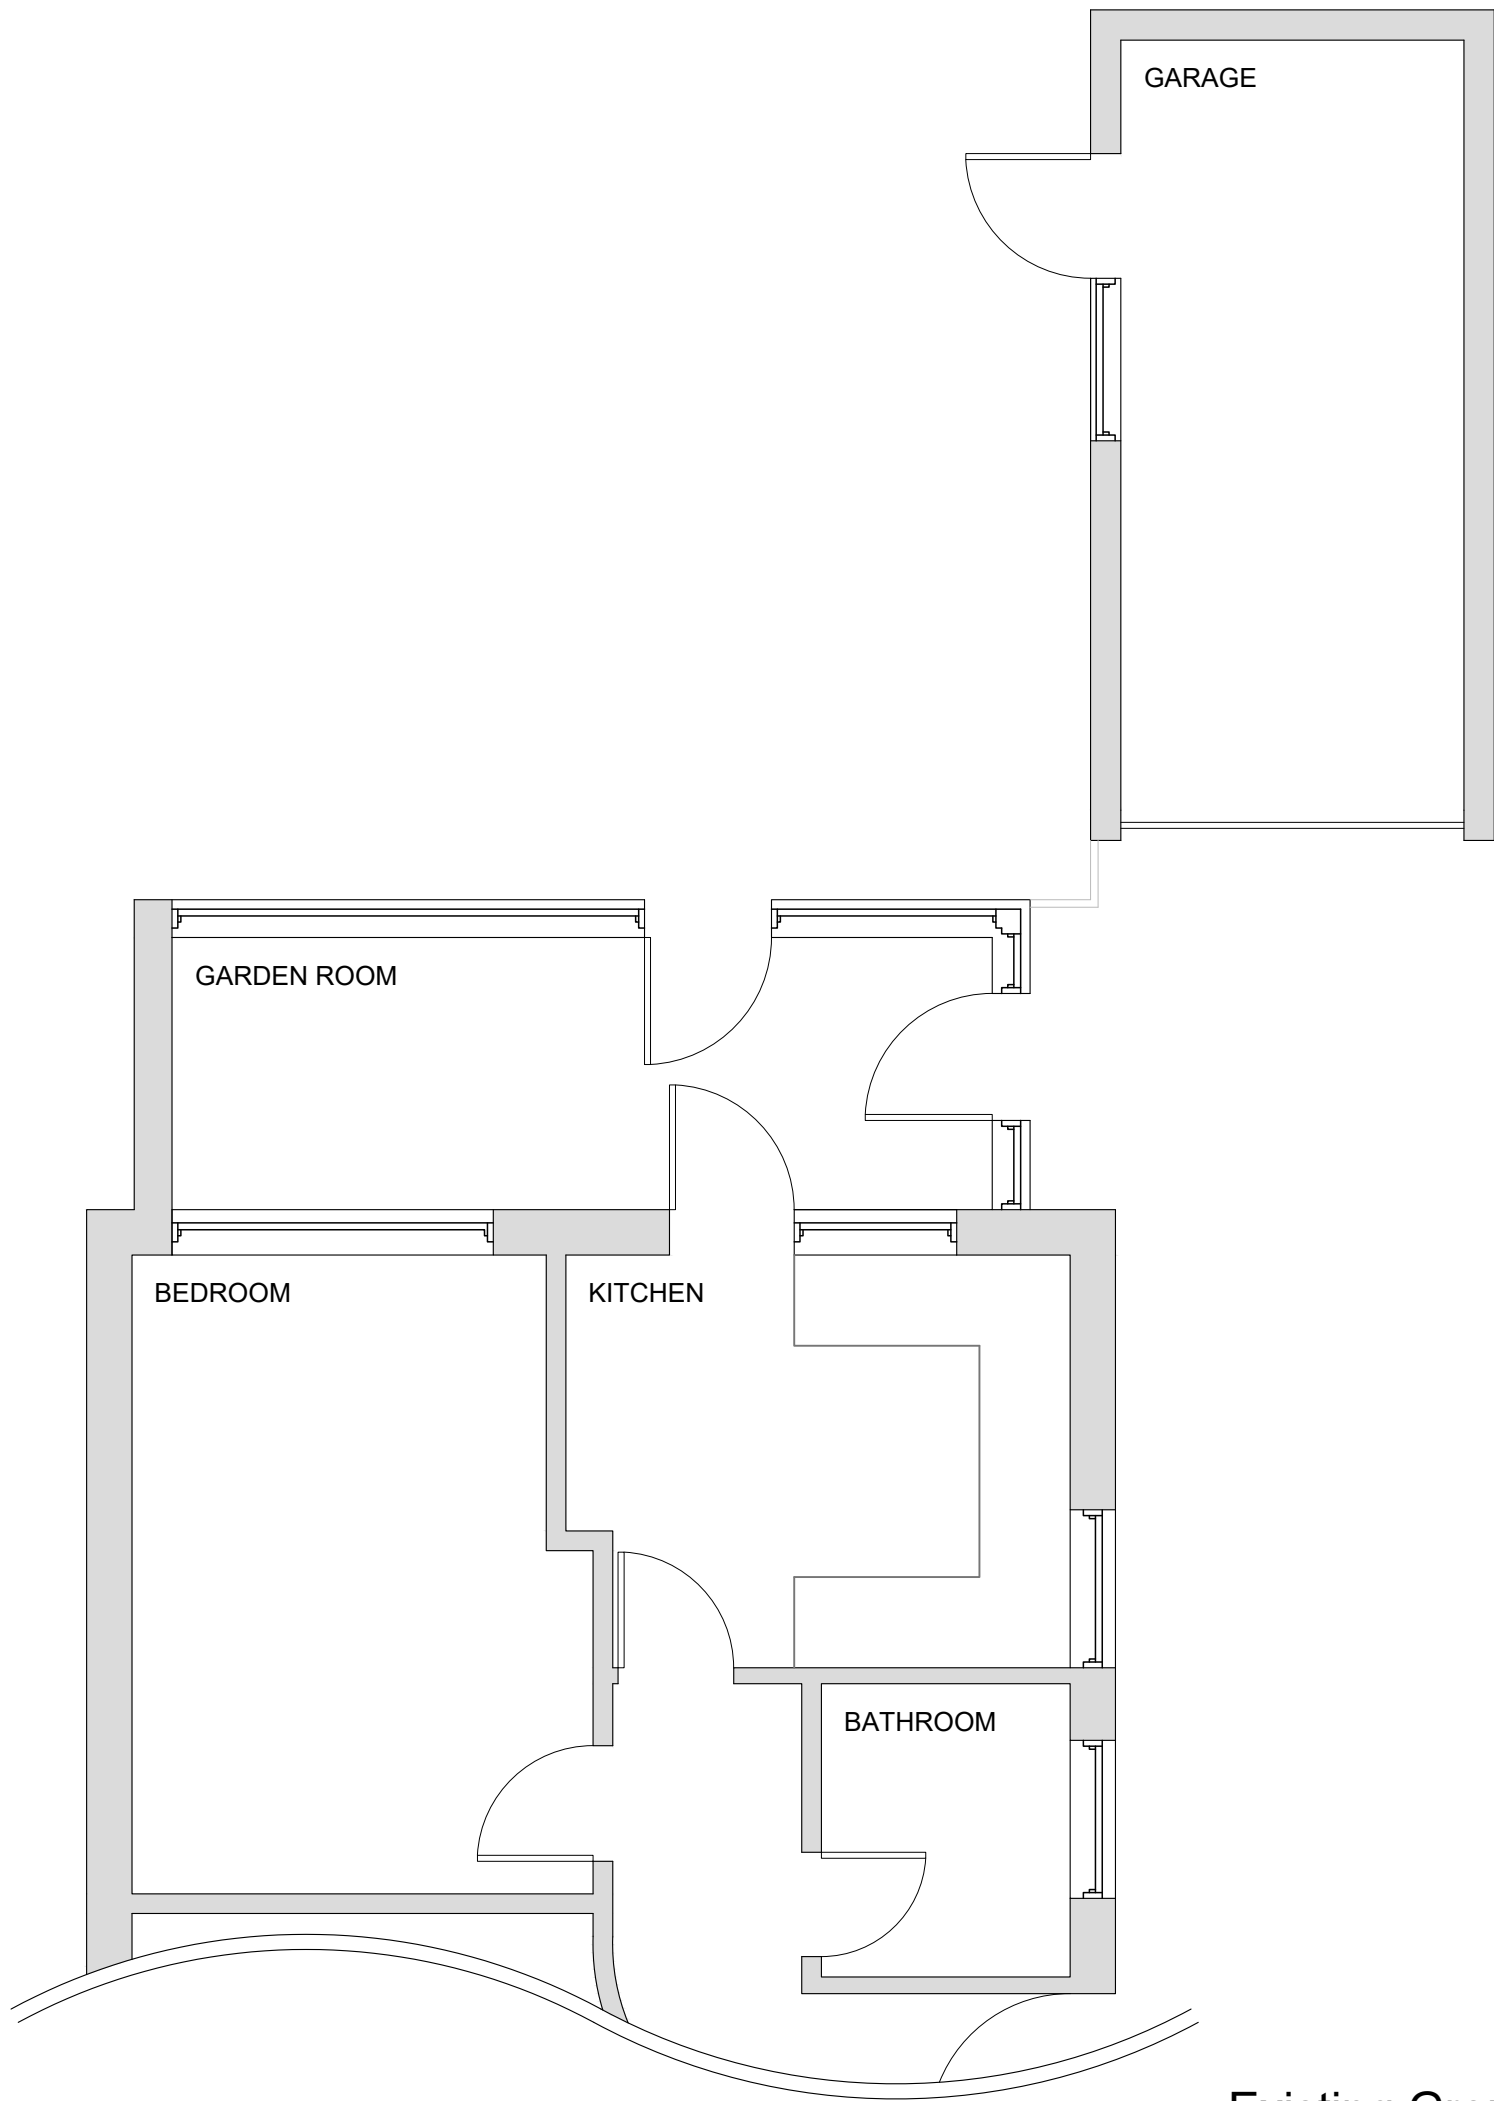
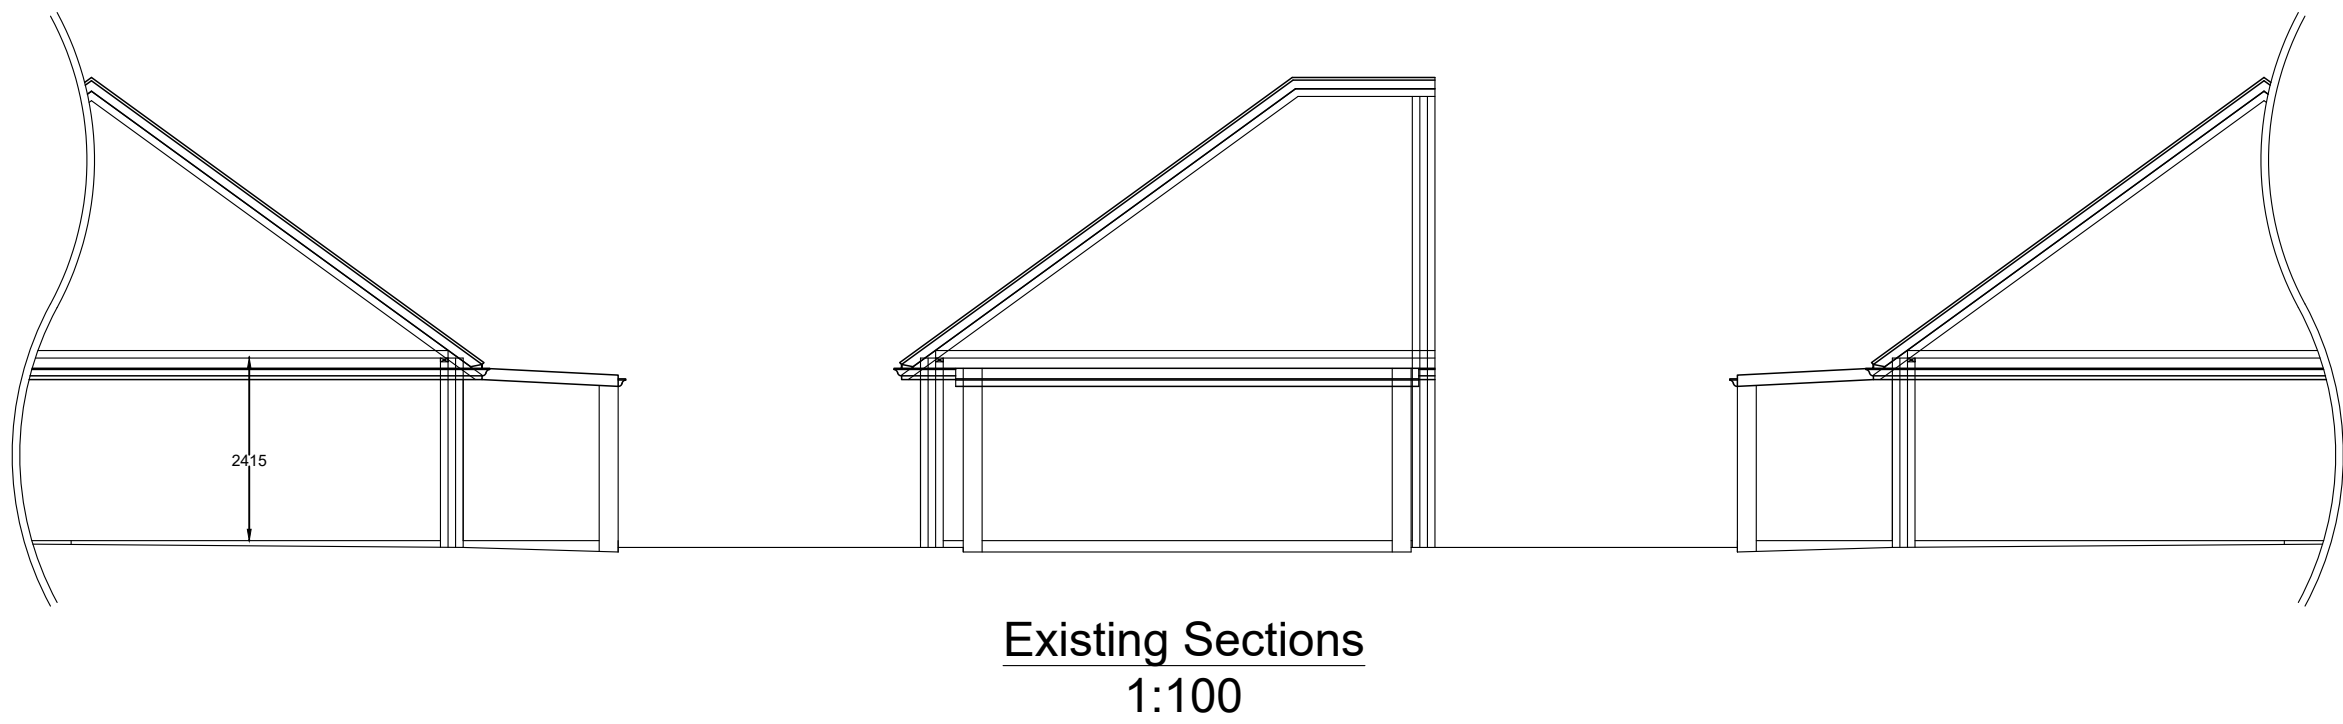


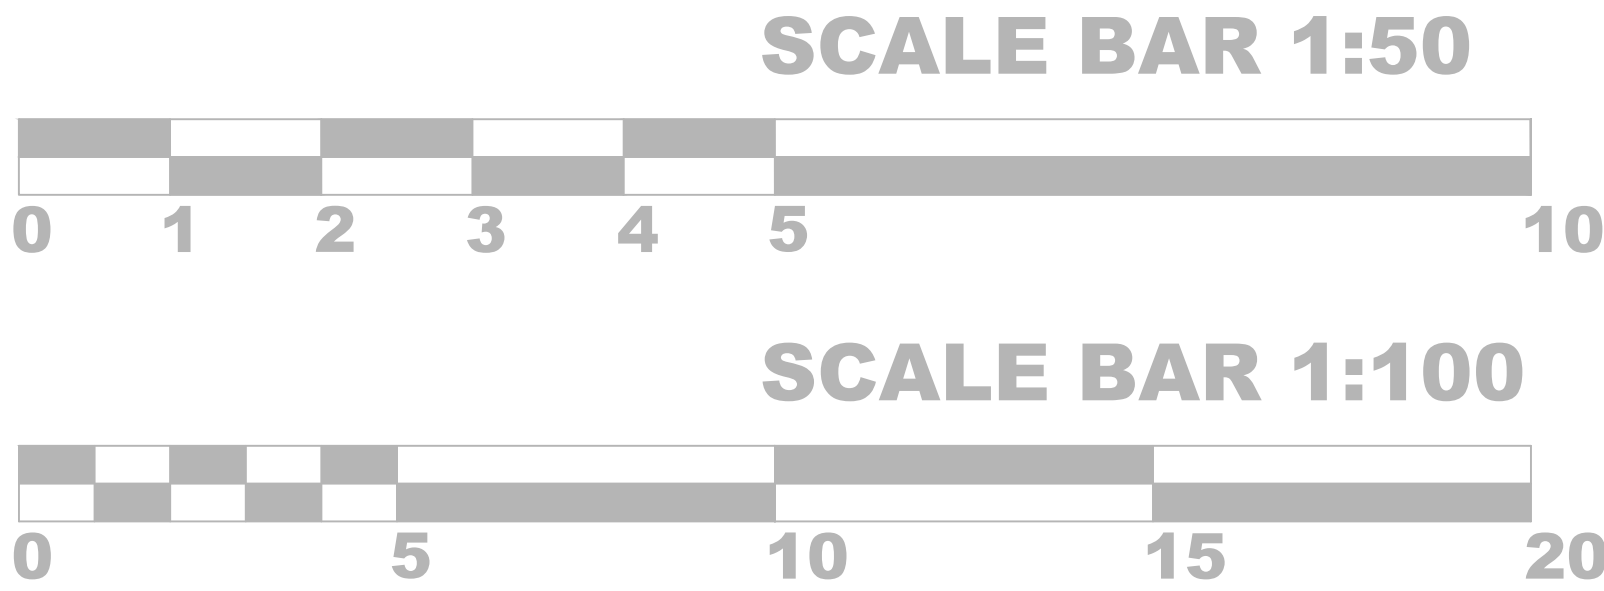

Existing Location Plan
1:1250
OS 100047474

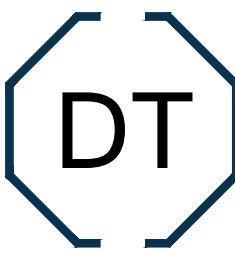

Drawing
Technical

info@drawingtechnical.co.uk
07845656848

Site Address: 47 Shillinglee
Widley
Waterlooville
PO7 5RW

Drawing Title: Existing
Floor Plans &
Elevations

Client Name: Mr Paul Salmon

Job No.	Scale	Date
DT134	A1	30/06/2021

Revision	Drawing No.	Drawn By
A	1	LA

Drawing Notes

The contents of this drawing are copyright to Drawing Technical and may not be altered, copied or reproduced without written consent.

Contractor must verify all dimensions and report any discrepancies before putting work in hand.

Drawings for PLANNING purpose only and hence do not scale from this drawing.

Rev	Description	Date