




Front Elevation

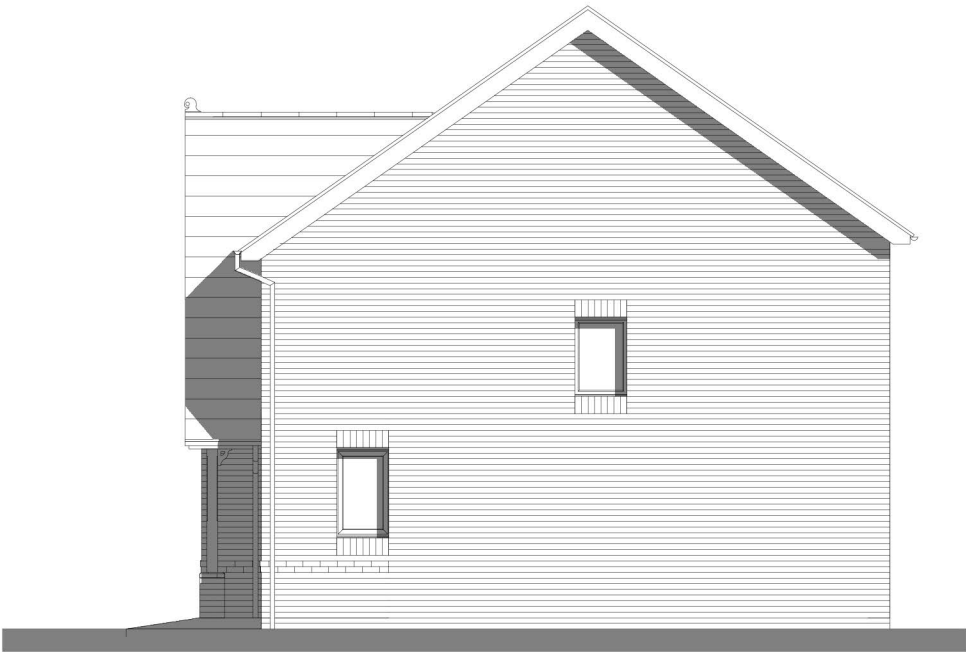

Side Elevation



Rear Elevation



Side Elevation

PLOT No.
As Drawn - 2-3, 19-20, 24-25, 39-40, 57-58
Handed -



Romsey Office Building 300, The Grange, Romsey Road, Michelmersh, Romsey, Hampshire, SO51 0AE T:01794 367703 F:01794 367276		Portishead Office Unit 5, Middle Bridge Business Park, Bristol Road, Portishead, Bristol, BS20 6PN T:01275 407000 F:01794 367276		Rev	Description	Date	Au	Ch	Project Camps Field, Barton Road	
				A	Planning Issue.	31.03.21	JF		Drawing House Type: Letchworth Elevations	
				B	Plot numbers updated. Planning Issue.	12.08.21	JF		Client Redrow Homes Southern Counties	
				C	Plot numbers updated. Planning Issue.	02.11.21	JF		Job no. REDR200818	
									Dwg no. HT.LET.e	
									Author AY	
									Date 23.03.21	
									Rev. C	
									Scale 1:100 at A3	
									Status PLANNING	
									Office Romsey	
									Client ref.	

www.thrivearchitects.co.uk
This drawing is the copyright of Thrive Architects Ltd ©. All rights reserved. Ordnance Survey Data © Crown Copyright. All rights reserved. Licence No. 100007359. DO NOT scale from this drawing. Contractors, Sub-Contractors and Suppliers are to check all relevant dimensions and levels of the site and building before commencing any shop drawings or building work. Any discrepancies should be recorded to the Architect. Where applicable this drawing is to be read in conjunction with the Consultants' drawings.

