




THIS DRAWING HAS BEEN PRODUCED FOR PLANNING PURPOSES ONLY, THIS IS NOT A WORKING DRAWING, FOR FURTHER INFORMATION CONTACT KALOTEC LTD.

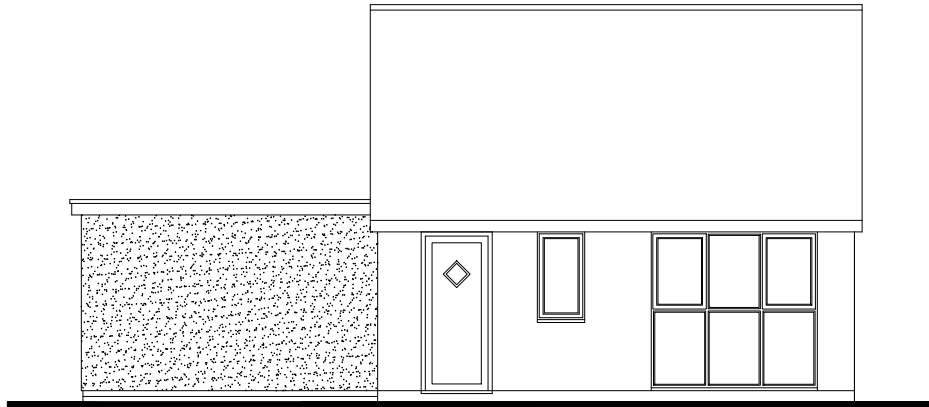


Proposed Front Elevation (Scale 1:100)

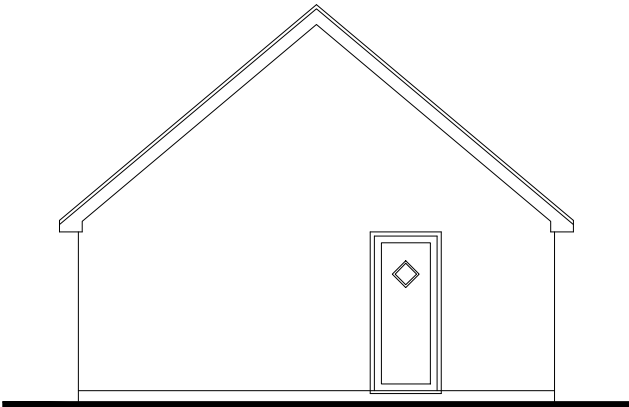


Proposed Side Elevation (Scale 1:100)

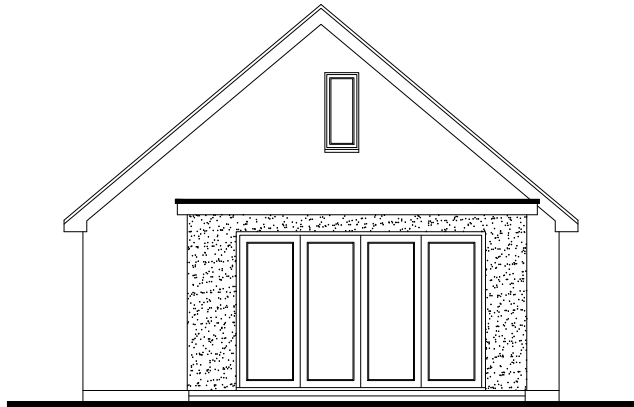

Proposed Side Elevation (Scale 1:100)

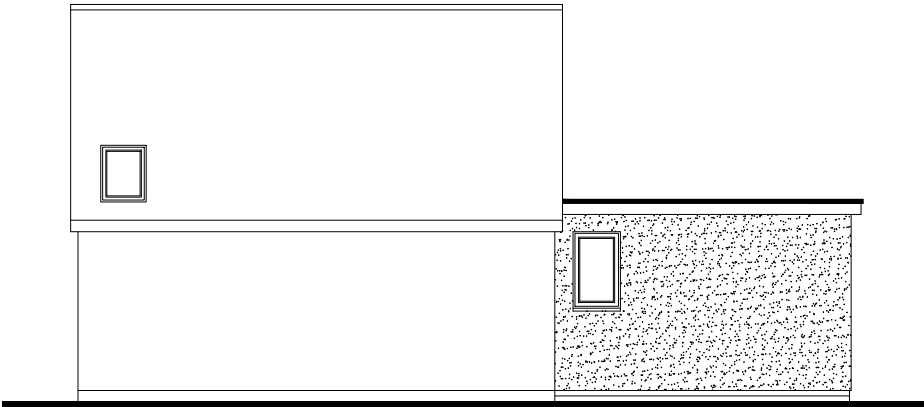

Proposed Rear Elevation (Scale 1:100)

 

Revisions:

Revisions:

A - Amended in accordance with Clients requirements - 20.12.2021



Residential Development Solutions

CLIENT Mr J Garland			
SITE 54 Stakes Road, Purbrook			
TITLE Proposed Elevations			
SCALE 1:100 (A3)	DRAWING NO. KALO-0201-104		REVISION A
DATE Sept 21			
DRAWN	CHECKED		
Kalotec Limited, Cams Hall, Fareham, Hampshire, PO16 8AB Telephone: 01329 227 424 Email: info@kalotec.co.uk Website: www.kalotec.co.uk			
COPYRIGHT © KALOTEC LIMITED			