



Proposed schedule of materials:

- 1 Roof tiles to match existing
- 2 UpVC doors & windows to match existing
- 3 Bricks to match existing
- 4 Velux skylight (or similar product)
- 5 Timber post (Oak or similar)

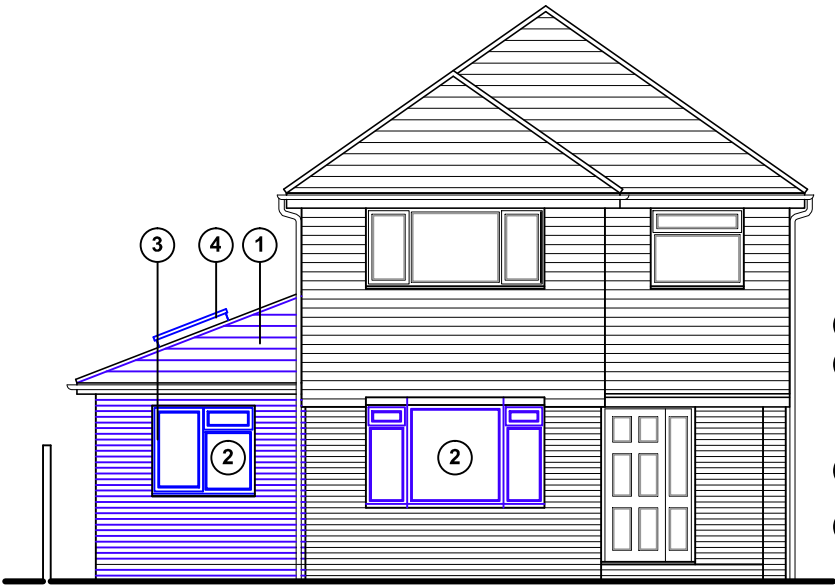


North (front) elevation

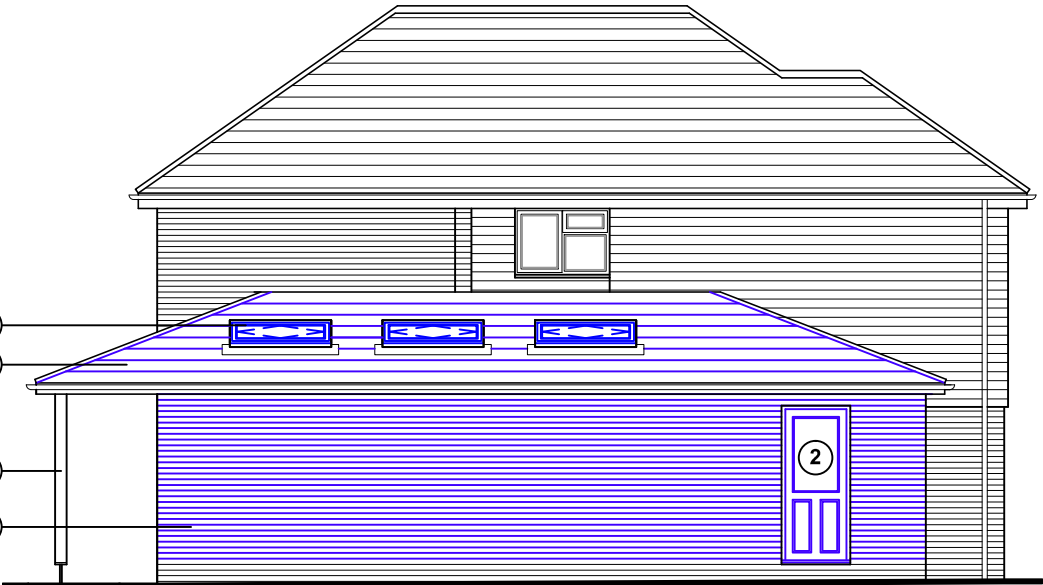


East (side) elevation



South (rear) elevation

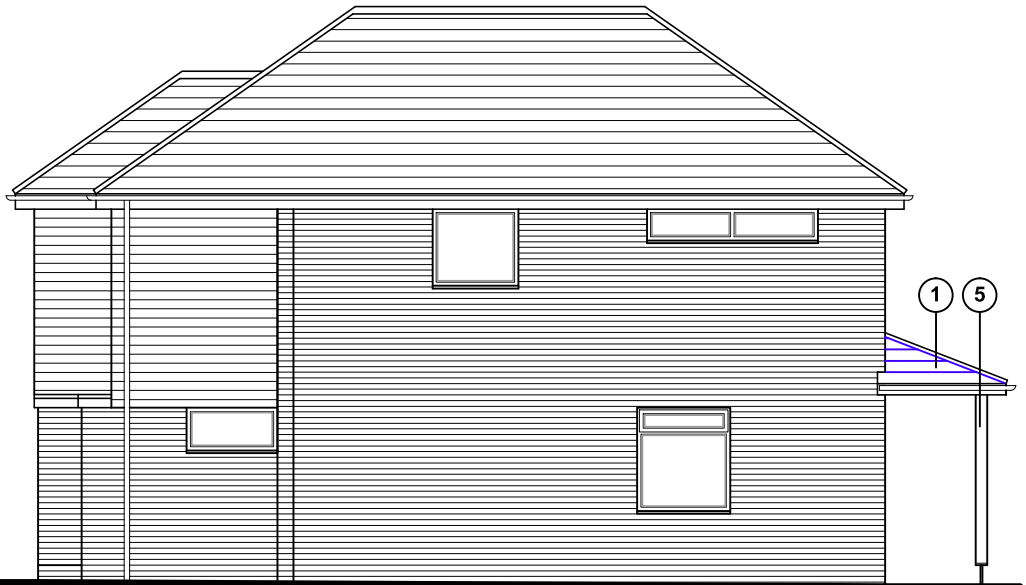


West (side) elevation

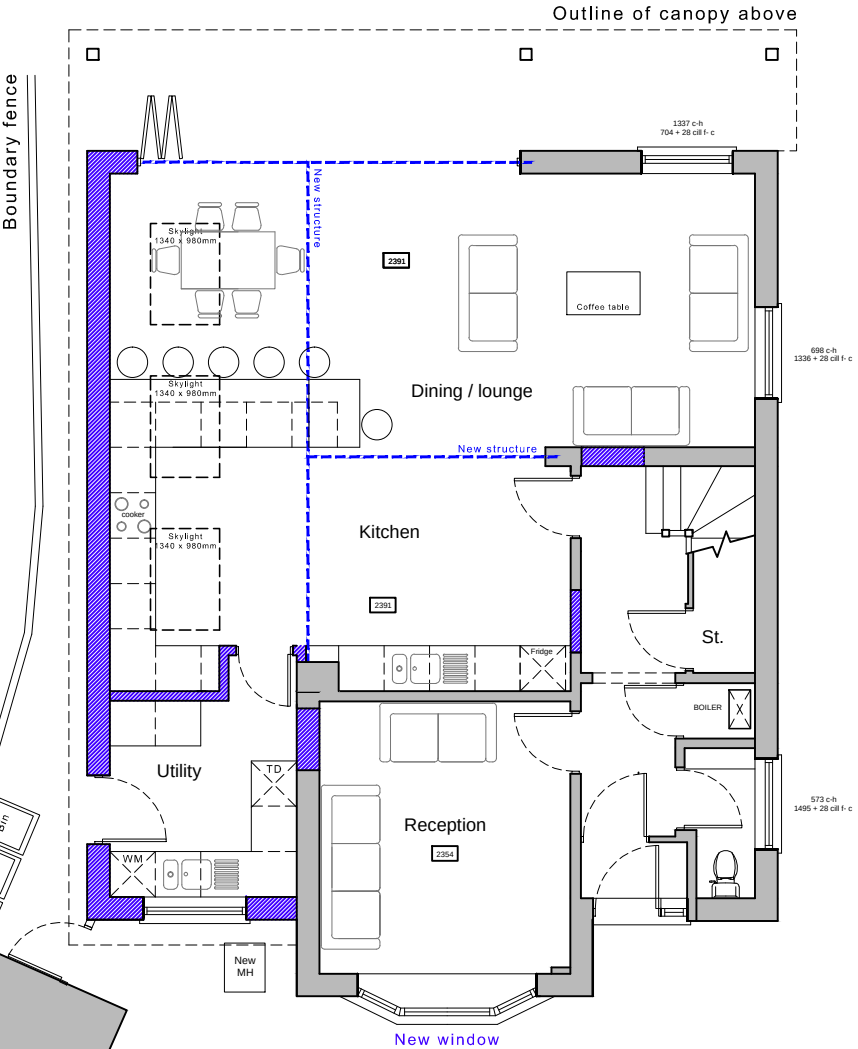

Ground floor plan
(first floor unchanged in new proposal)

- Existing walls
- Proposed walls
- Proposed structure

Proposed floor plan & elevations scale 1:100

 

For MR & MRS FOSTER	Title PROPOSED PLANS & ELEVATIONS	Office Tel: 01243 933732
Project PROPOSED SIDE EXTENSION AT 52 CHRISTOPHER WAY, EMSWORTH, PO10 7QZ	Date SEPT 2021	Email: admin@jb-architecturedesign.com
	Drawn JB	Web: www.jb-architecturedesign.com
	Scale 1:100 @ A3	
	Checked -	
	Job Number PL525.21	
	Drawing Number -03	
	Revision B	

