



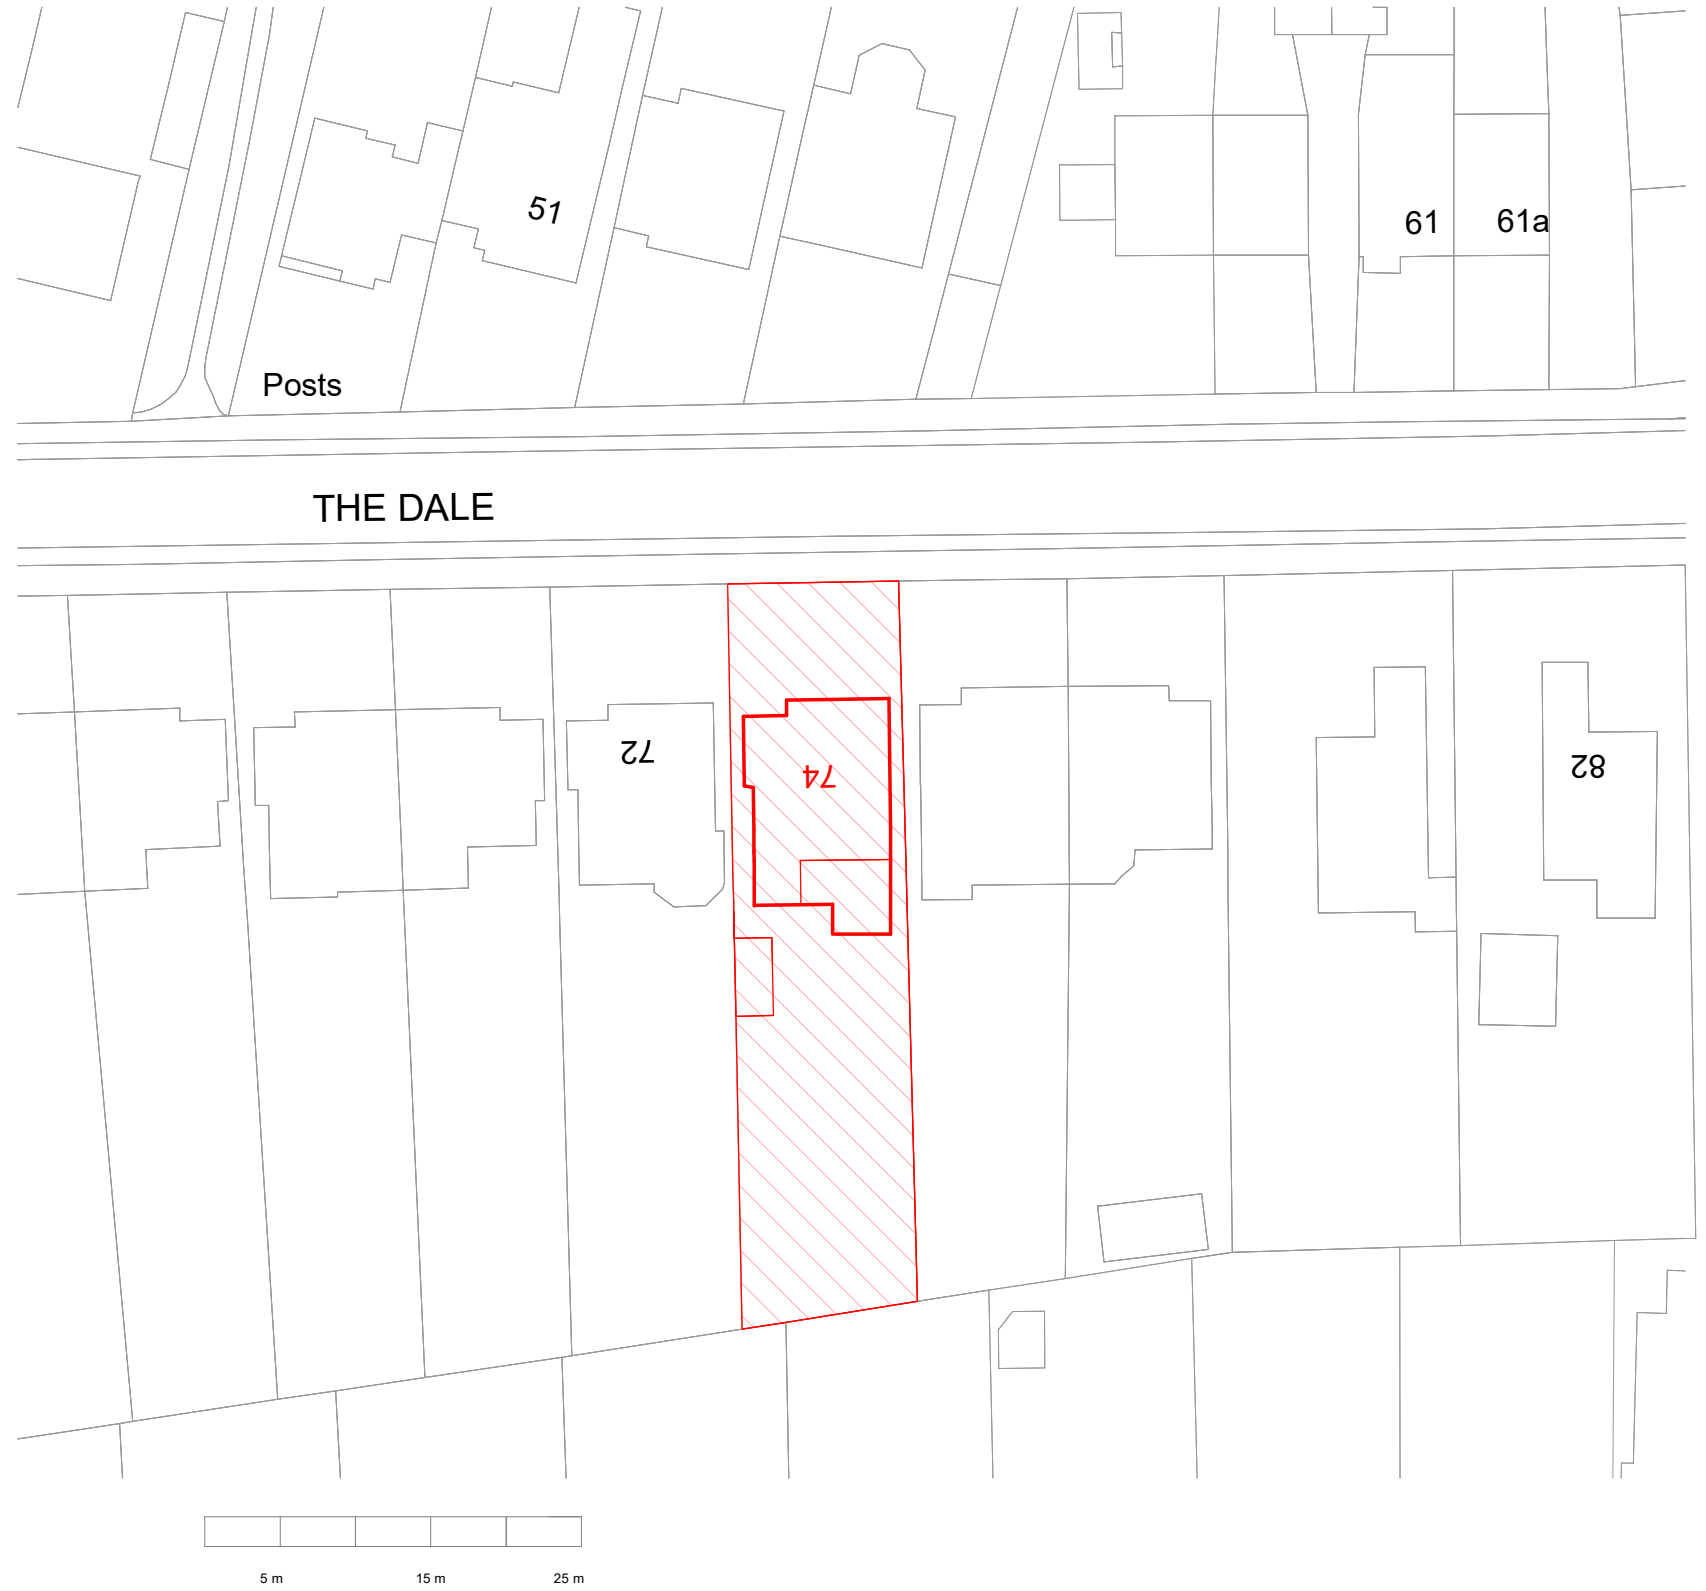

Location Plan

1:1250

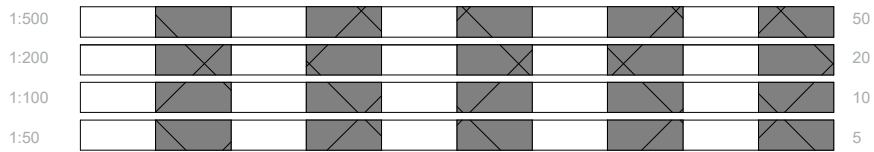

Block Plan

1:500



All measurement to be checked on site prior to any commenment
(C) Copyright of Parkers Design (Southern) Limited. Any reproduction of these drawings will require written authority from the copyright owner.

Parkers Design Limited - The Studio @ 90 , PO9 2PR

www.pexd.co.uk - info@pexd.co.uk - 07776 008822

PROJECT

74 The Dale PO7 5DE

SHEET

Site Plan

CLIENT			
Harding			
Date	Issue Date	Scale (@ A3)	As indicated
Drawn by	SW	DRAWING NUMBER	REV
Checked by	SR	P 3	