


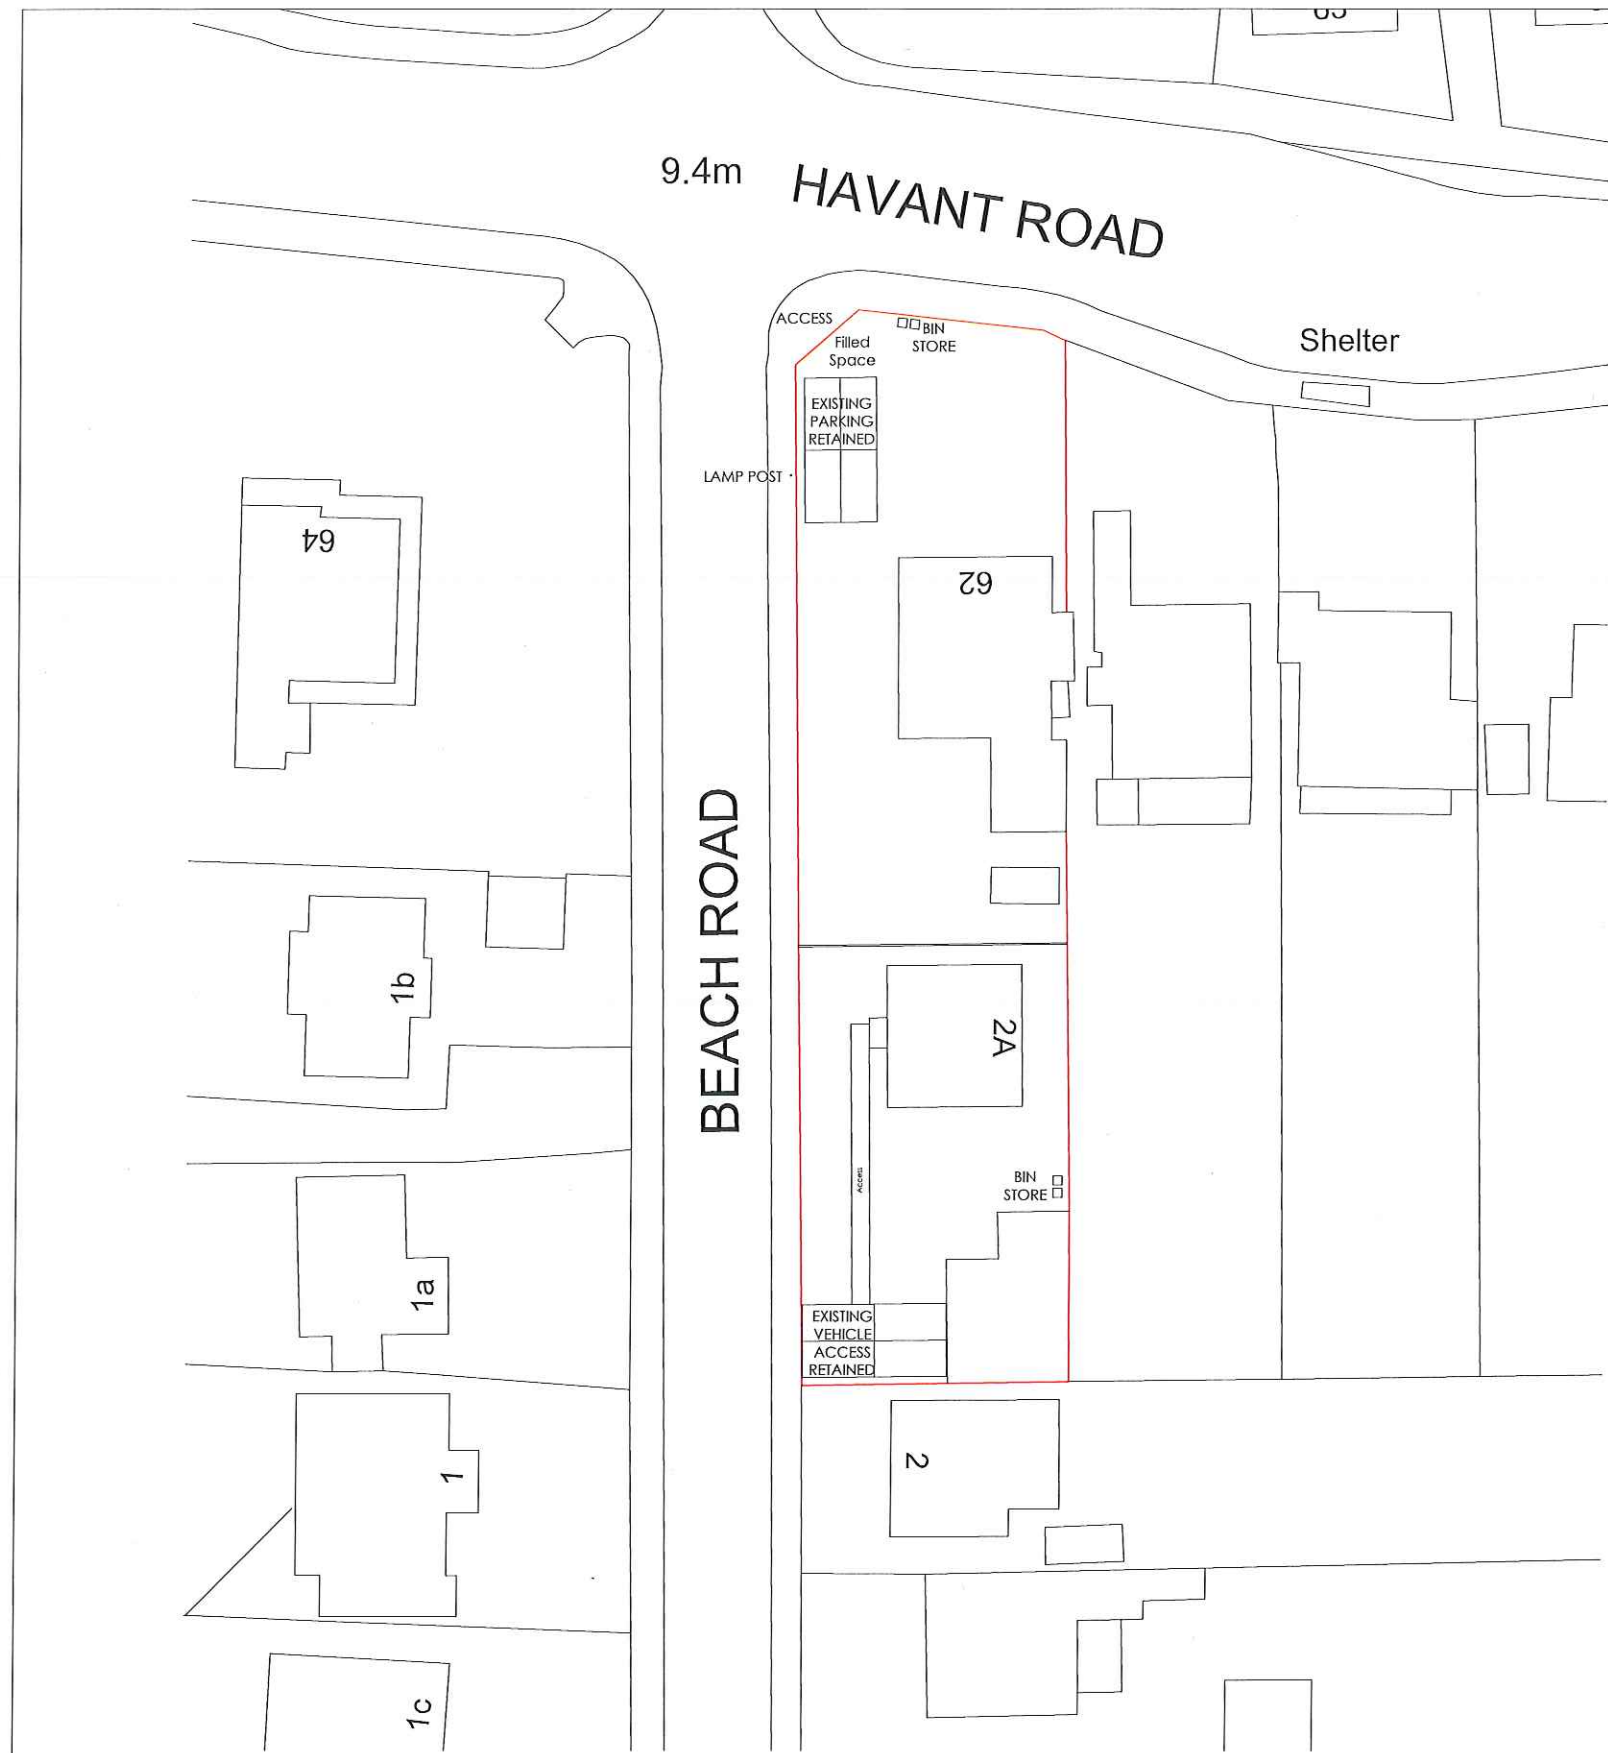


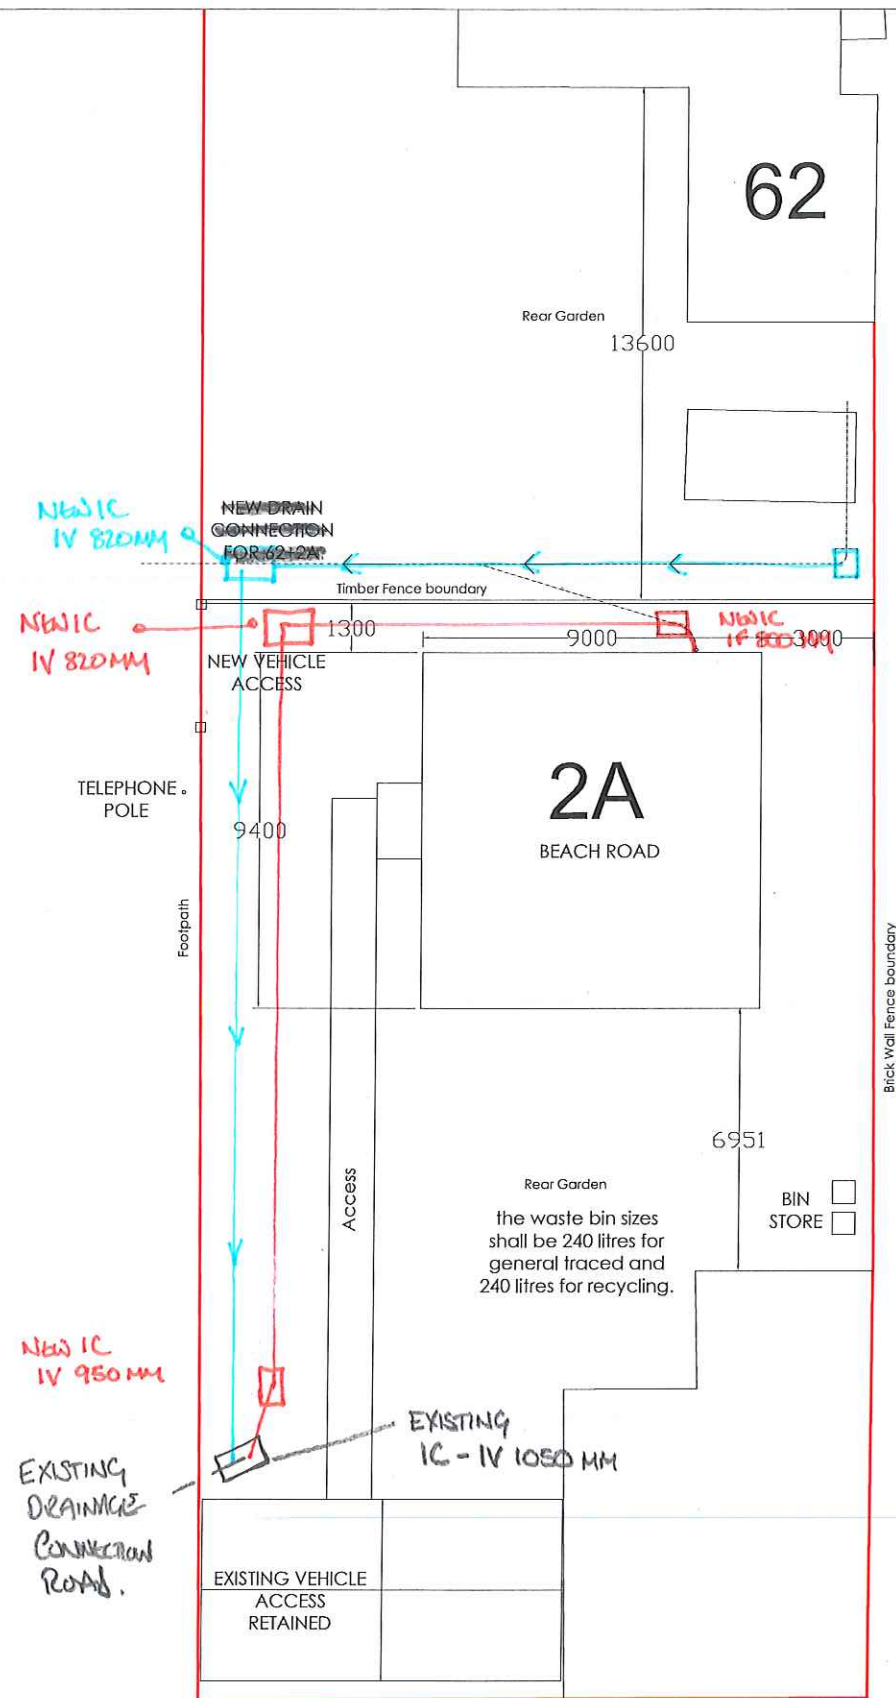


Block Plan Scale 1:500

 

Site Plan Scale 1:200

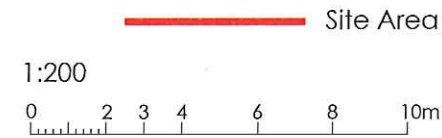

Proposed DRAIN ROUTE 62.
Proposed DRAIN ROUTE 2A

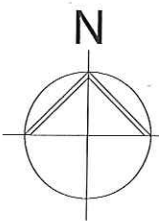

Copyright is reserved by NOW Survey and is issued on the condition that it is not copied or disclosed by or to any unauthorised persons without prior consent in writing from NOW Survey.

All dimensions to be checked on site

REV	DESCRIPTION
-	New drawing
A	Size increased
B	Internal alteration
C	Dormer alteration
D	Internal alteration
E	Internal alteration
F	Notes Amended

DESCRIPTION	DRAWN	DATE	Drawing Ref	Rev	Drawing Title
	AG	08.09.19	HR 01-A	F	Block Plan & Site Plan
	AG	28.09.19			
	AG	02.11.19			
	AG	18.01.20	Scale of A1		Scale of A3
	AG	22.08.20	1:250		1:500
	AG	04.09.20	1:100		1:200
	AG	23.08.21	Date		
			8 Sep 19		
			Drawn by		
			AG		

62 Havant Road
Emsworth
PO10 7JG

now Chartered Surveyors
4 Meeting House Lane
Ringwood
BH24 1AY
Tel 0845 050 0022
www.now-survey.com