



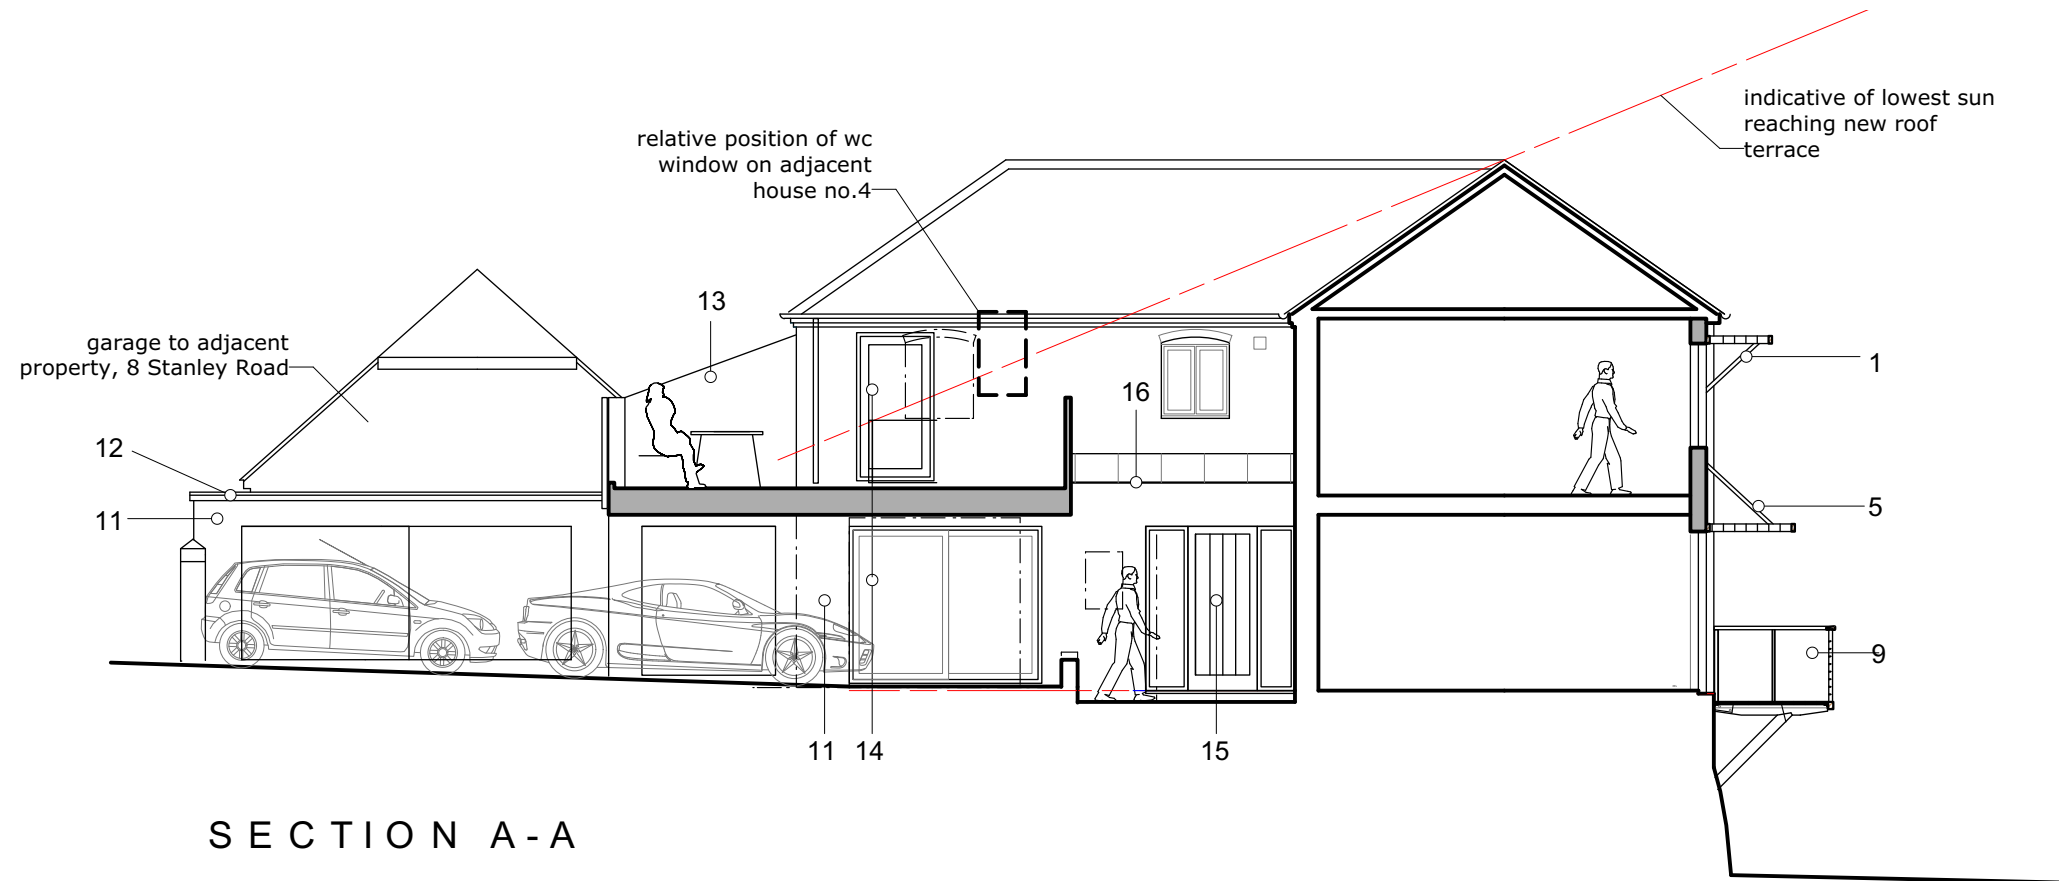


SECTION A-A


- 11 Brickwork facing to new external walls, selected to match existing
- 12 Rainwater goods, black UPVC, to match existing
- 13 Screening preventing any loss of amenity for 8 Stanley road. Timber boarded, imperforate
- 14 New windows and glazed doors made in aluminium, with marine grade polyester powder coated finish.
- 15 New entrance door and side screens. Made from hardwood
- 16 Roof glazing over covered area
- 17 Stair up to roof terrace
- 18 Replacement glazed doors
- 19 Balustrade with timber uprights and sailcloth screen behind
- 20 Boundary wall altered to create larger opening, with rebuilt gatepost all to match existing
- 21 Screening to protect outlook of bathroom window at no.4. 1800 ht, obscured glass

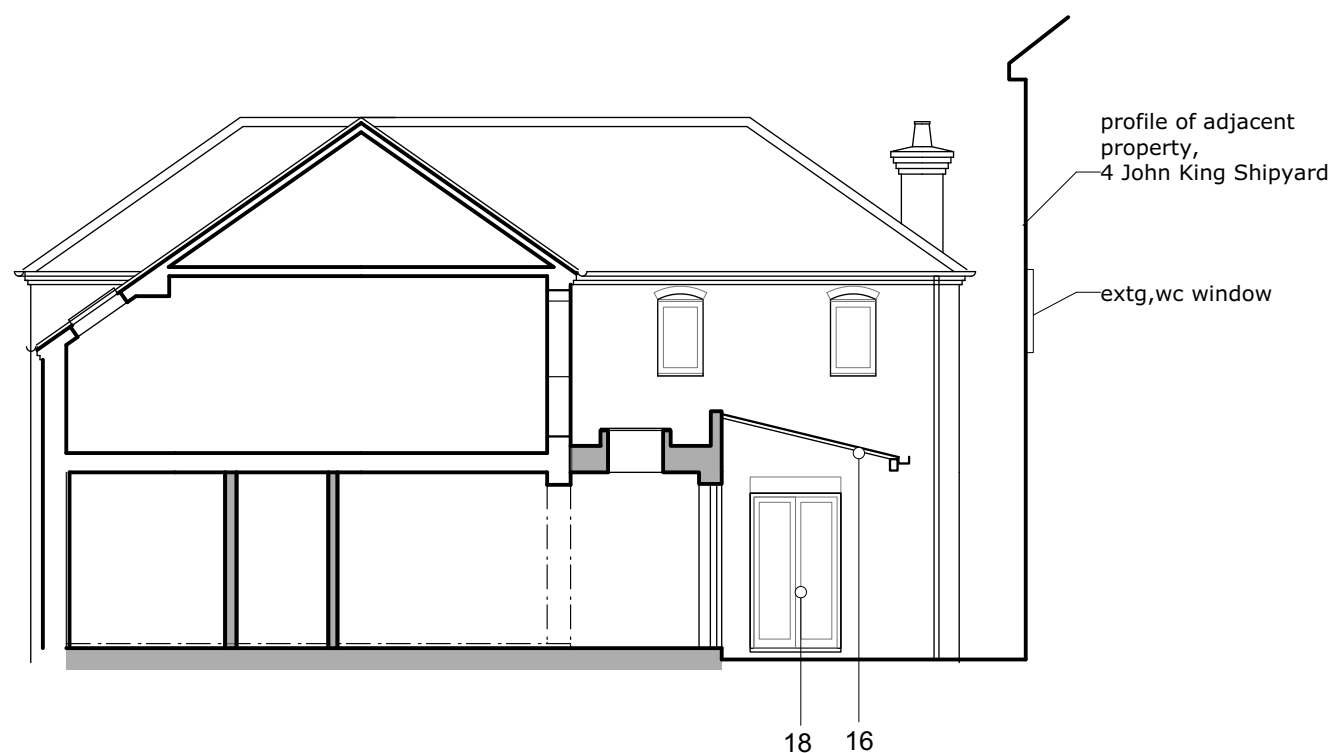

SECTION C-C

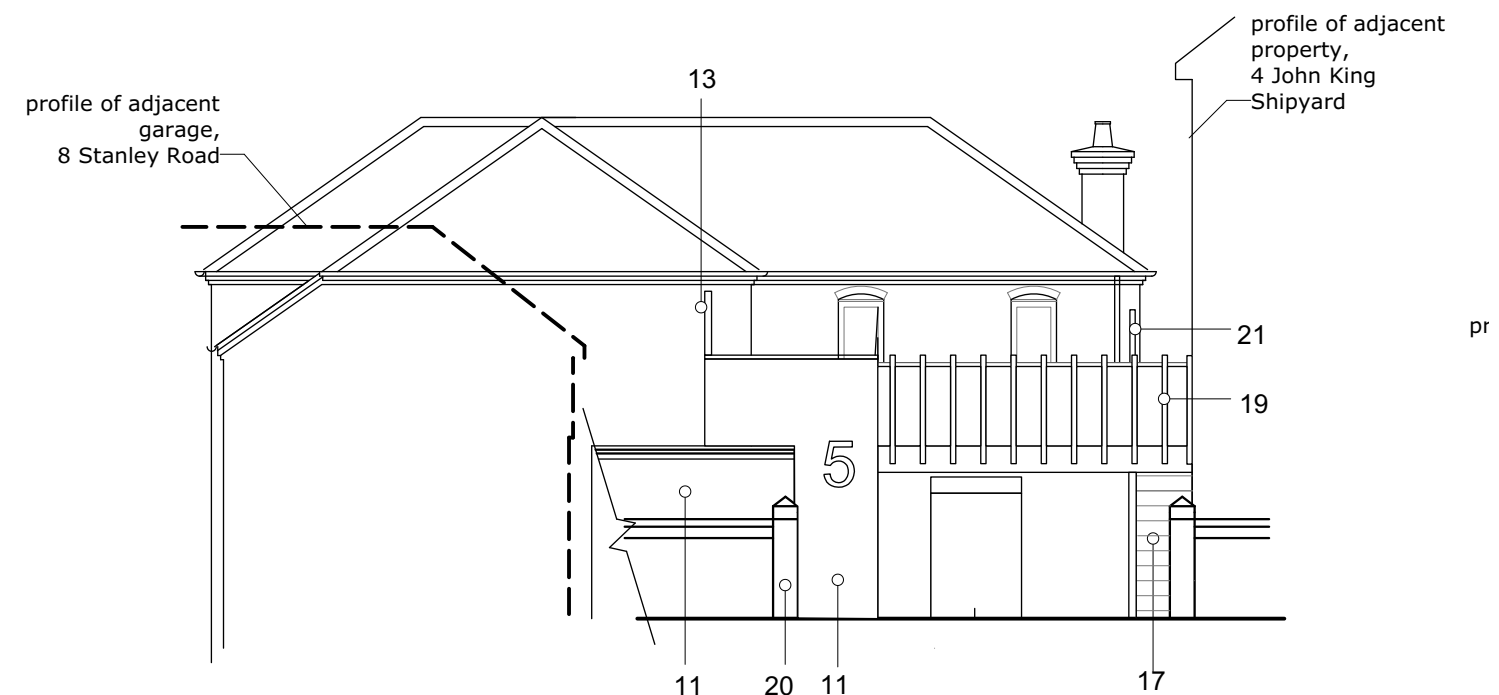

NORTH ELEVATION

 

Echo Cottage
5 John King Shipyard
EMSWORTH PO10 7AY
for Mr A Jackson

ELEVATIONS (2) AND
SECTIONS PROPOSED

SCALE: 1:100 @ A3 DRAWING NUMBER: 05 Rev. D
DATE: 30 Nov 2021

NOEL WRIGHT ARCHITECTS
Petersfield Hampshire GU32 3LA t: 01730 264678
e: studio@noelwrightarchitects.co.uk
www.noelwrightarchitects.co.uk

