




NOTES:
Dimensions to be checked on site before commencing work.
Any discrepancies shall be reported to the architect immediately.
Do not scale from these drawings except for planning purposes.
Use figured dimensions only.
Where applicable this drawing is to be read in conjunction with other consultants' drawings.
All drawings to be read in conjunction with specification and all other drawings including structural engineer and mechanical and electrical drawings / specification

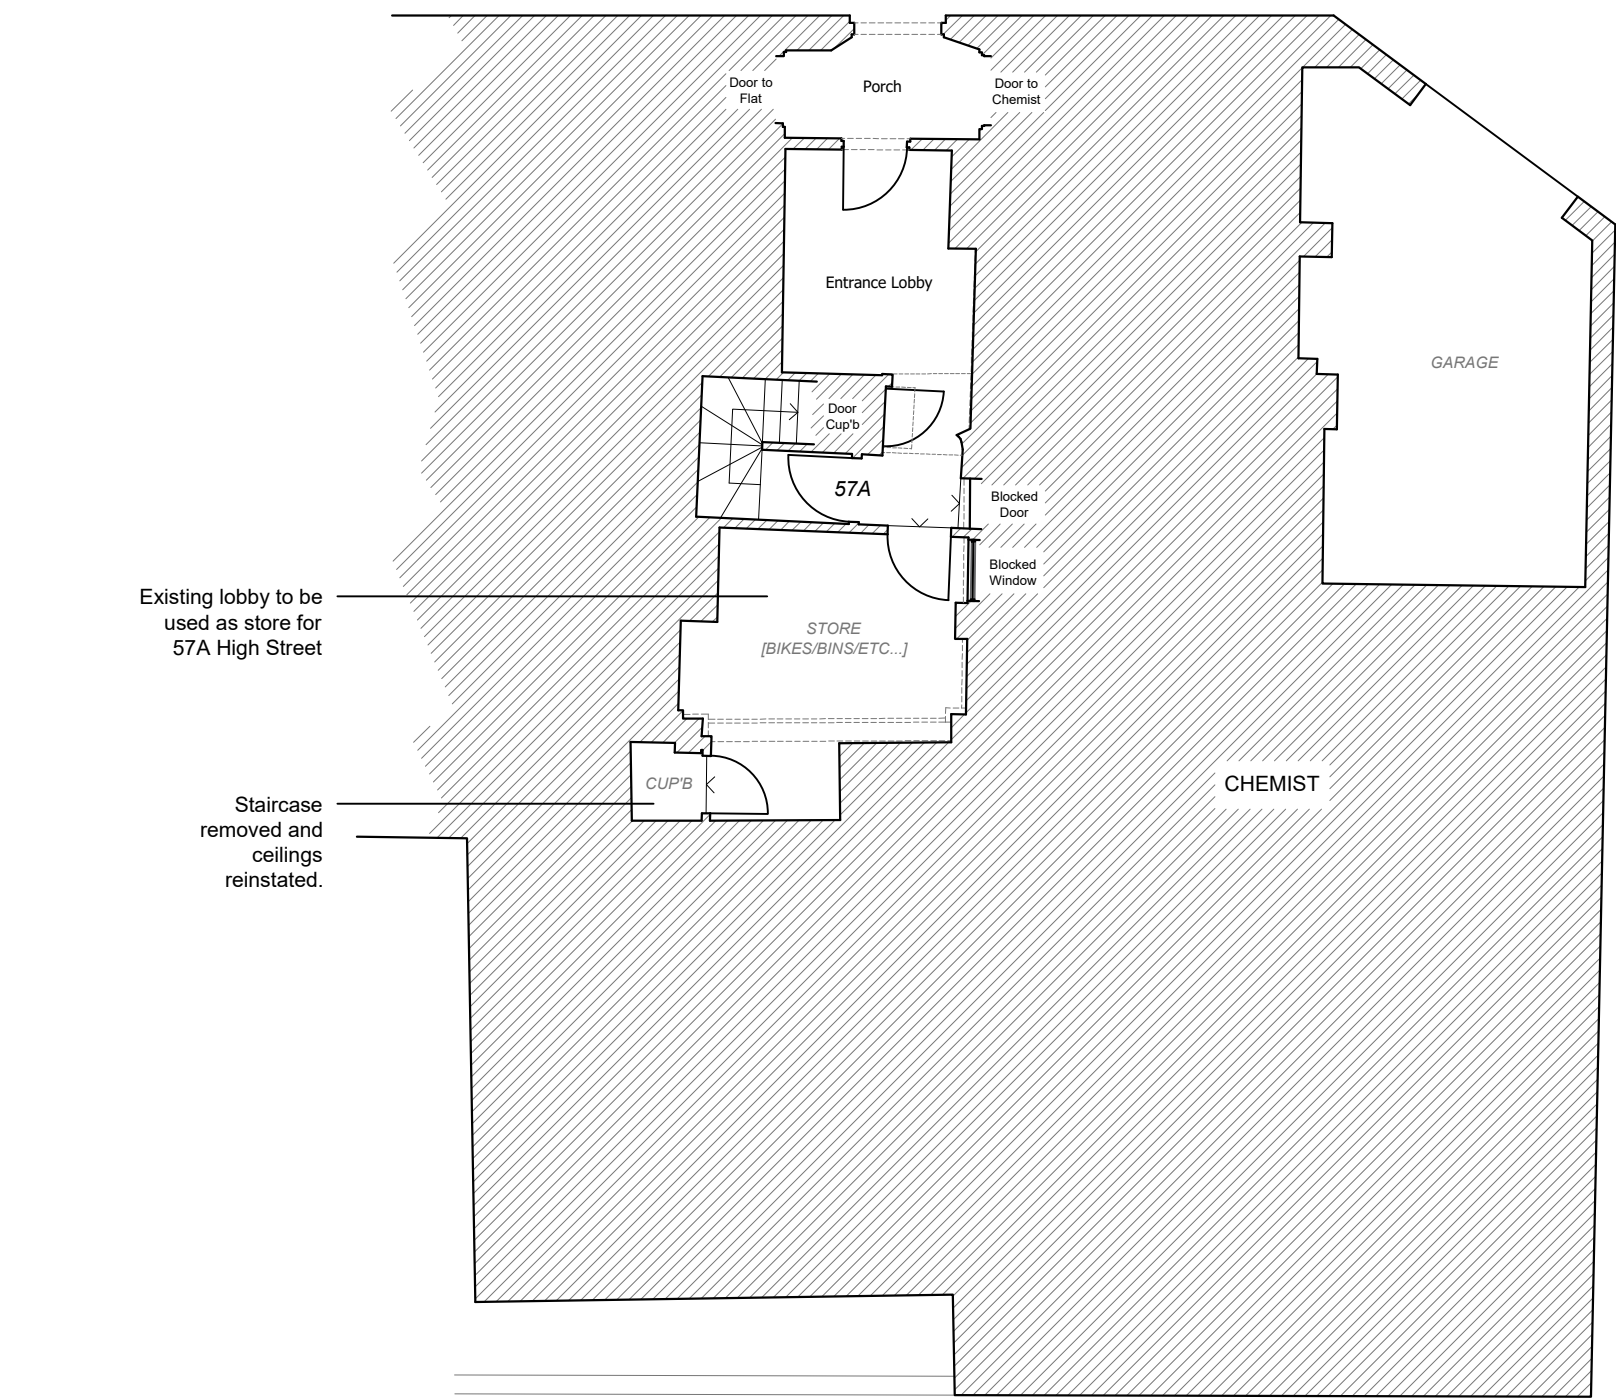

GROUND FLOOR
1:100

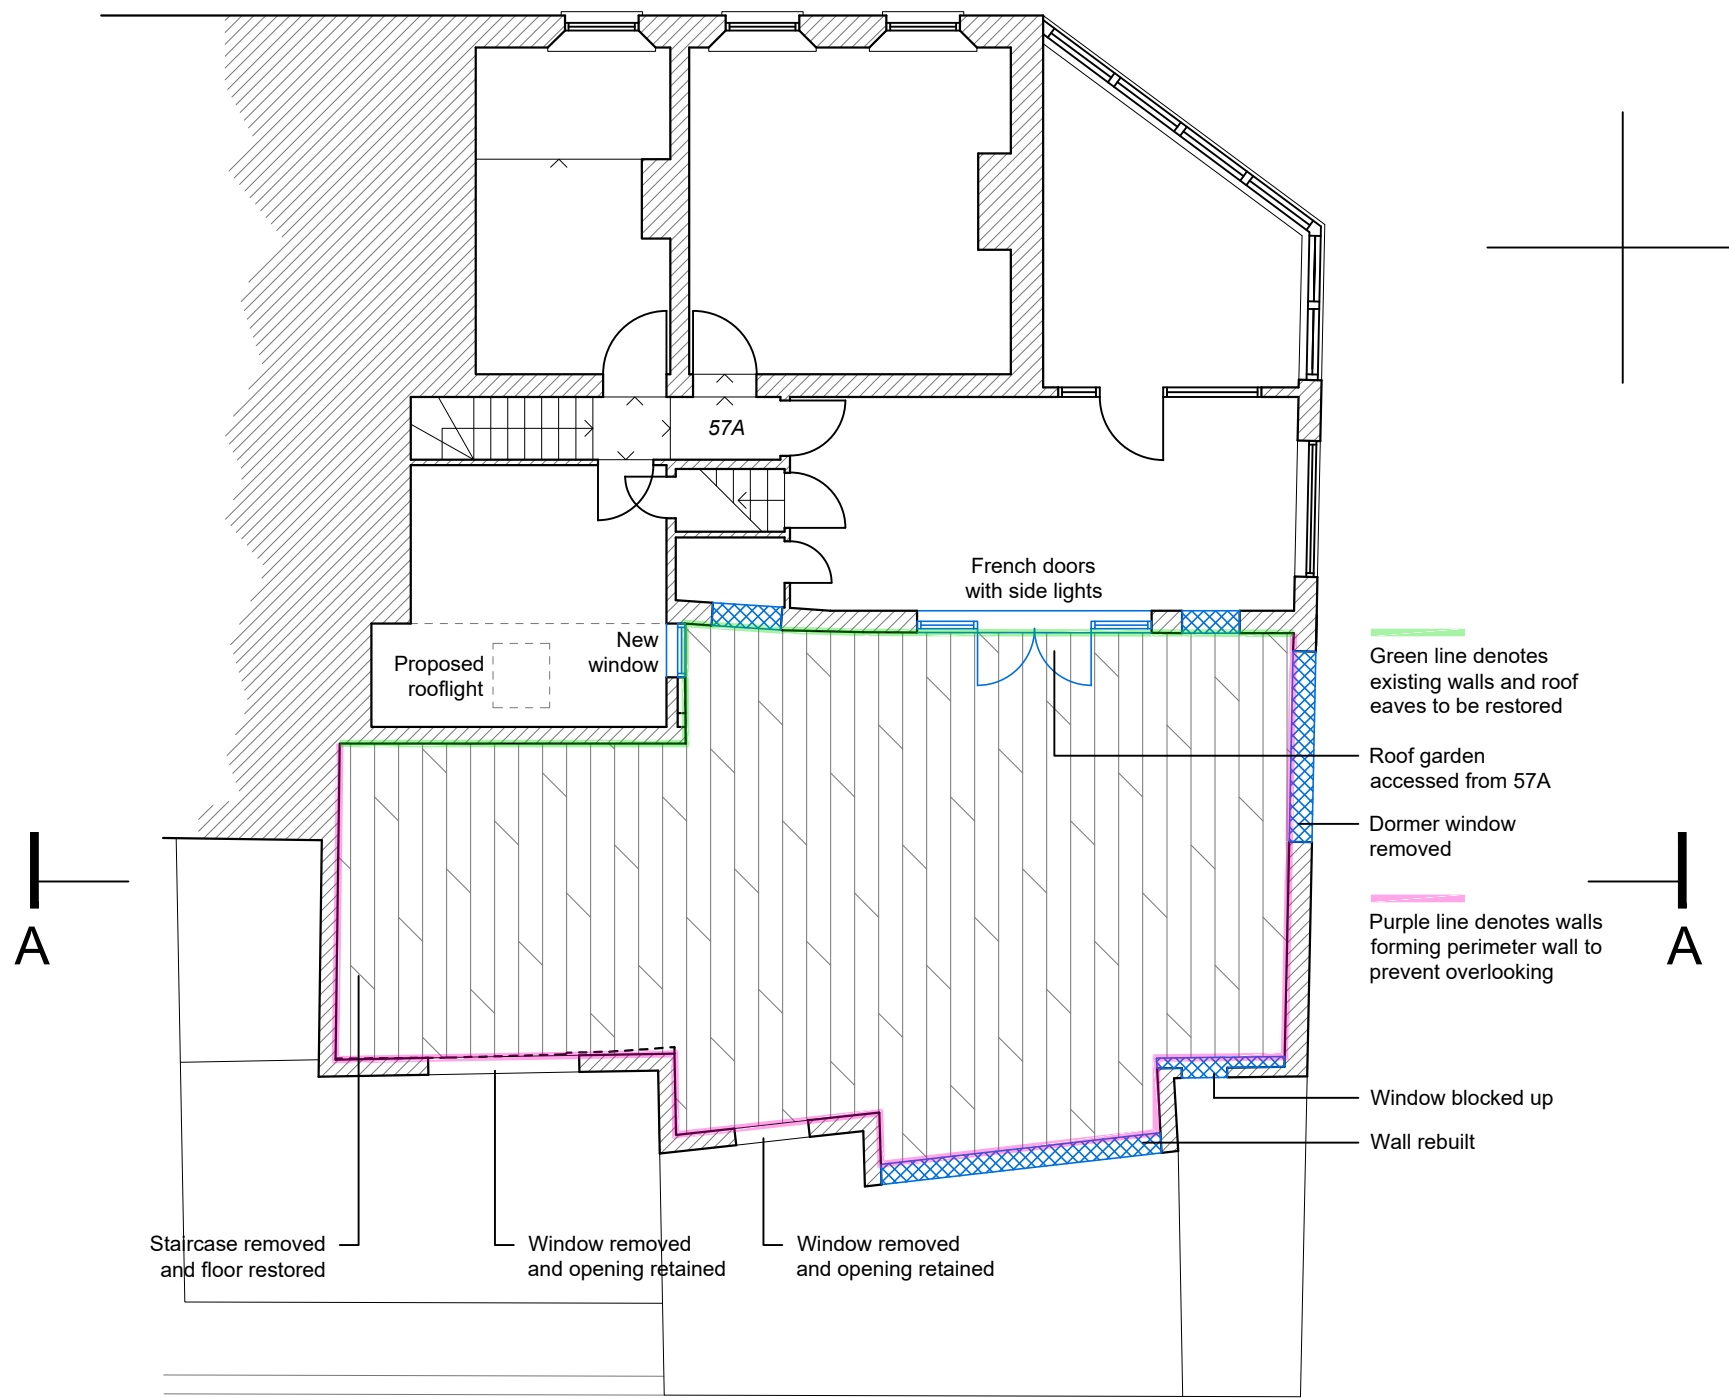


FIRST FLOOR
1:100
[No works to second floor level]

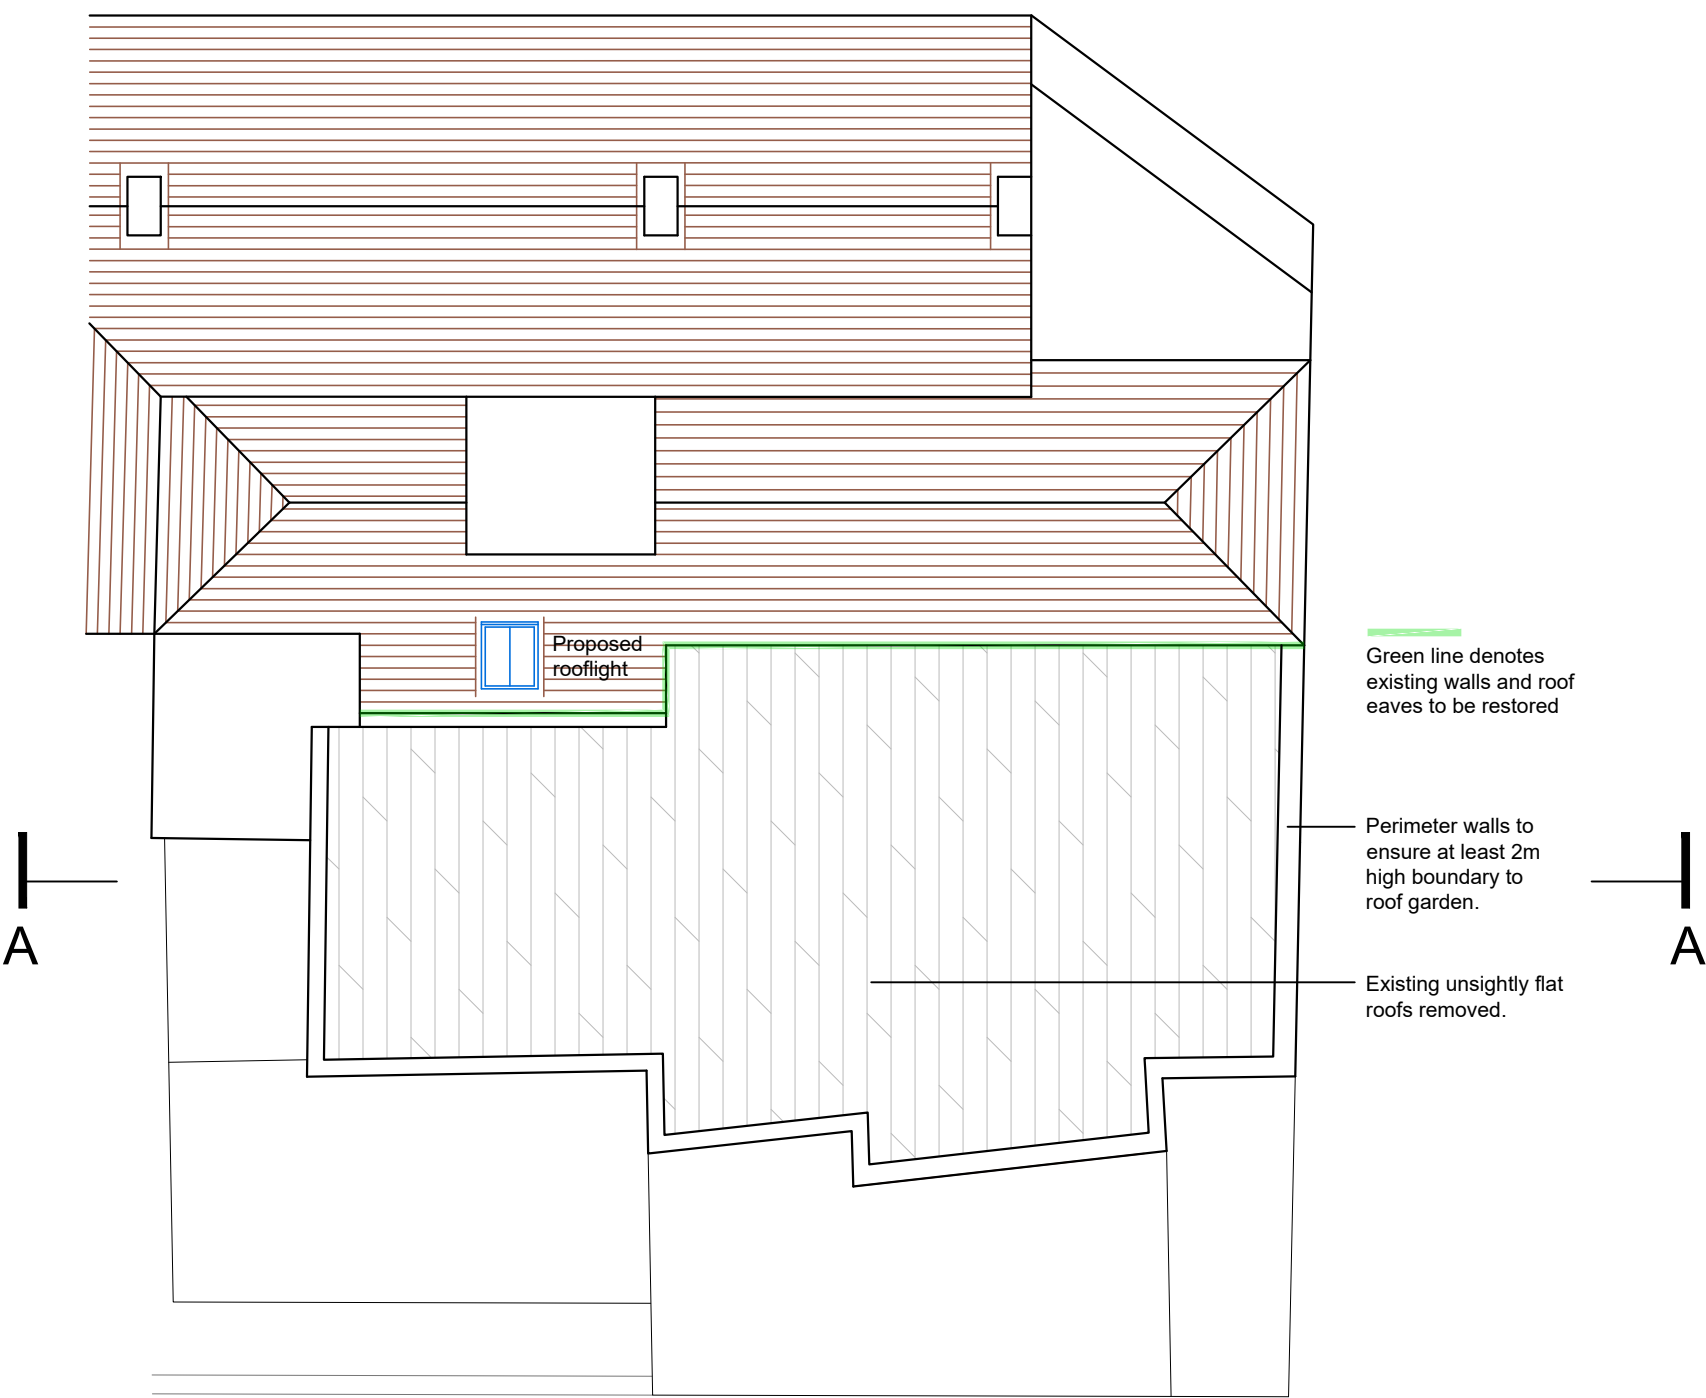


ROOF PLAN
1:100





FRONT ELEVATION
[east] 1:100

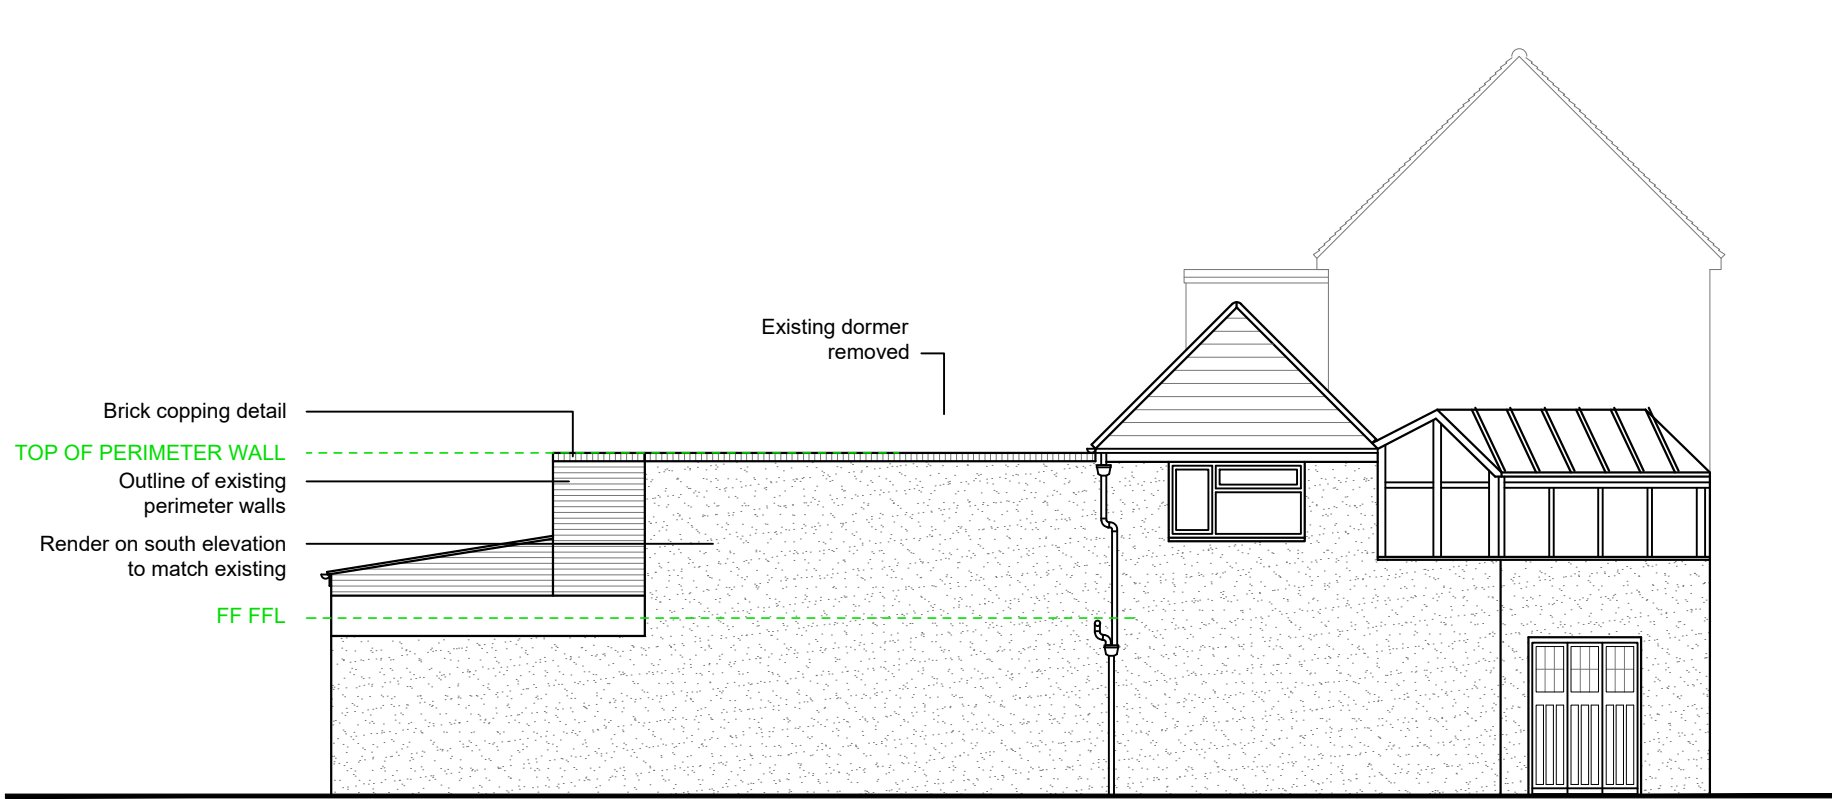


SIDE ELEVATION
[south] 1:100

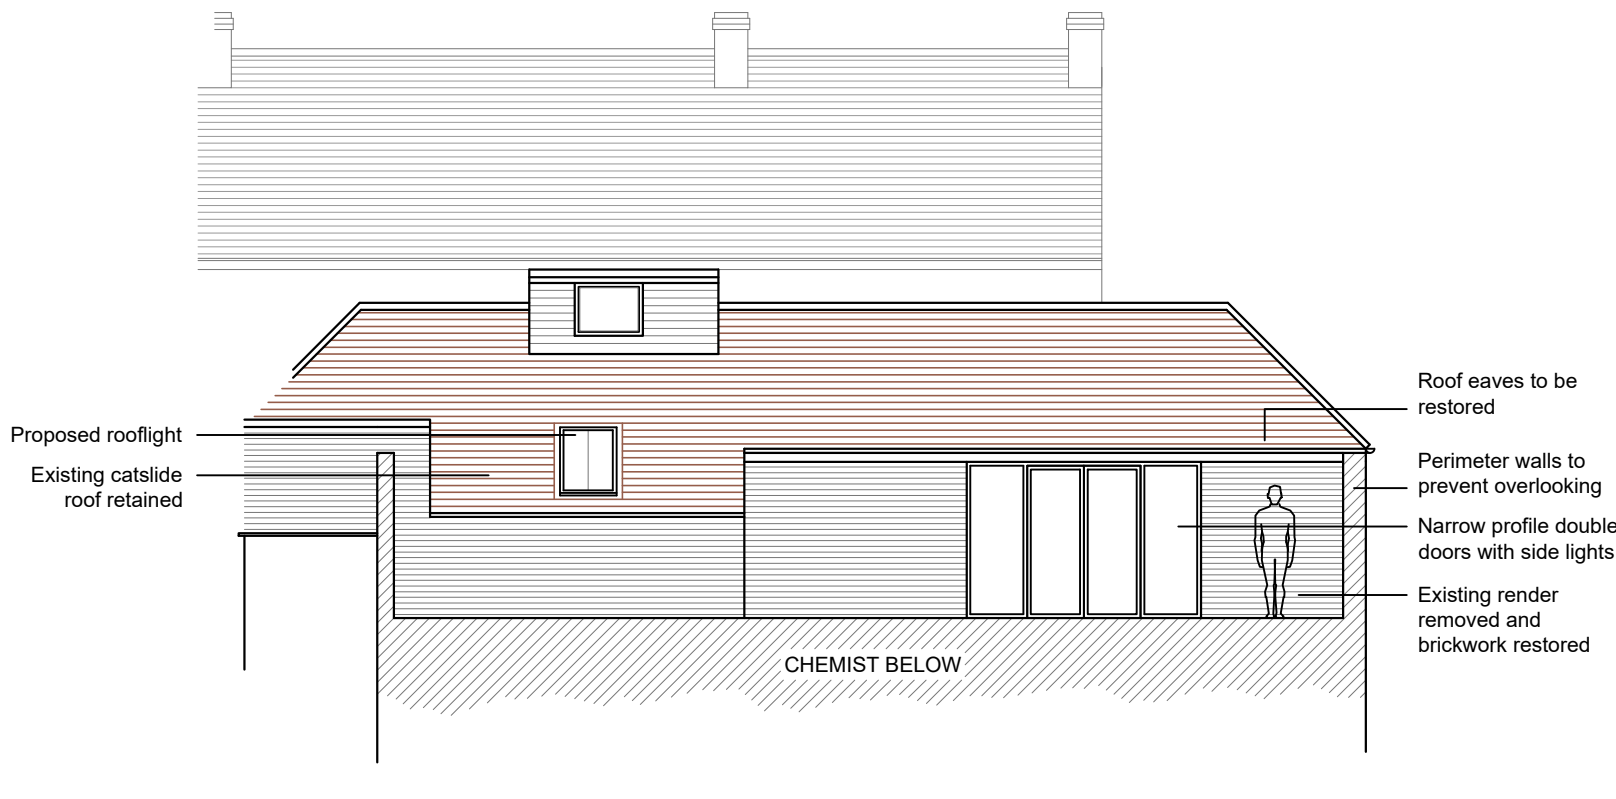


SECTION A-A
1:100

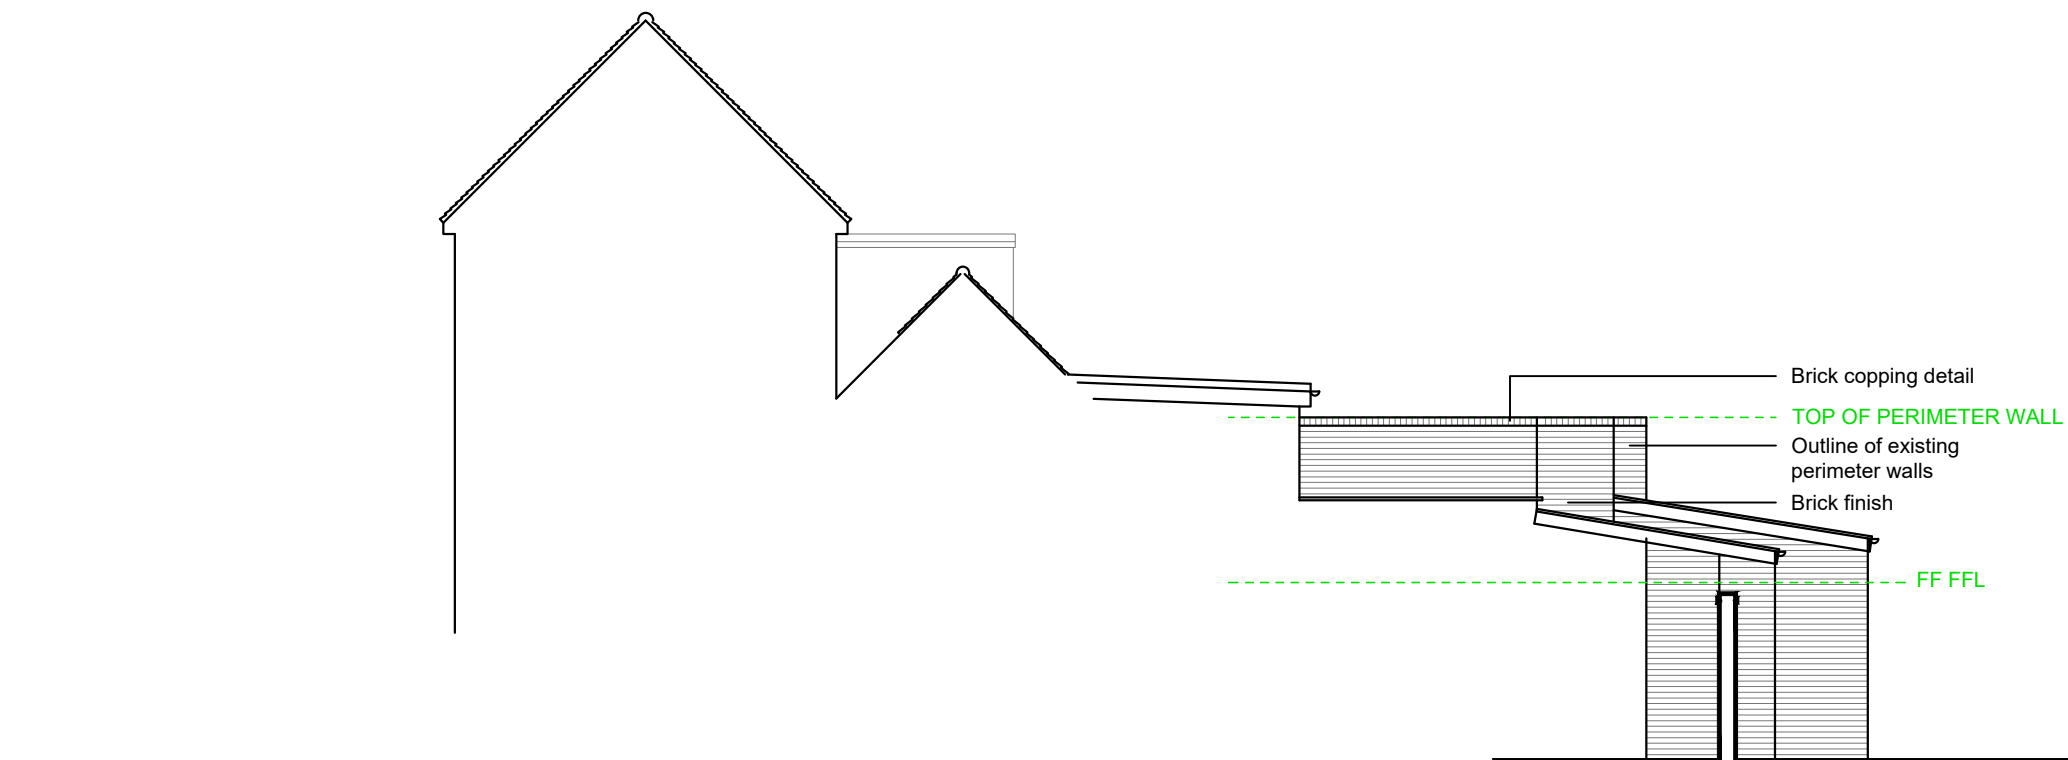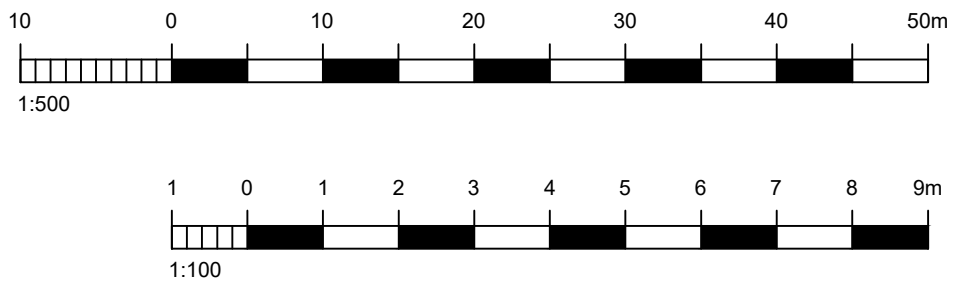

SIDE ELEVATION
[north] 1:100

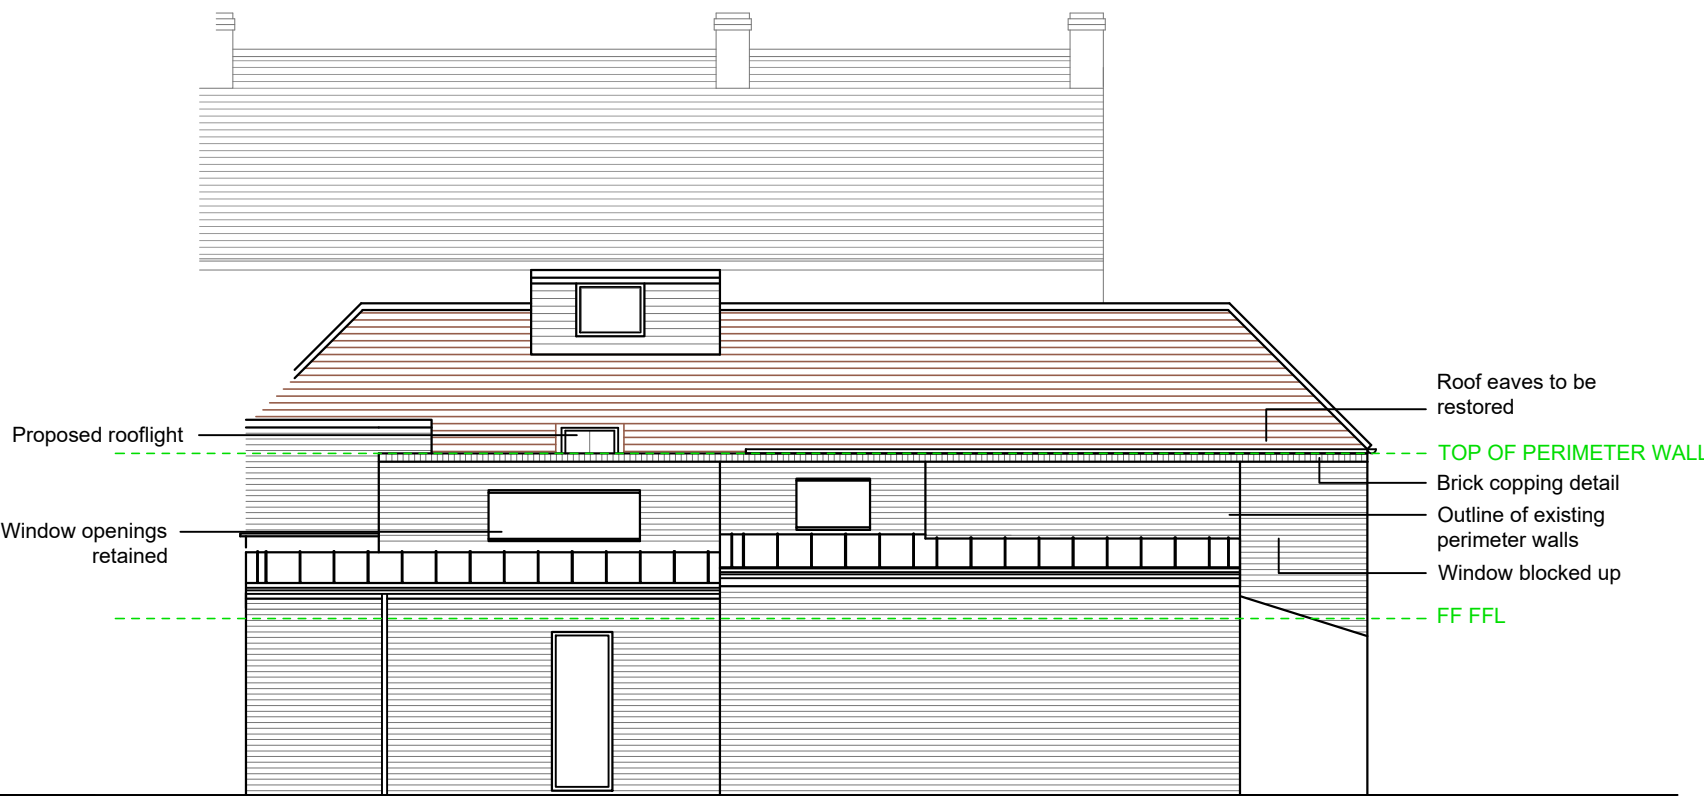

REAR ELEVATION
[west] 1:100

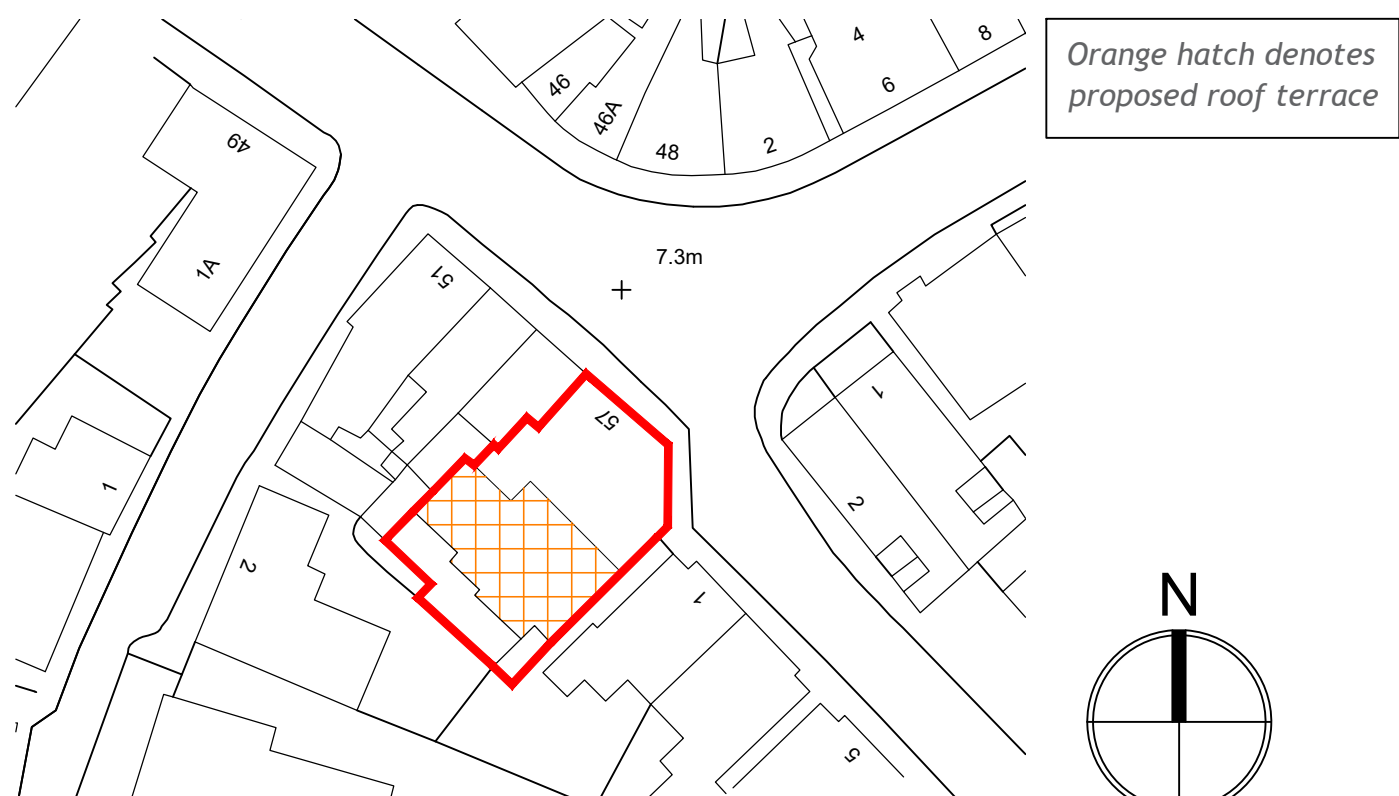

BLOCK PLAN
1:500

B	14-12-21	DEMOLISHED LAYER TURNED OFF	TW
A	04-11-21	ADDITIONAL INFO FOR LPA	TW
REV	DATE	AMENDMENT	DRAWN

Helyer Davies Architects Ltd
1 The Old Flour Mill,
Emsworth, PO10 7BT
01243 370 715
www.hdarchitects.co.uk mail@hdarchitects.co.uk

PROJECT
57 High Street
Emsworth
Hampshire
PO10 7AN

DRAWING
PROPOSED
PLANS & ELEVATION
BLOCK PLAN

SCALE
as noted @A1

DATE	Oct 2021	DRAWN	TW
DRAWING NUMBER	21066-02	REVISION	B