

NOTES:  
Dimensions to be checked on site before commencing work. Any discrepancies shall be reported to the architect immediately.  
Do not scale from these drawings except for planning purposes. Use figured dimensions only.  
Where applicable this drawing is to be read in conjunction with other consultants' drawings.


Proposed  
drob kerb

Single storey  
replacement  
entrance porch

Proposed single  
storey rear extension


Proposed loft  
conversion to  
include 2no.  
rear dormers

Single storey  
side extension

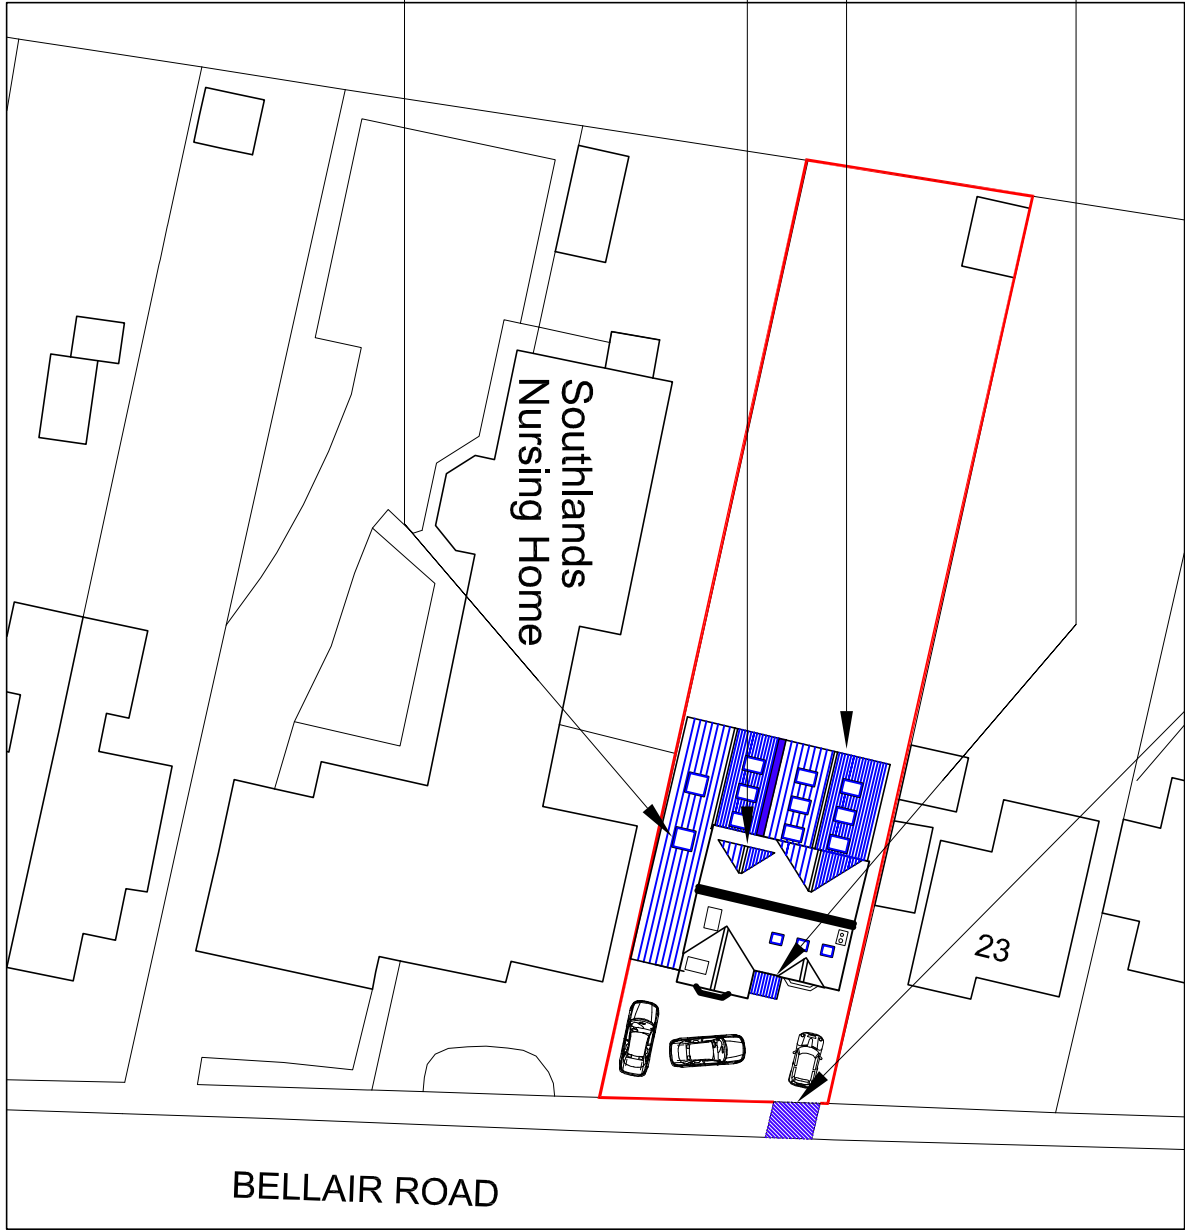


Site plan

scale 1:500


 



Ordnance Survey, (c) Crown Copyright 2021.  
All rights reserved. Licence number: 100022432

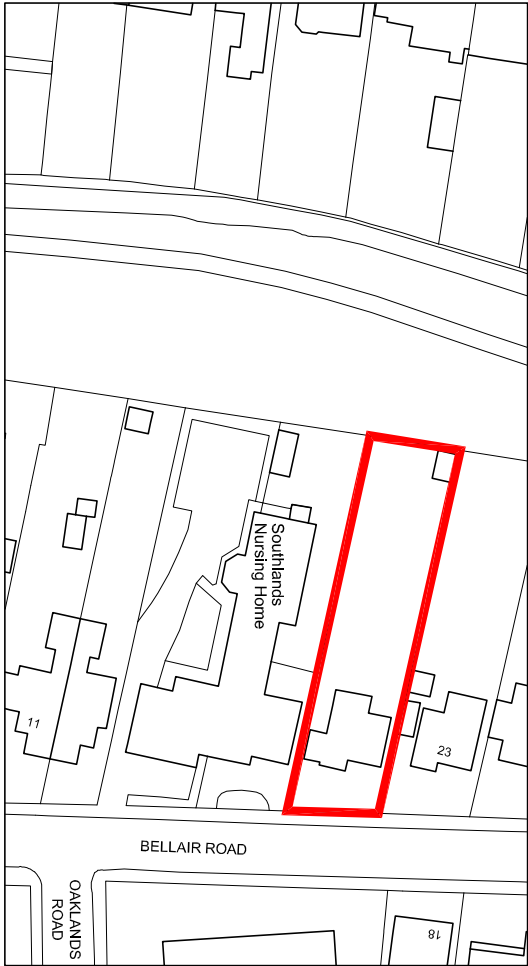

Location plan

scale 1:1250

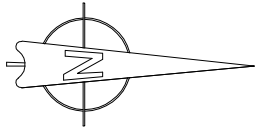 
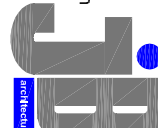
|                                                                            |  |                                                                                    |                       |                             |              |
|----------------------------------------------------------------------------|--|------------------------------------------------------------------------------------|-----------------------|-----------------------------|--------------|
| For<br>MR & MRS CORNEY                                                     |  | Title<br>SITE & LOCATION PLAN                                                      |                       | Office Tel:<br>01243 933732 |              |
| Project<br>PROPOSED EXTENSION<br>AT 21 BELLAIR ROAD,<br>HAVANT,<br>PO9 2RG |  | Date<br>MAY 2021                                                                   | Drawn<br>JB           | Scale<br>As shown @ A3      | Checked<br>. |
|                                                                            |  | Job Number<br>PL-602-21                                                            | Drawing Number<br>-01 | Revision<br>B               |              |
|                                                                            |  | Email:<br>admin@jb-architecturedesign.com                                          |                       |                             |              |
|                                                                            |  | Web:<br>www.jb-architecturedesign.com                                              |                       |                             |              |
|                                                                            |  |  |                       |                             |              |
|                                                                            |  | JB ARCHITECTURE                                                                    |                       |                             |              |