




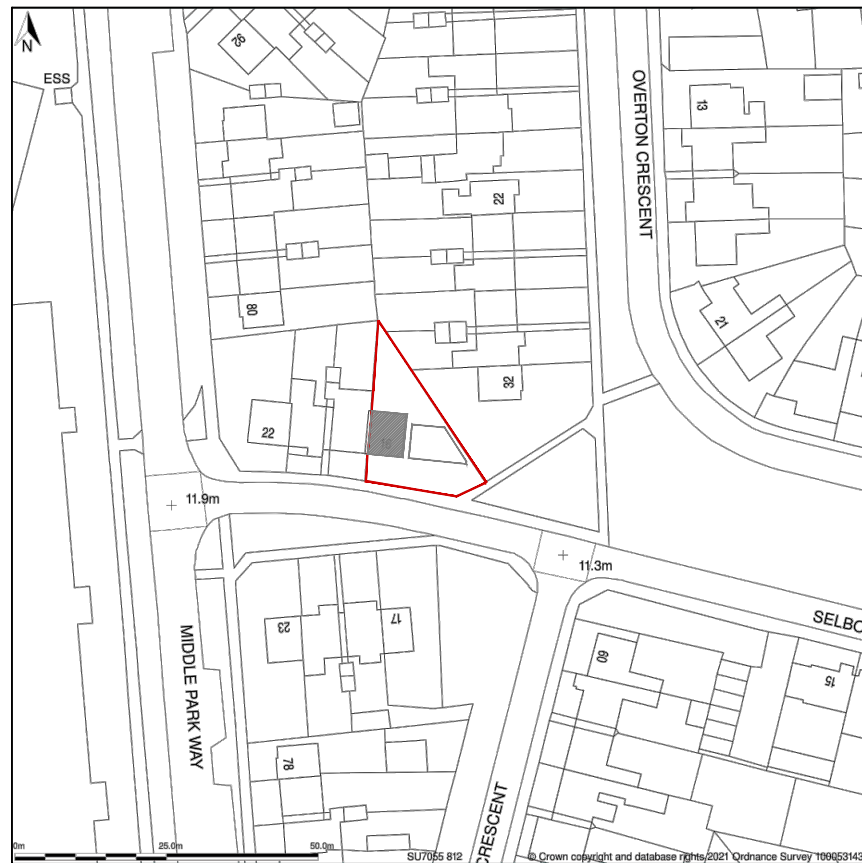

LOCATION plan
Scale 1:1250

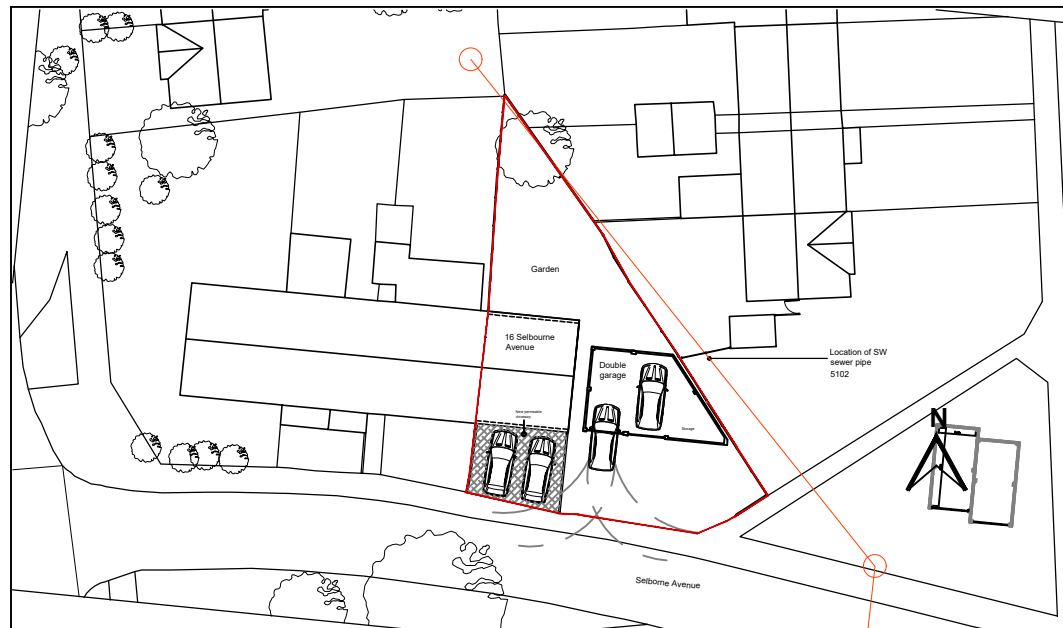

BLOCK plan
Scale 1:500

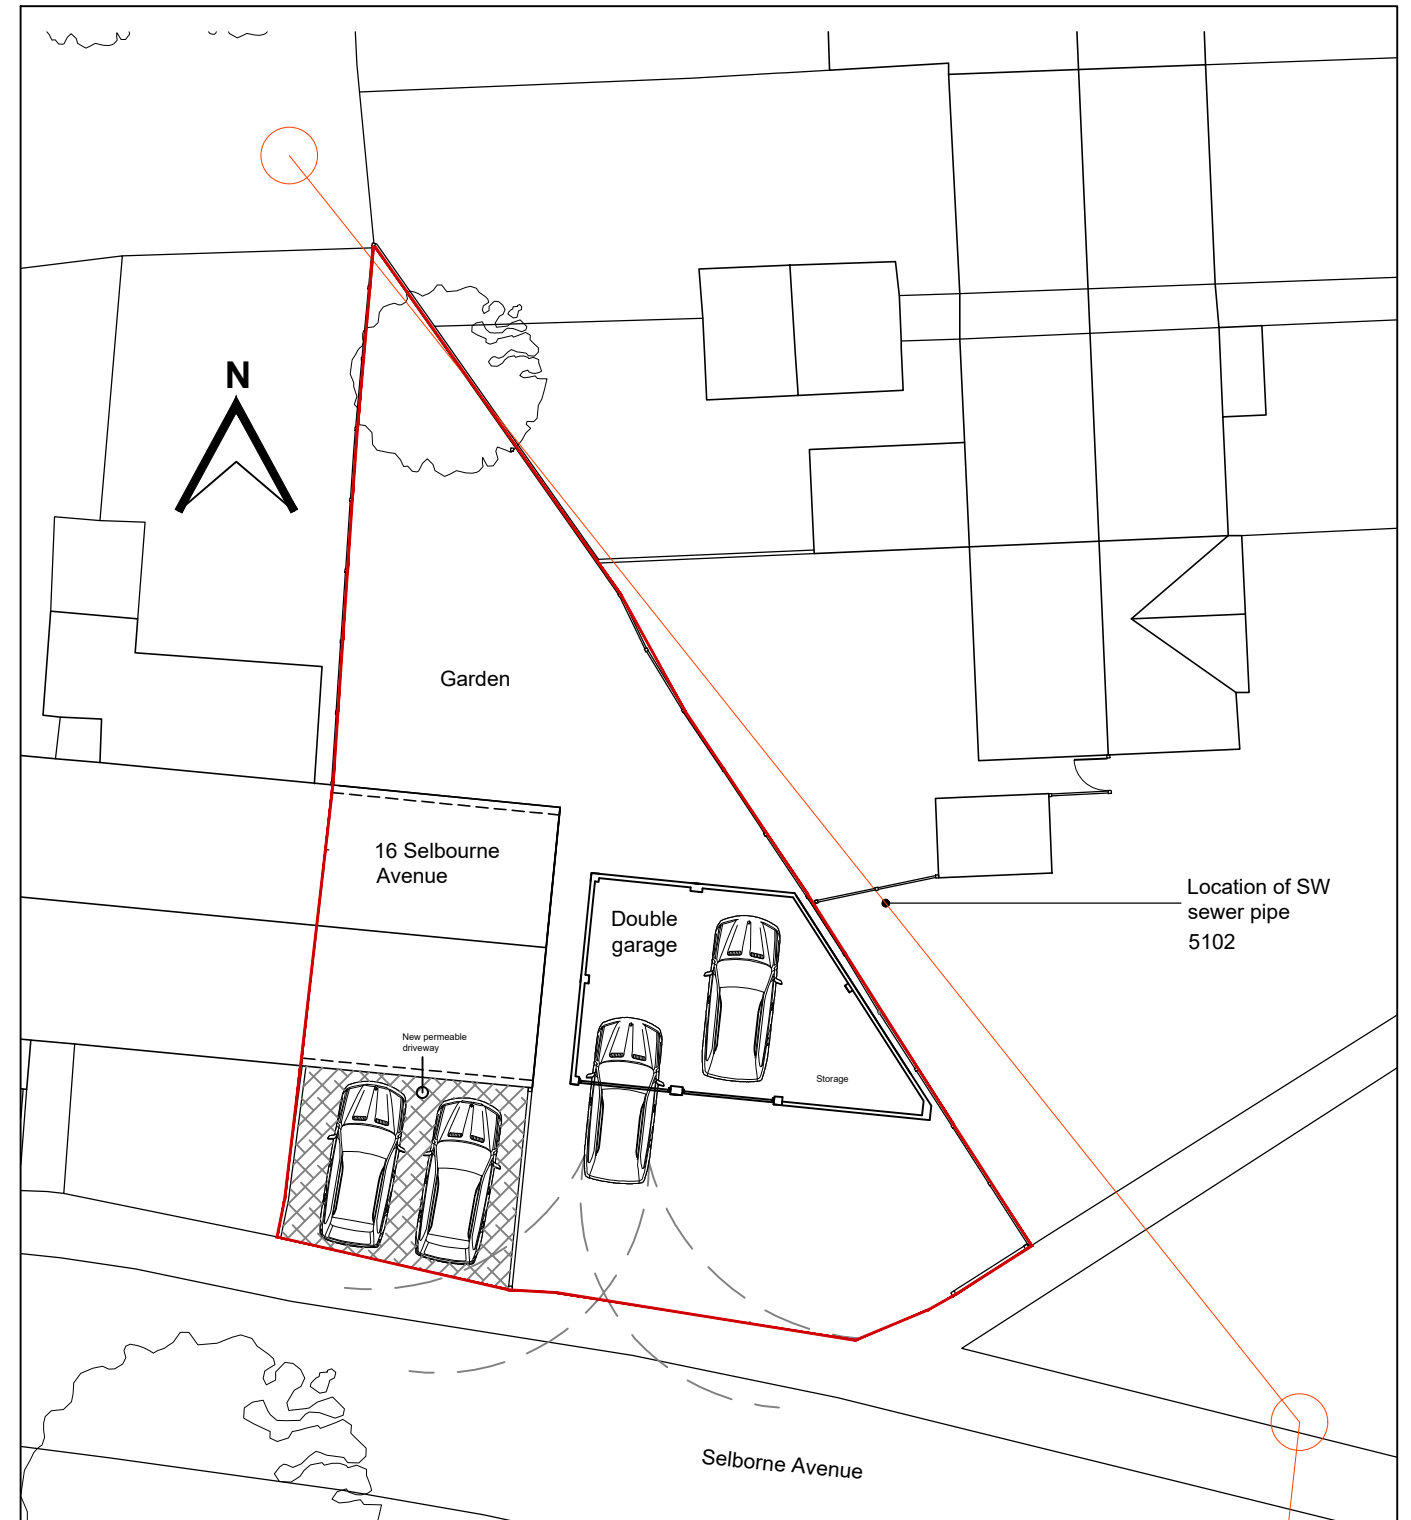

SITE plan
Scale 1:200



BESPOKE architects

Tel: 01243 373245 Mobile: 07970439156

Project:
16 Selborne Avenue, Havant
Lawful development Certificate

Drawing:
Garages
Location and site plan

21.208 Drawing: **P01A**