



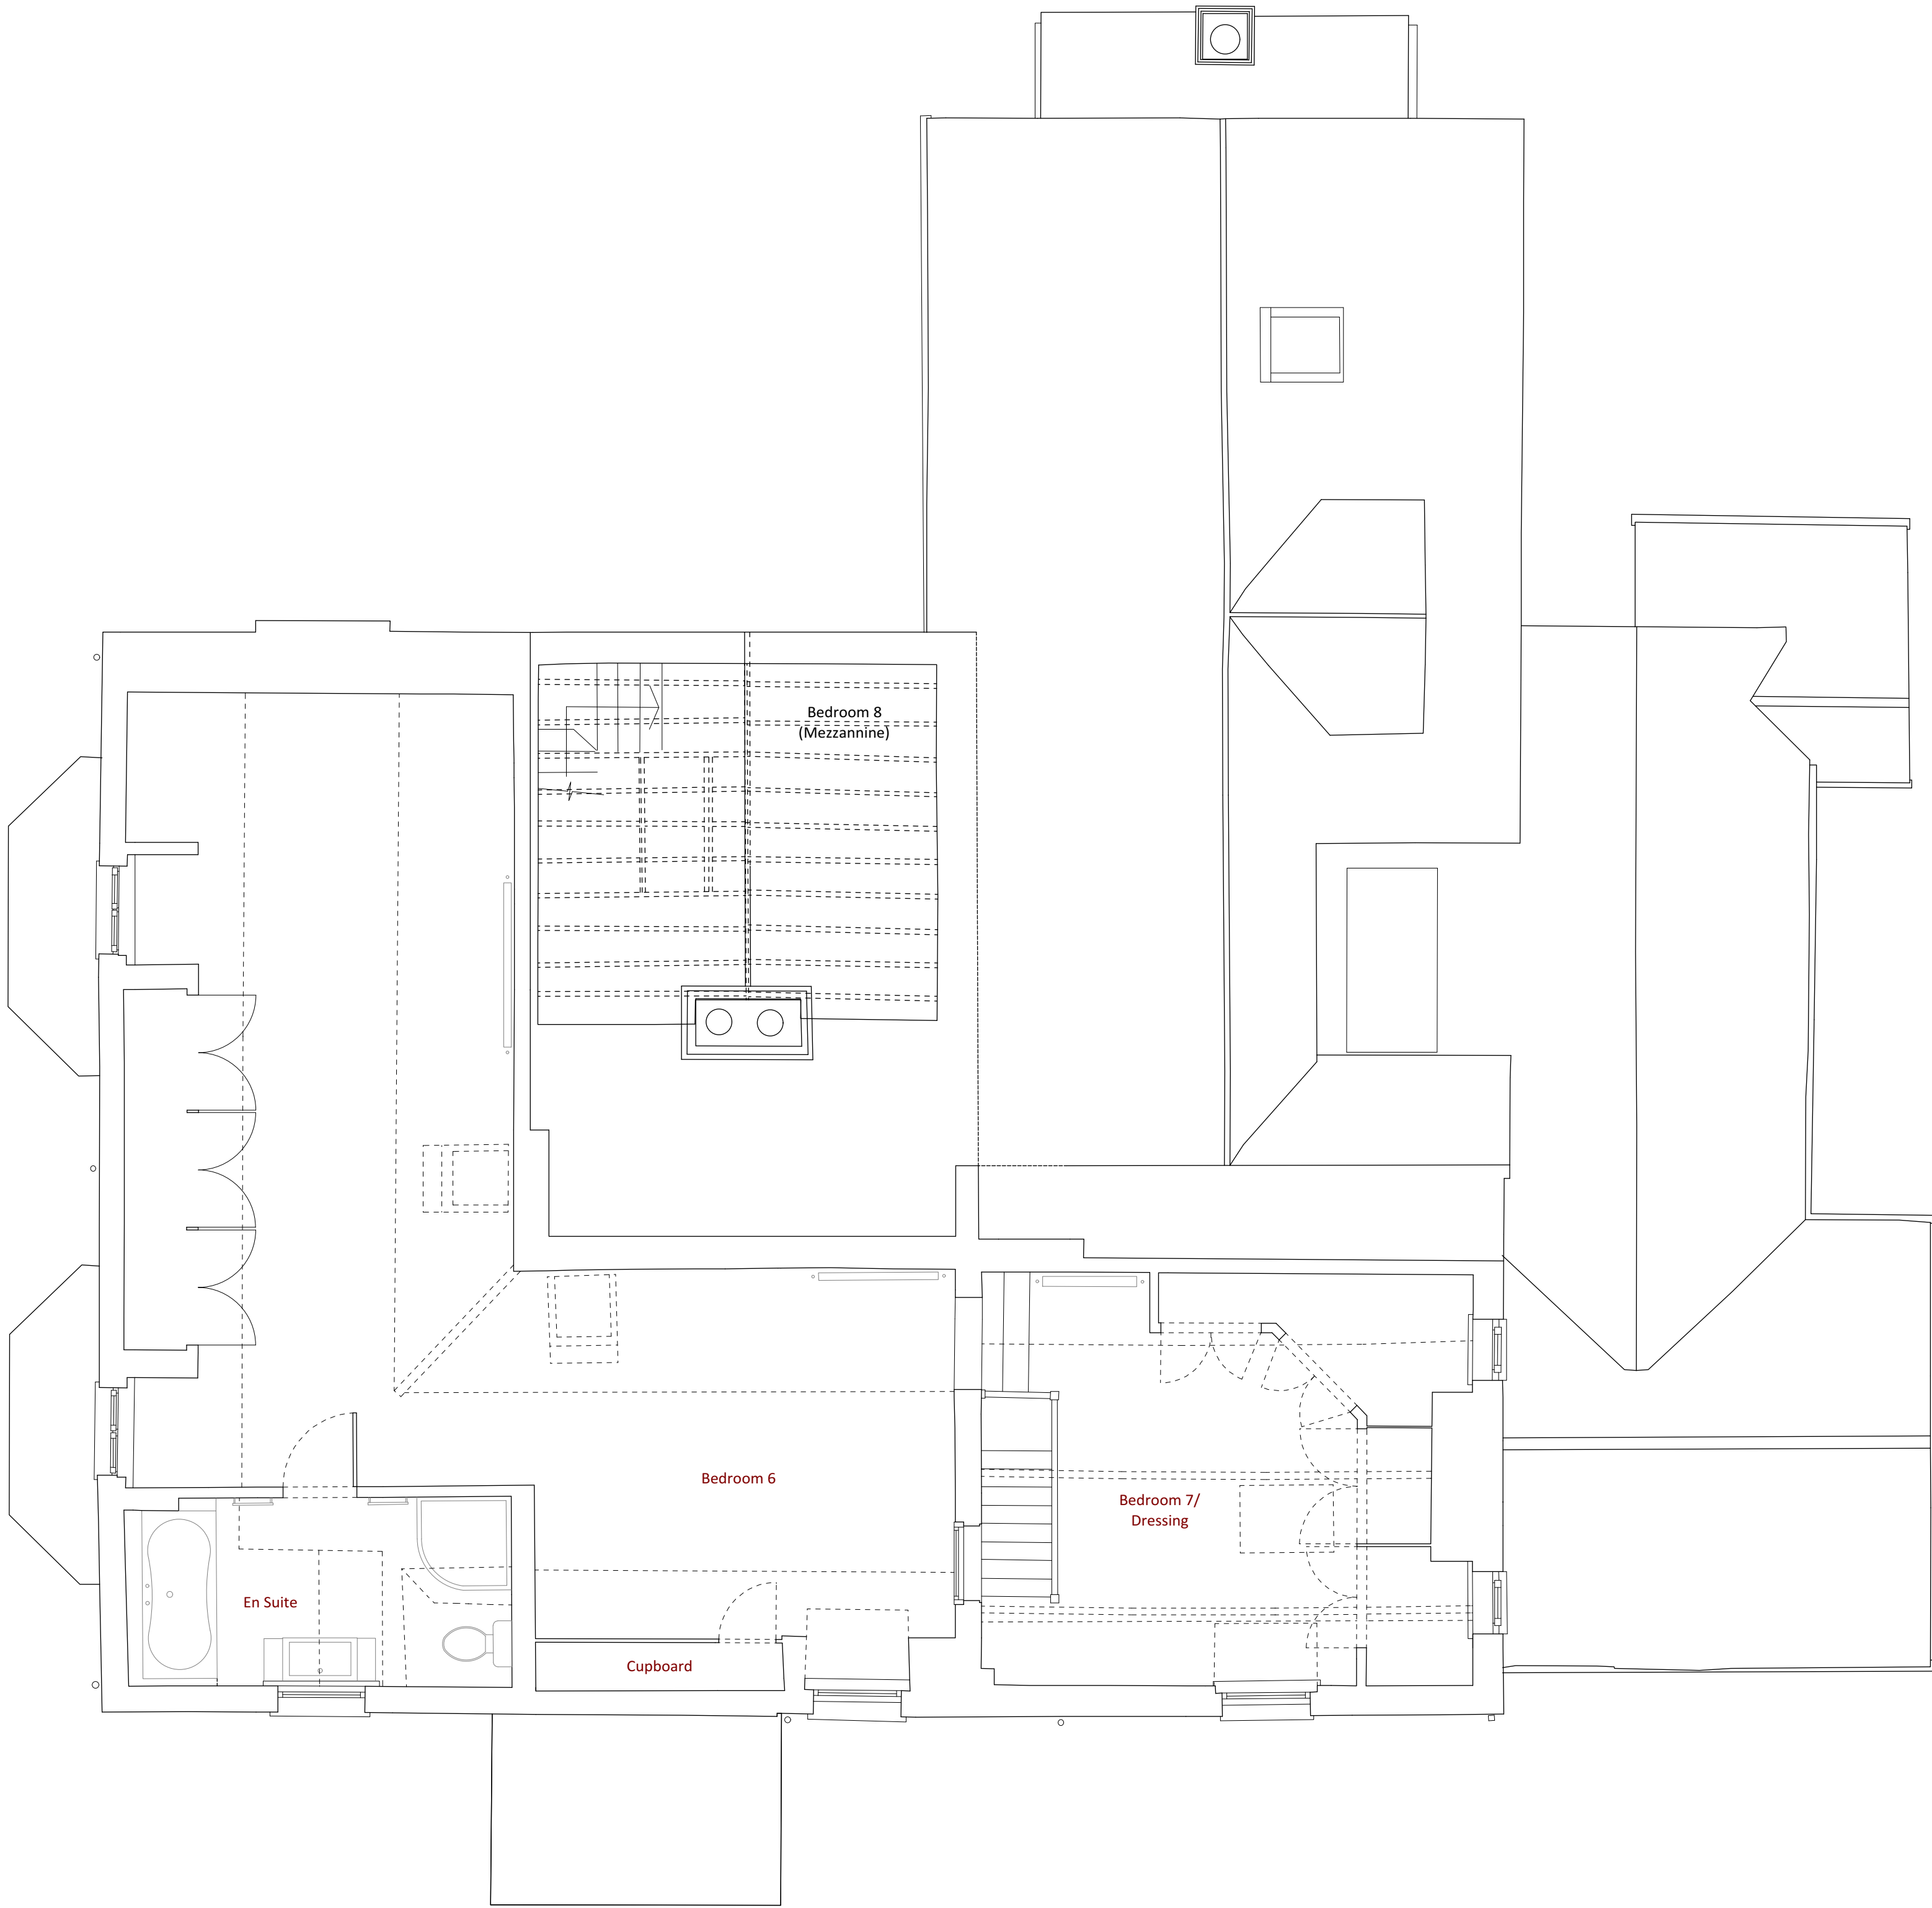

01 Existing Second Floor Plan
103 Scale 1:50

 

Schedule of Areas (sq.m)					
Level	Existing	Existing (Retained)	Existing (Demolition)	New Build	Proposed
Ground Floor	226	194	32	138	332
First Floor	161	161	N/A	23	184
Section Floor	88	88	N/A	1	89
Mezzanine (Second Floor)	11	N/A	11	N/A	N/A
Roof Storage (Second Floor)	N/A	N/A	N/A	7	7
Total	226	226	226	226	226

Revision:

Date:

Description:

T

H

O

R

P

First Floor

190/192 Sloane Street,

London

SW1X 9QX

T. 020 7235 7808

W. www.thorp.co.uk

Issued for: Planning

Stage:

Drawn by:

PICC

Langstone Lodge

Langstone, Hants

Existing

Second Floor Plan

Date:

19.11.2021

Scale:

1:50 @ A1

Drawing Number:

10129.103