


Ordnance Survey, (c) Crown Copyright 2021. All rights reserved. Licence number 100022432

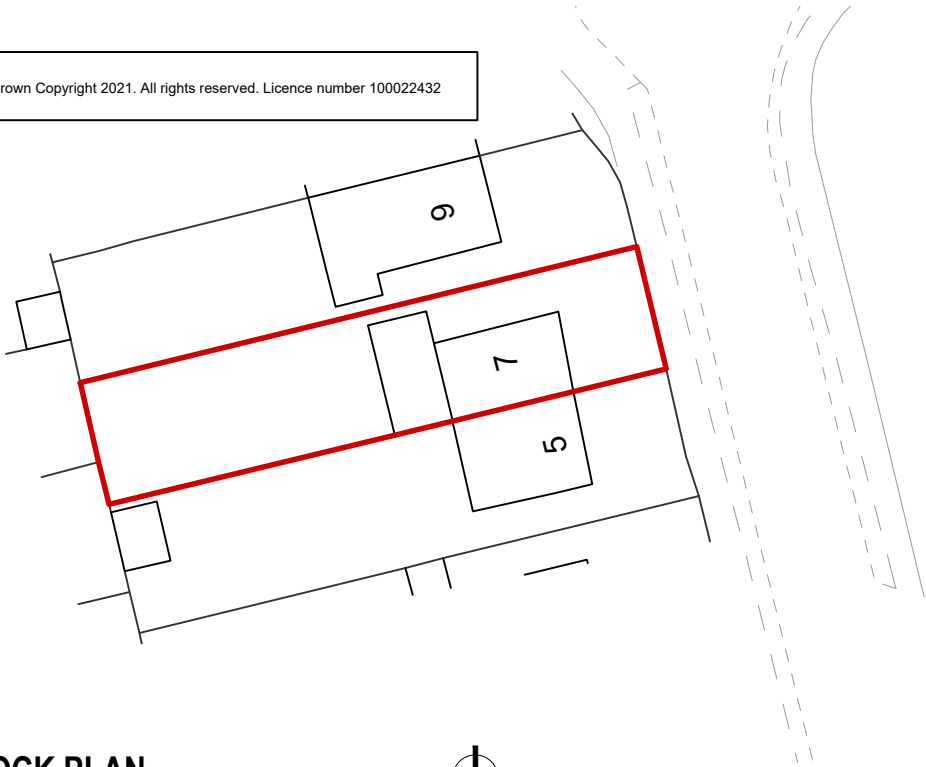

BLOCK PLAN
SCALE 1:500



SITE LOCATION PLAN
SCALE 1:1250

A	DRAFT	XX	XXXXXXXX	XX
REV	DESCRIPTION	BY	DATE	CHKD

PROJECT INFORMATION	CLIENT: 7 FORTUNES WAY BEDHAMPTON HAVANT HAMPSHIRE			
	PROJECT: 7 FORTUNES WAY BEDHAMPTON HAVANT HAMPSHIRE			
	DRAWN BY: LD	DATE: 06.10.21	CHECKED: XX	
	SCALES: 1:500 & 1:1250@A3			
	DRAWING TITLE: Site Plans			
DRAWING No: 00 - Site Plans				REVISION: A