




EXISTING ELEVATIONS
SCALE 1 : 100

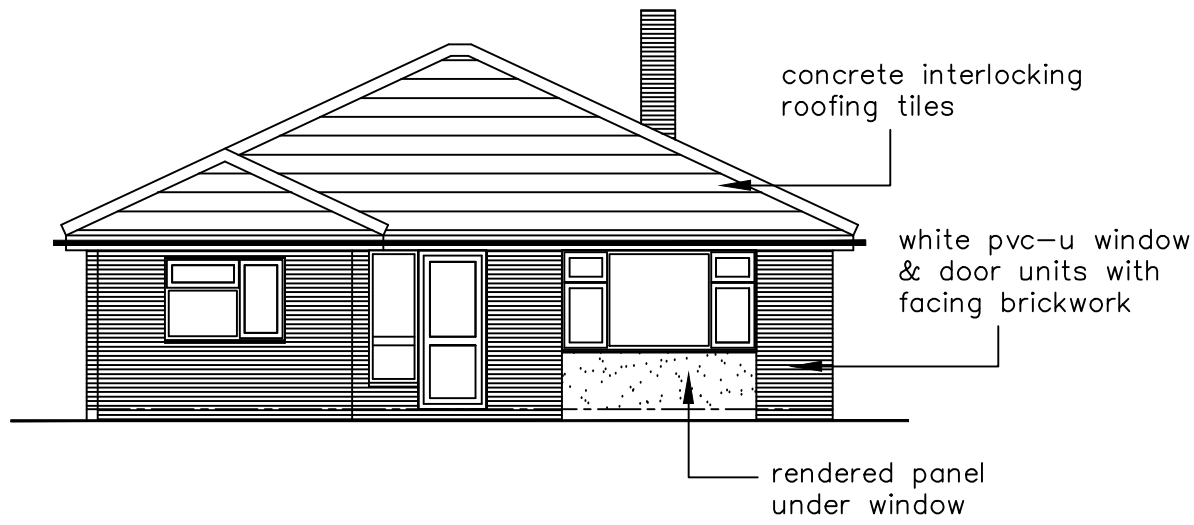


SOUTH EAST ELEVATION

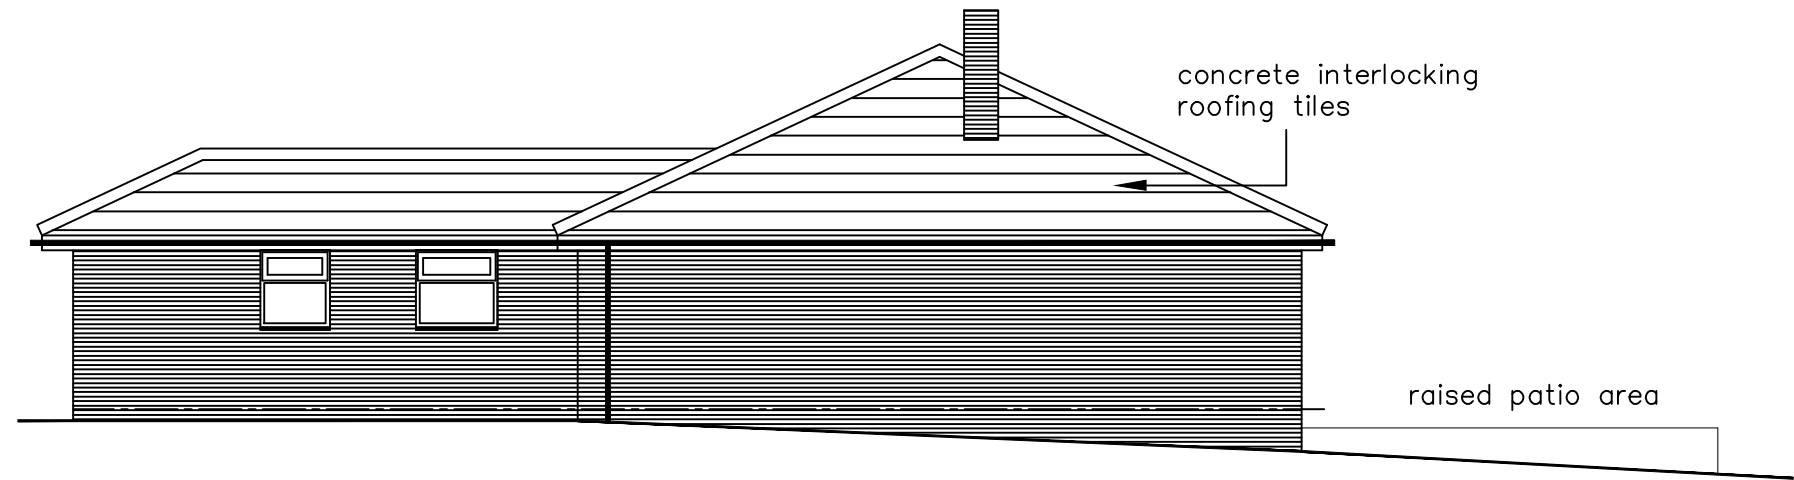


NORTH EAST ELEVATION

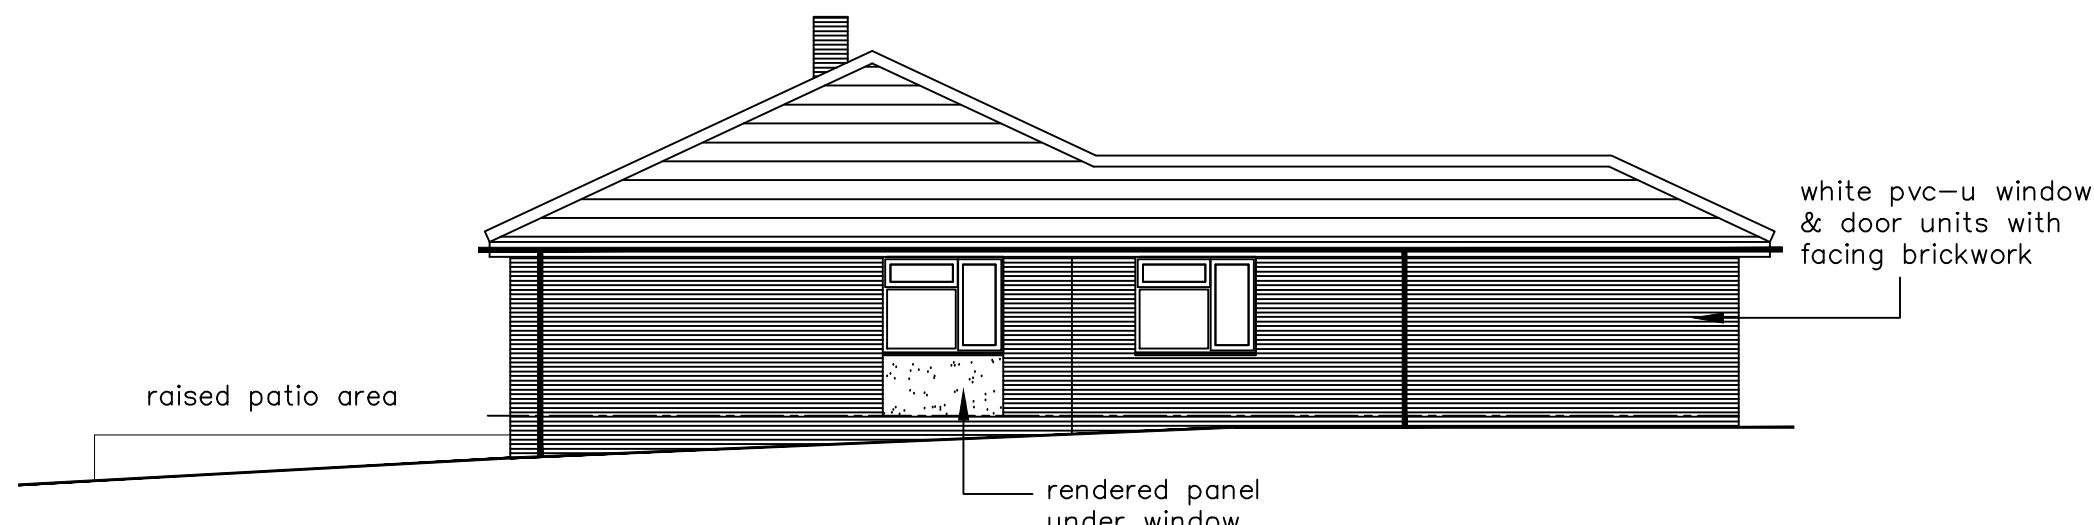

SOUTH WEST ELEVATION

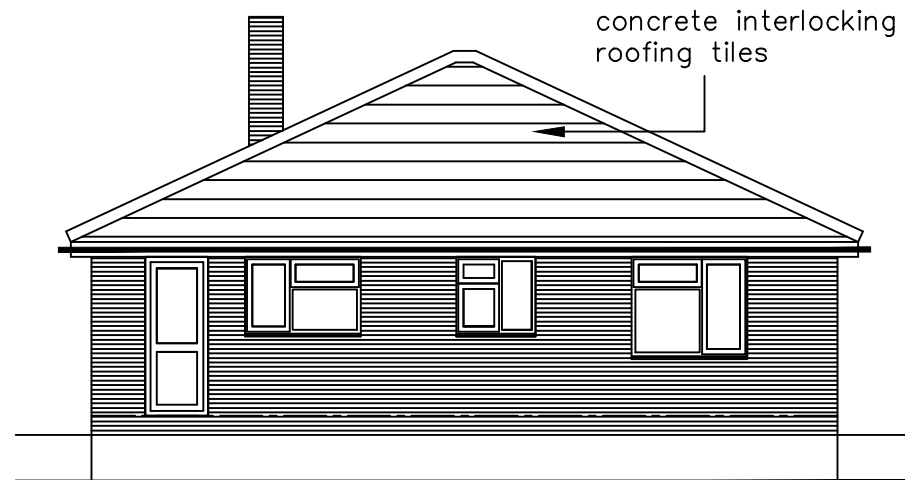


NORTH WEST ELEVATION

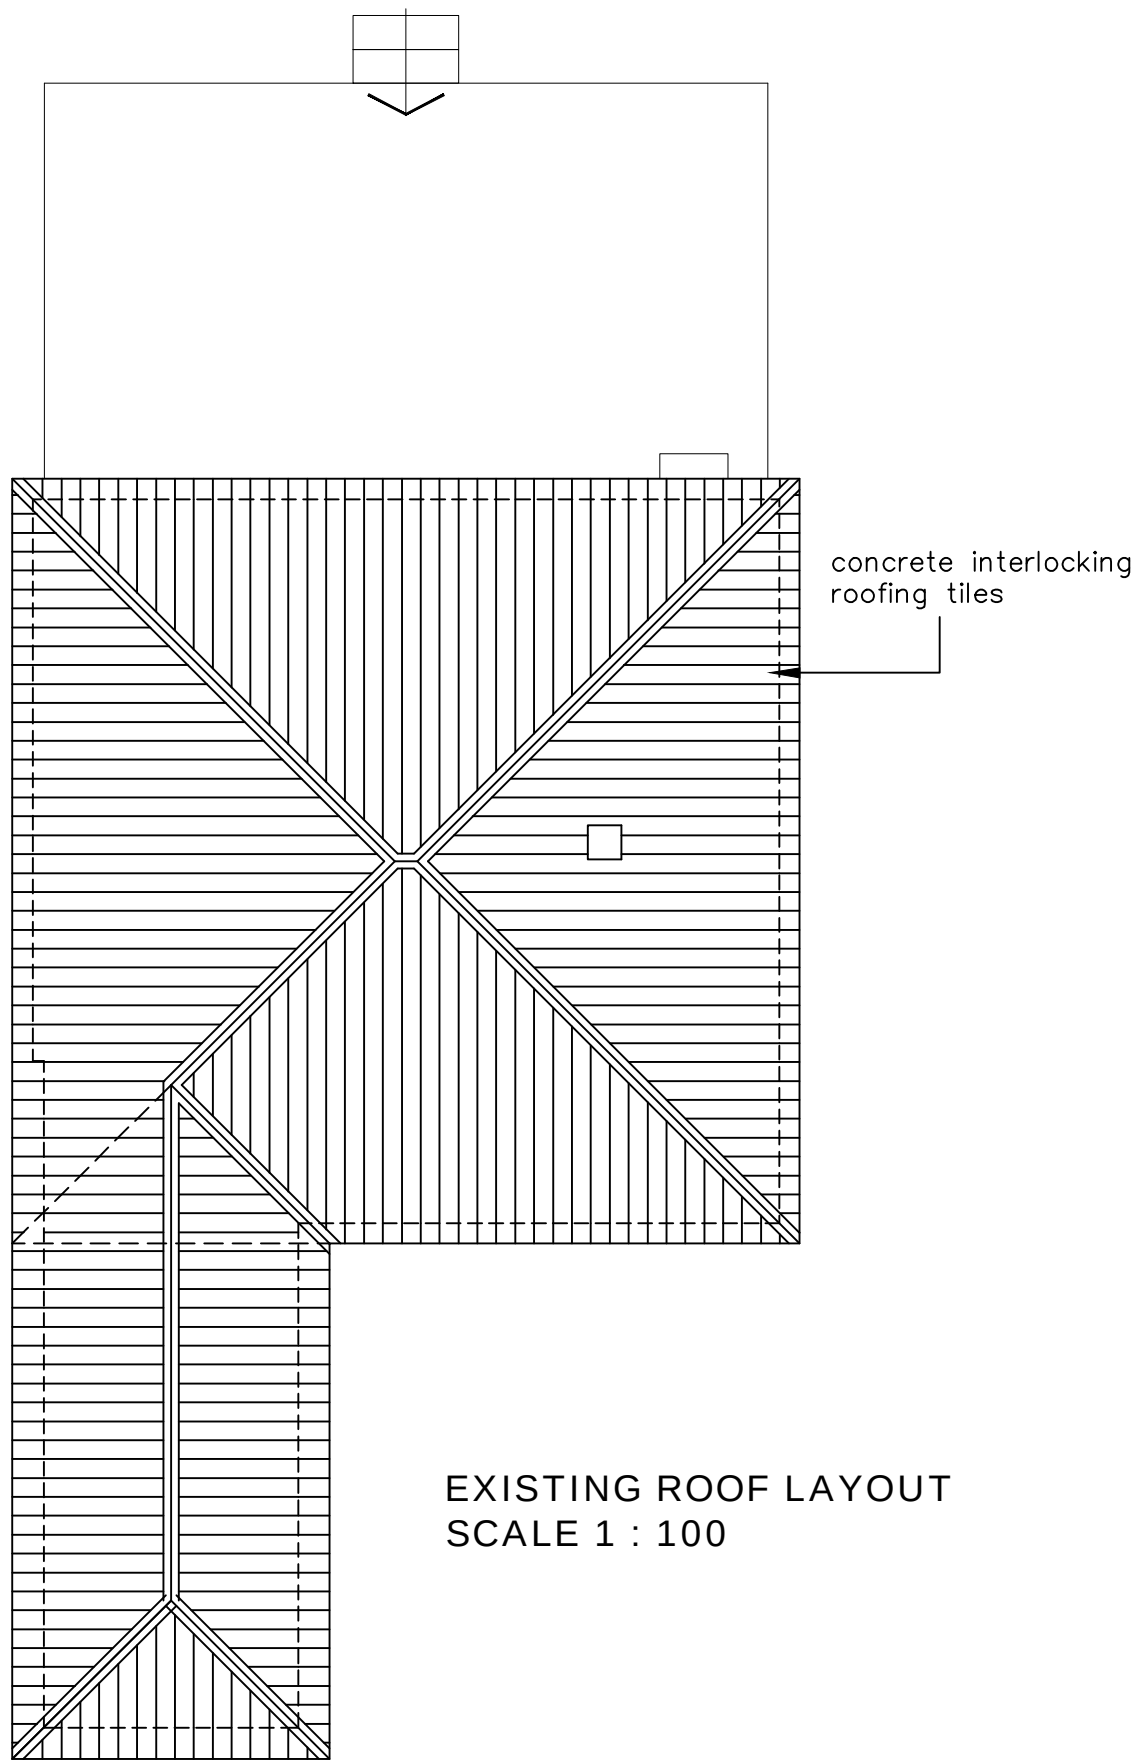

EXISTING ROOF LAYOUT
SCALE 1 : 100


KEY:	
	Blockwork
	External brickwork
	Timber/metal framed stud walling
	Mains Powered Extract Fan
	Mains Powered interconnecting smoke detectors
	SVP Soil & vent pipe
	SS Stub stack
	RWP Rain water pipe
	Spot levels
	Mains Powered interconnecting heat detector

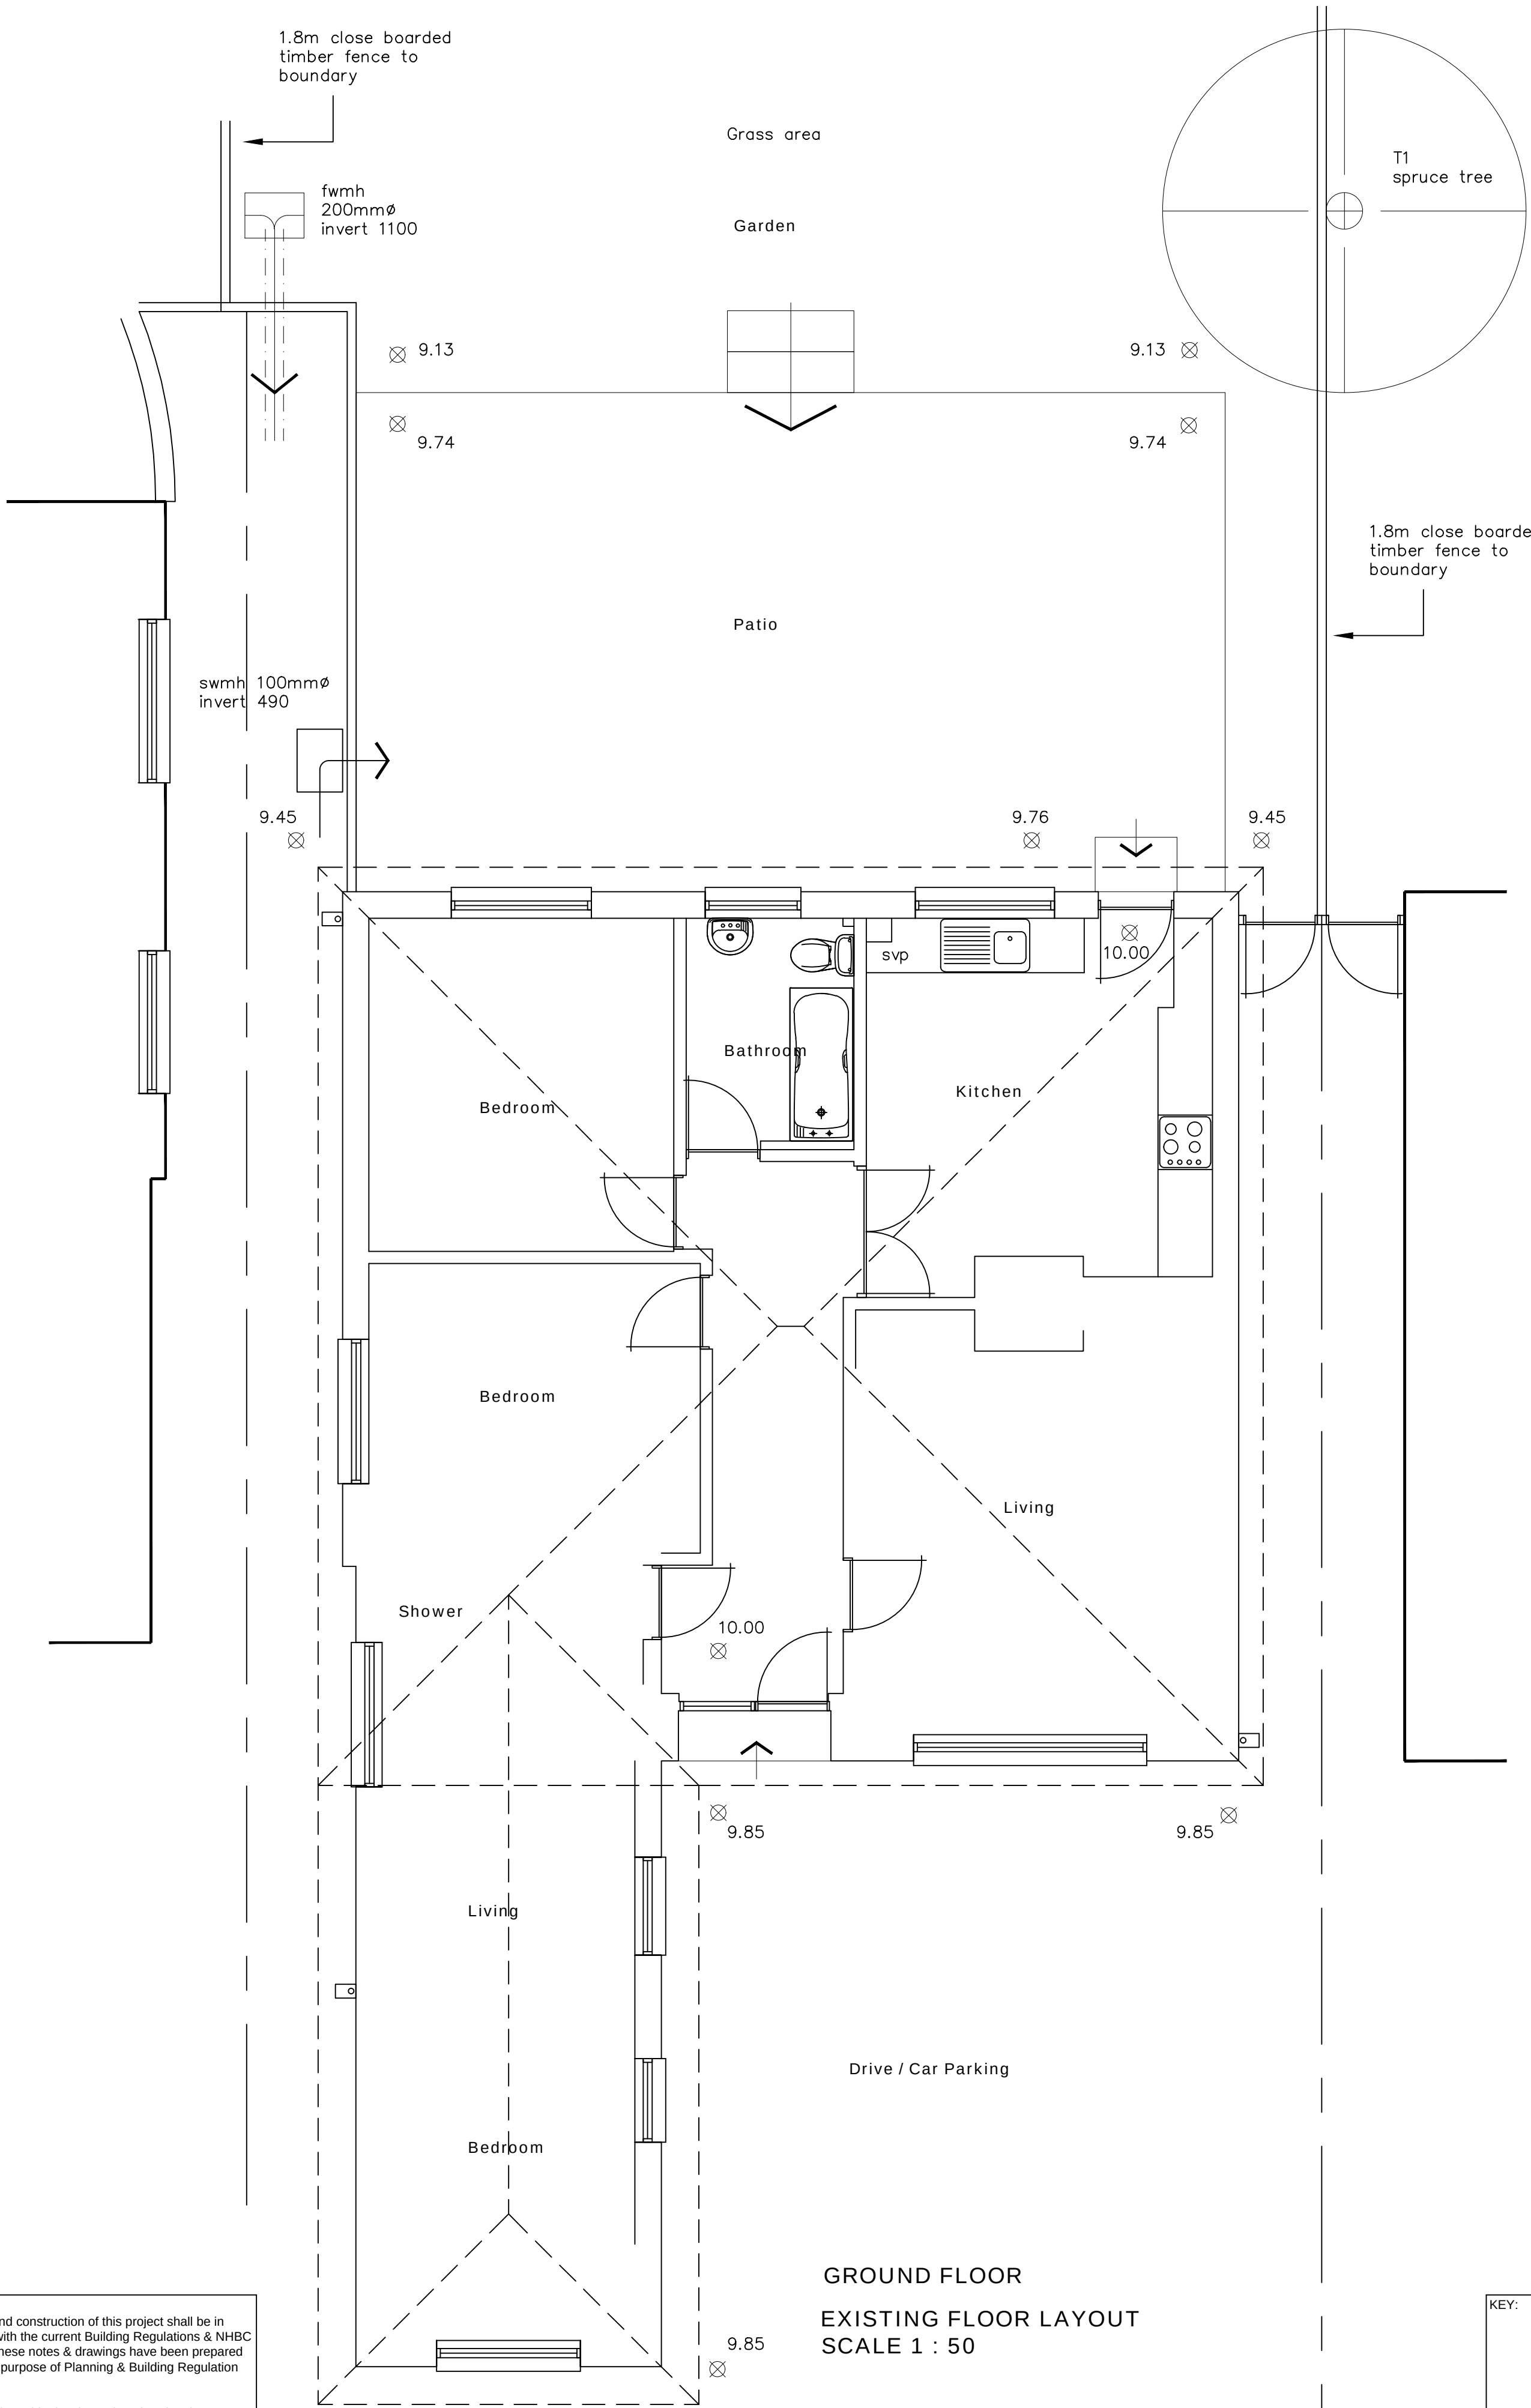

GROUND FLOOR
EXISTING FLOOR LAYOUT
SCALE 1 : 50

NOTES:
The design and construction of this project shall be in accordance with the current Building Regulations & NHBC Standards. These notes & drawings have been prepared solely for the purpose of Planning & Building Regulation approval.
Do not scale from this drawing unless for Planning purposes. All dimensions to be checked on-site and any alterations to be approved by the Architect and/or client prior to any work commencing.
Ordnance Survey Licence No: 100047591
This drawing to be copyright and to be read in conjunction with all other drawings

AMENDMENTS:

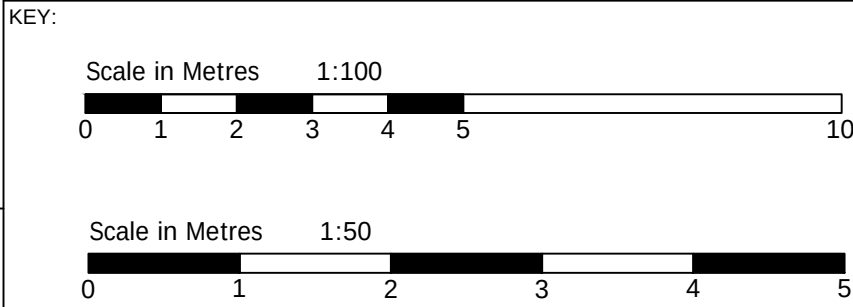

CLIENT NAME & ADDRESS

Mr & Mrs S Kneller
28 Fairmead Walk
Waterlooville
PO8 9AL

PROJECT ADDRESS

28 Fairmead Walk
Waterlooville
PO8 9AL

DRAWING DETAILS

PLANNING DRAWING

Existing Floor Layout, Elevations & Roof Plan

PROJECT No 962 DWG No 1 REV No

SCALE 1:100 1:50 @ A1 DRAWN BWH DATE 21/09/21



BH ARCHITECTURE Ltd
Heath Cottage
Newlands Lane
Purbrook
Waterlooville
Hants
PO7 5SQ
Tel: 023 9223 2322
Mob: 07747 771808
E-mail:bernard@bernardharding.com