



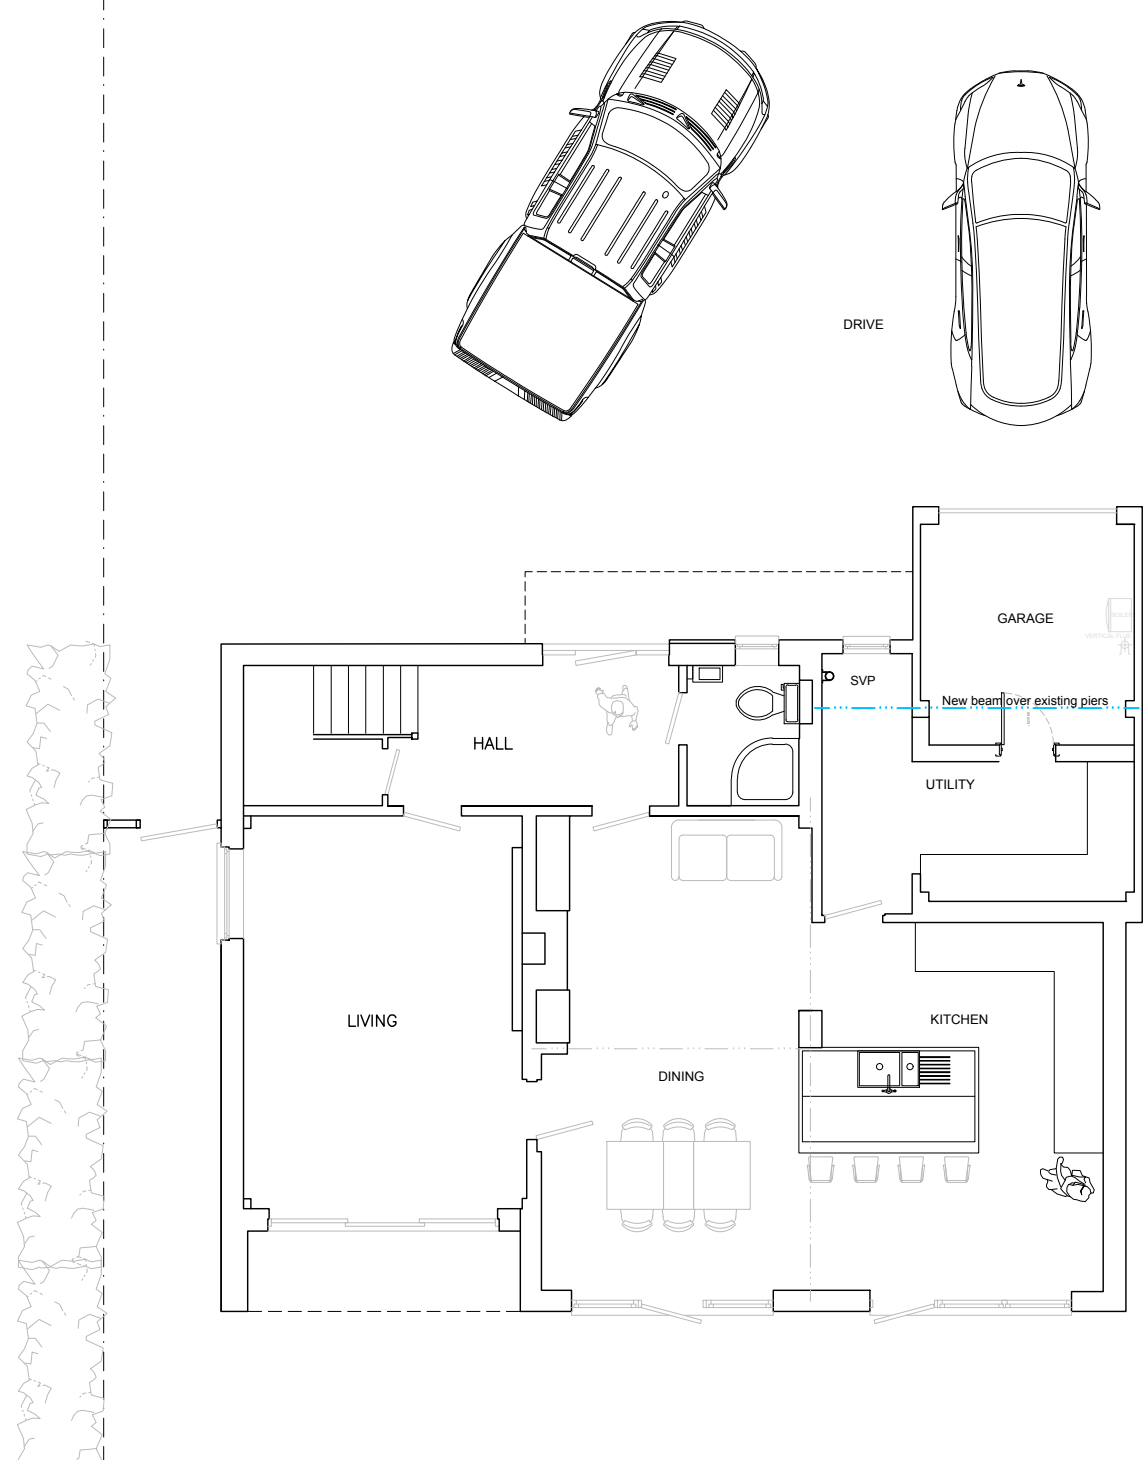

Ground floor plan | proposed

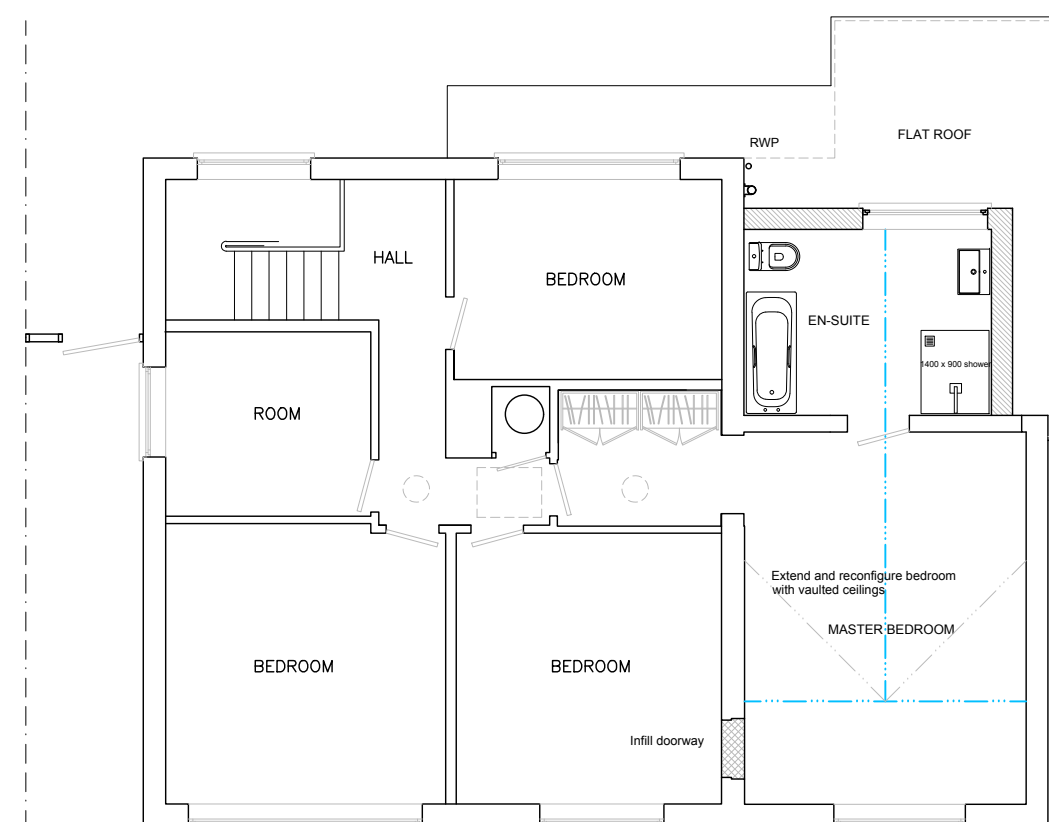

First floor plan | proposed

- Extensions
- Infill and alterations
- Existing walls

Extend porch to as single continuous roof to garage, alter the verge detail with slim-line aluminum trim. GRP Roof. Composite cladding to walls.

REV B: Extension design revised 06-12-2021
REV A: Drawing number amended 19-05-2021



M) 07792 379302 E)rudi.design.co@gmail.com w)cloud9designstudio.co.uk

Project/Address	Roof alterations/extension 28 Woodlands Avenue, Emsworth, Hampshire, West Sussex PO10 7QE	Drawing Name	Proposed Floor Plan
		Drawing No & Rev	C9/0210/05B
		Scale and paper	1:100 @ A3
		Date	February 2021

Client	Mr Ian & Mrs Vikki Child	Drawn/checked	Rudi
--------	--------------------------	---------------	------

Note: these drawings are prepared for planning puposes only, do not scale for any other purpose.

PROPOSED FLOOR PLANS