


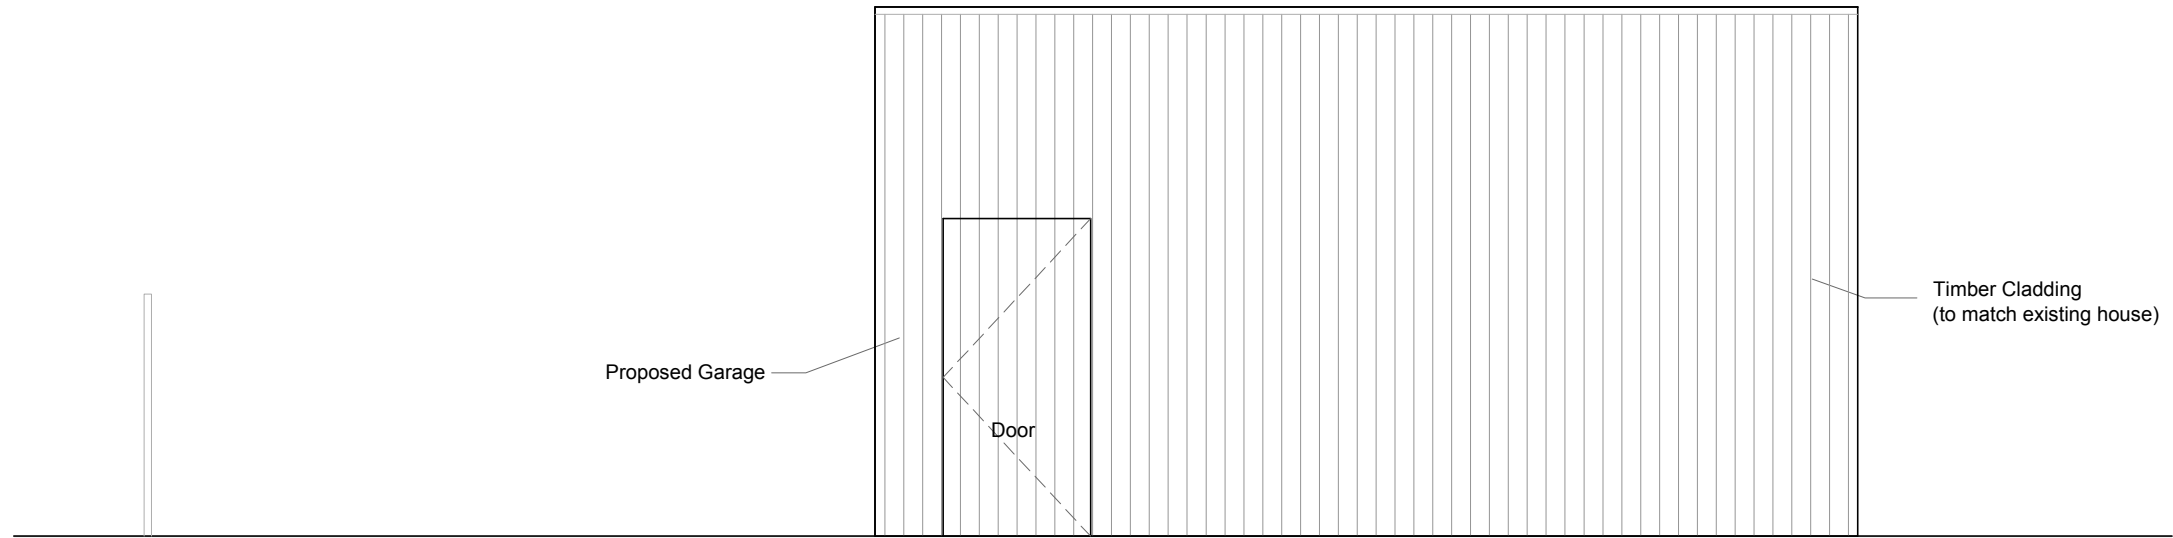


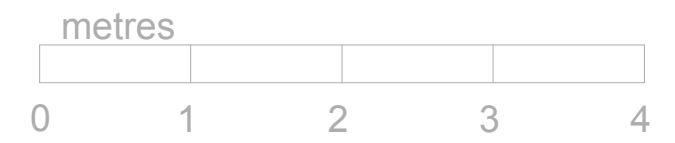

North Elevation

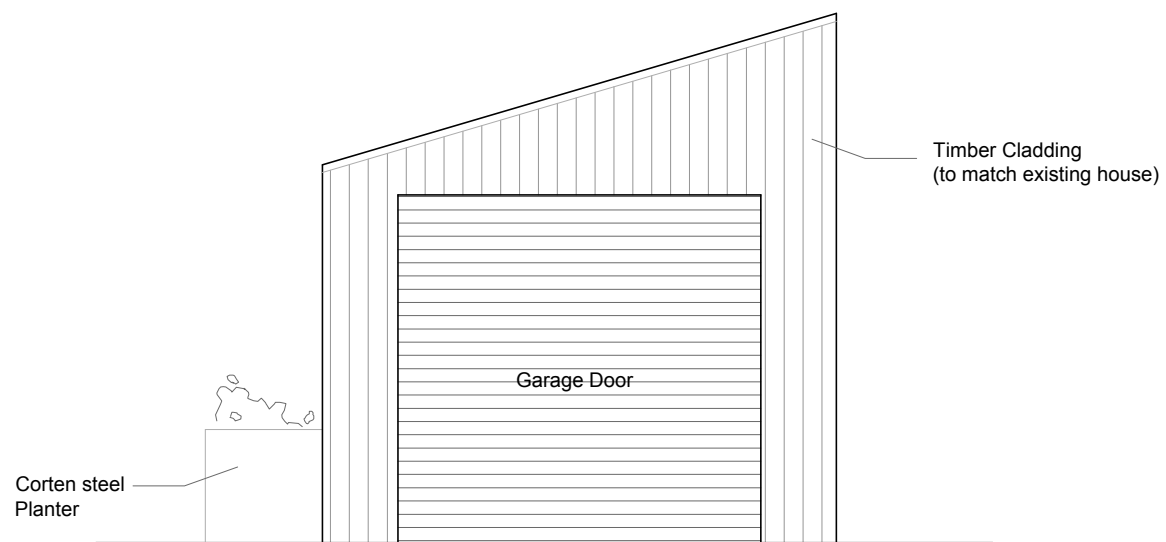

East Elevation

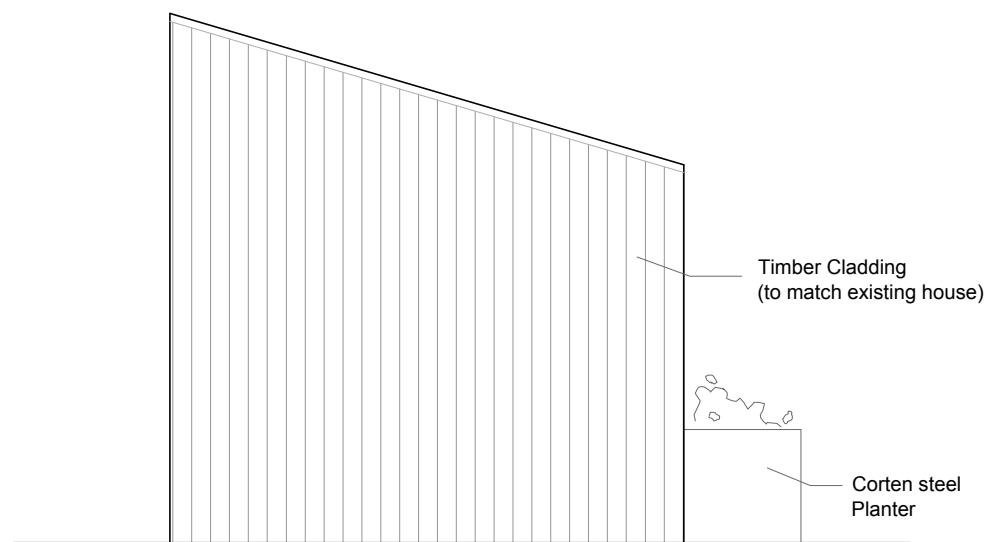

West Elevation

Copyright: All rights reserved. This drawing and design must not be reproduced without permission Dimensions are in millimetres unless specified				
Job title 81 Eastoke Avenue				
Drawing title Proposed Elevations				
Status Planning				
DWG No. P005	Revision -	Date Aug 21	Scale at A3 1:50	Scale at A2 -