




key plan 1:500

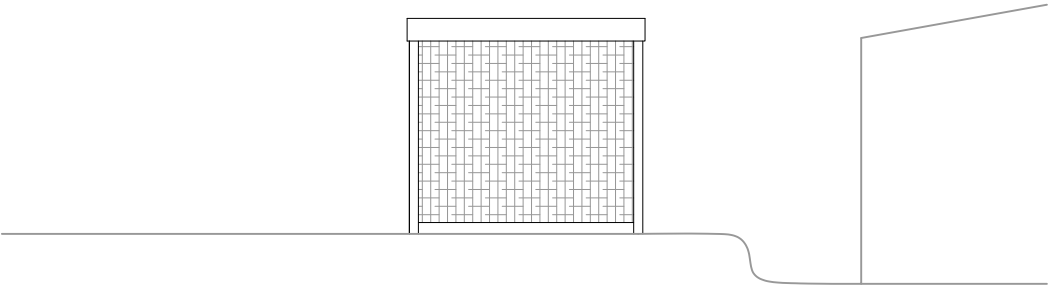


1 - proposed north elevation 1:100

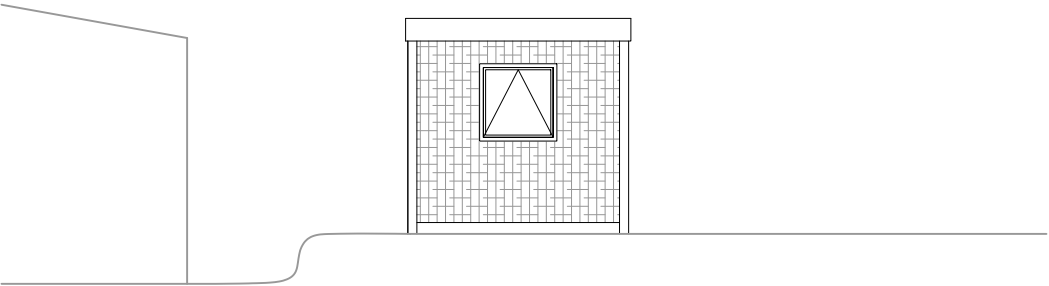

2 - proposed south elevation 1:100

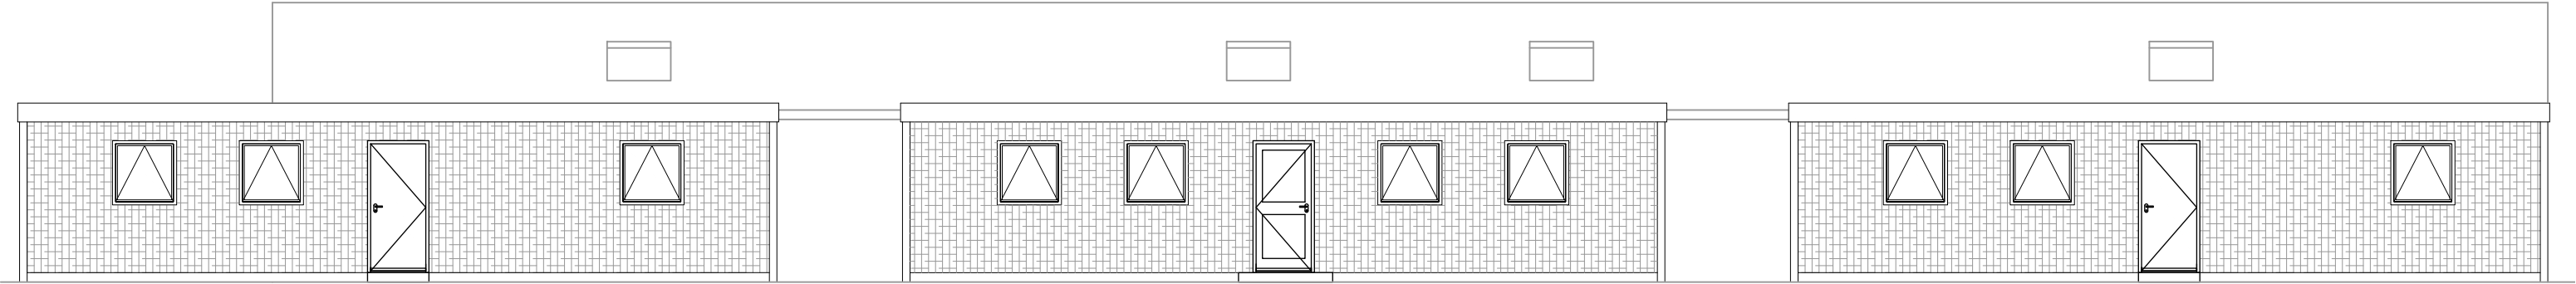

3 - proposed east elevation 1:100

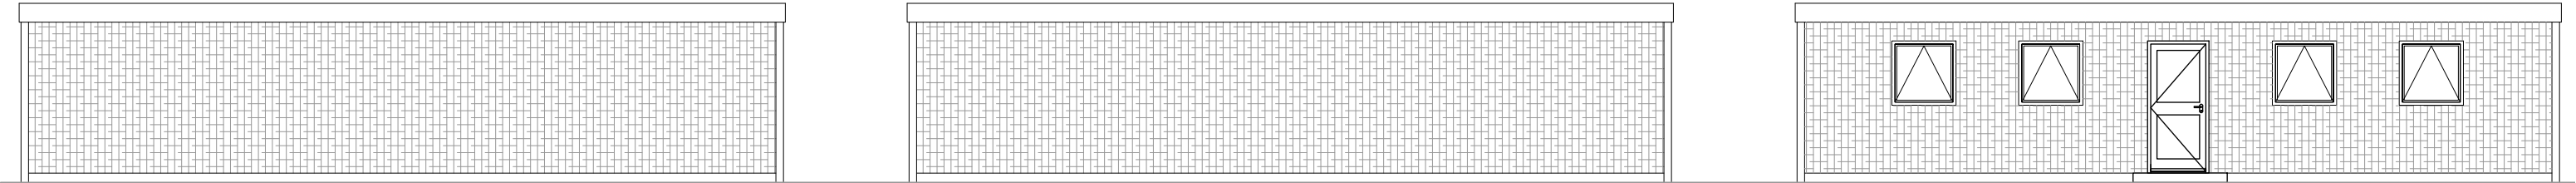

4 - proposed west elevation 1:100

-	PLANNING ISSUE	SW	DS	06.08.21
REV	DESCRIPTION	BY	CHK	DATE

Cover Storey

Architects

Cover Storey Architects LLP

The Studio, 18 St Georges Avenue, Havant

Tel. 02392 006266

PO9 2RX

info@coverstorey.co.uk

www.coverstorey.co.uk

Project name:	Drawing name:	Scale @ A3	Drawn / Checked:	Date:	Status:	Project no:	Drawing no:	Revision:
Temporary Office & Community Unit Relocation	Proposed Elevations	1:100	SW / DS	MAR 21	PLANNING	21004	V05-200	-