




Existing Elevations

SCALE 1:100


Elevation Notes

1. Red facing brickwork to match existing
2. Black UPVC hopper and rainwater goods.
3. Grey Ral - 7015 or similar Aluminum Windows and doors new extension only.
4. Flat roof window fixed Grey Ral - 7015
5. Stacked header feature course
6. Aluminum capping Grey Ral - 7015
7. Tile ceasing band course

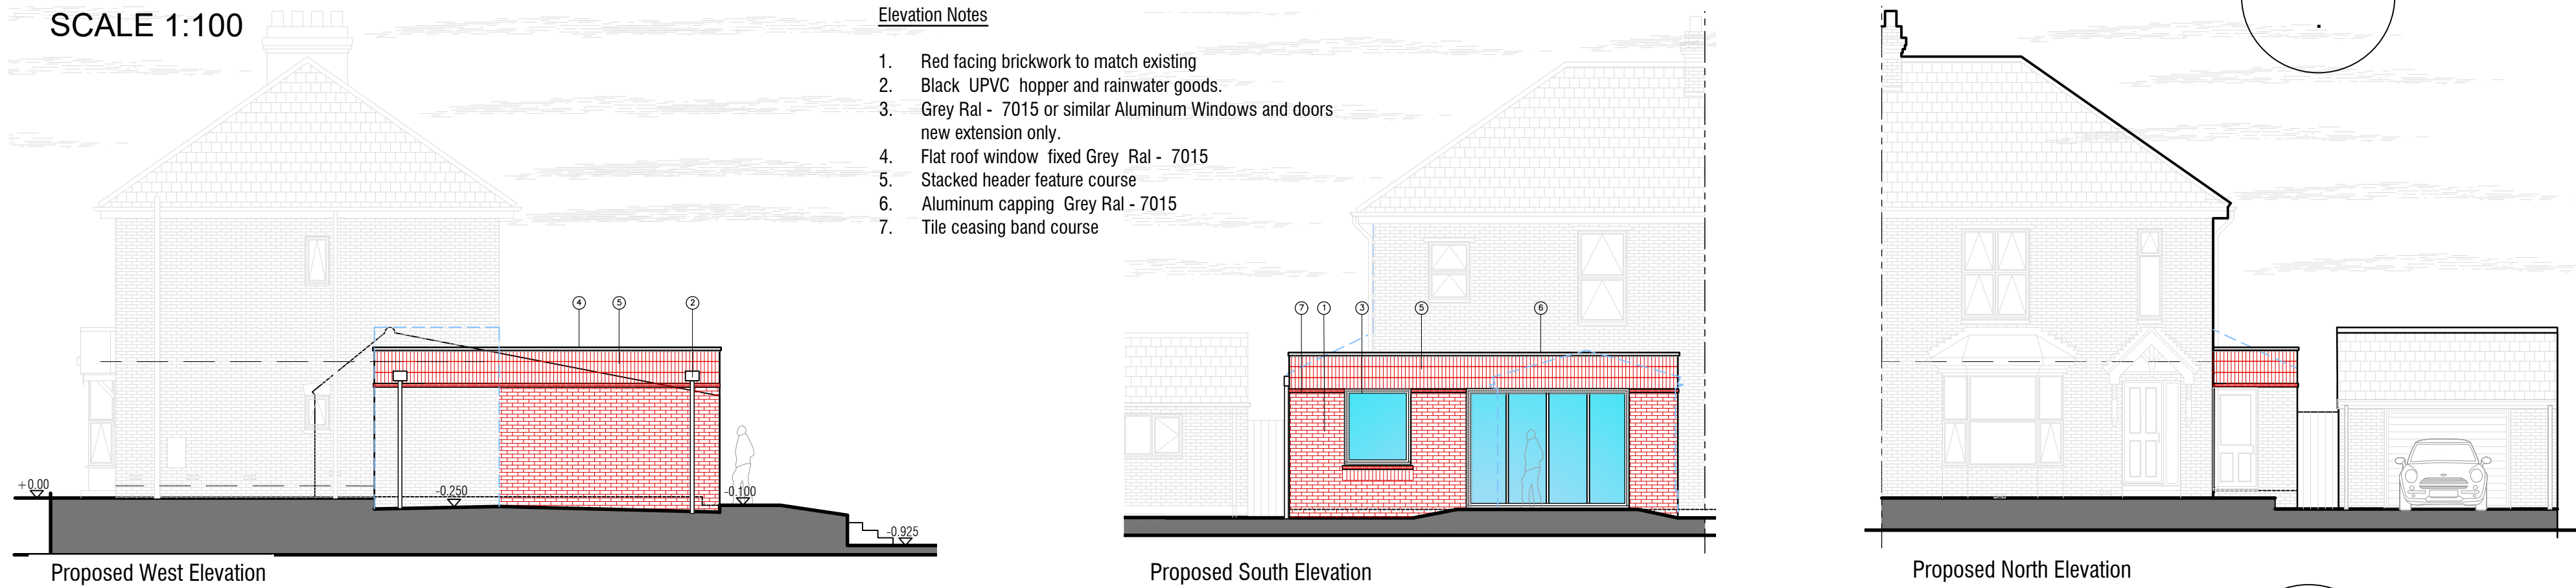



Proposed Elevations

SCALE 1:100

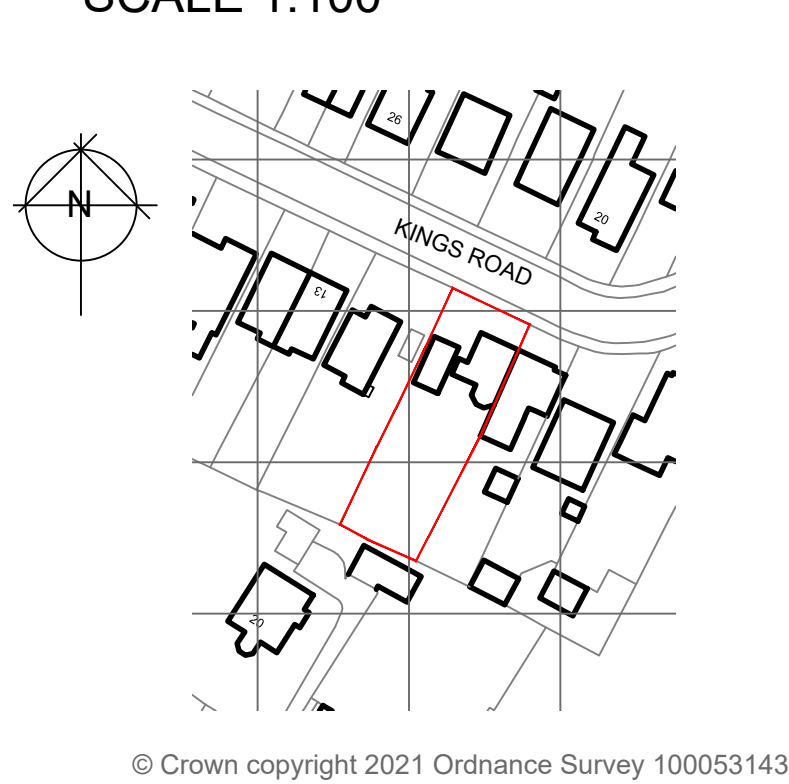


Location Plan

SCALE 1:1250

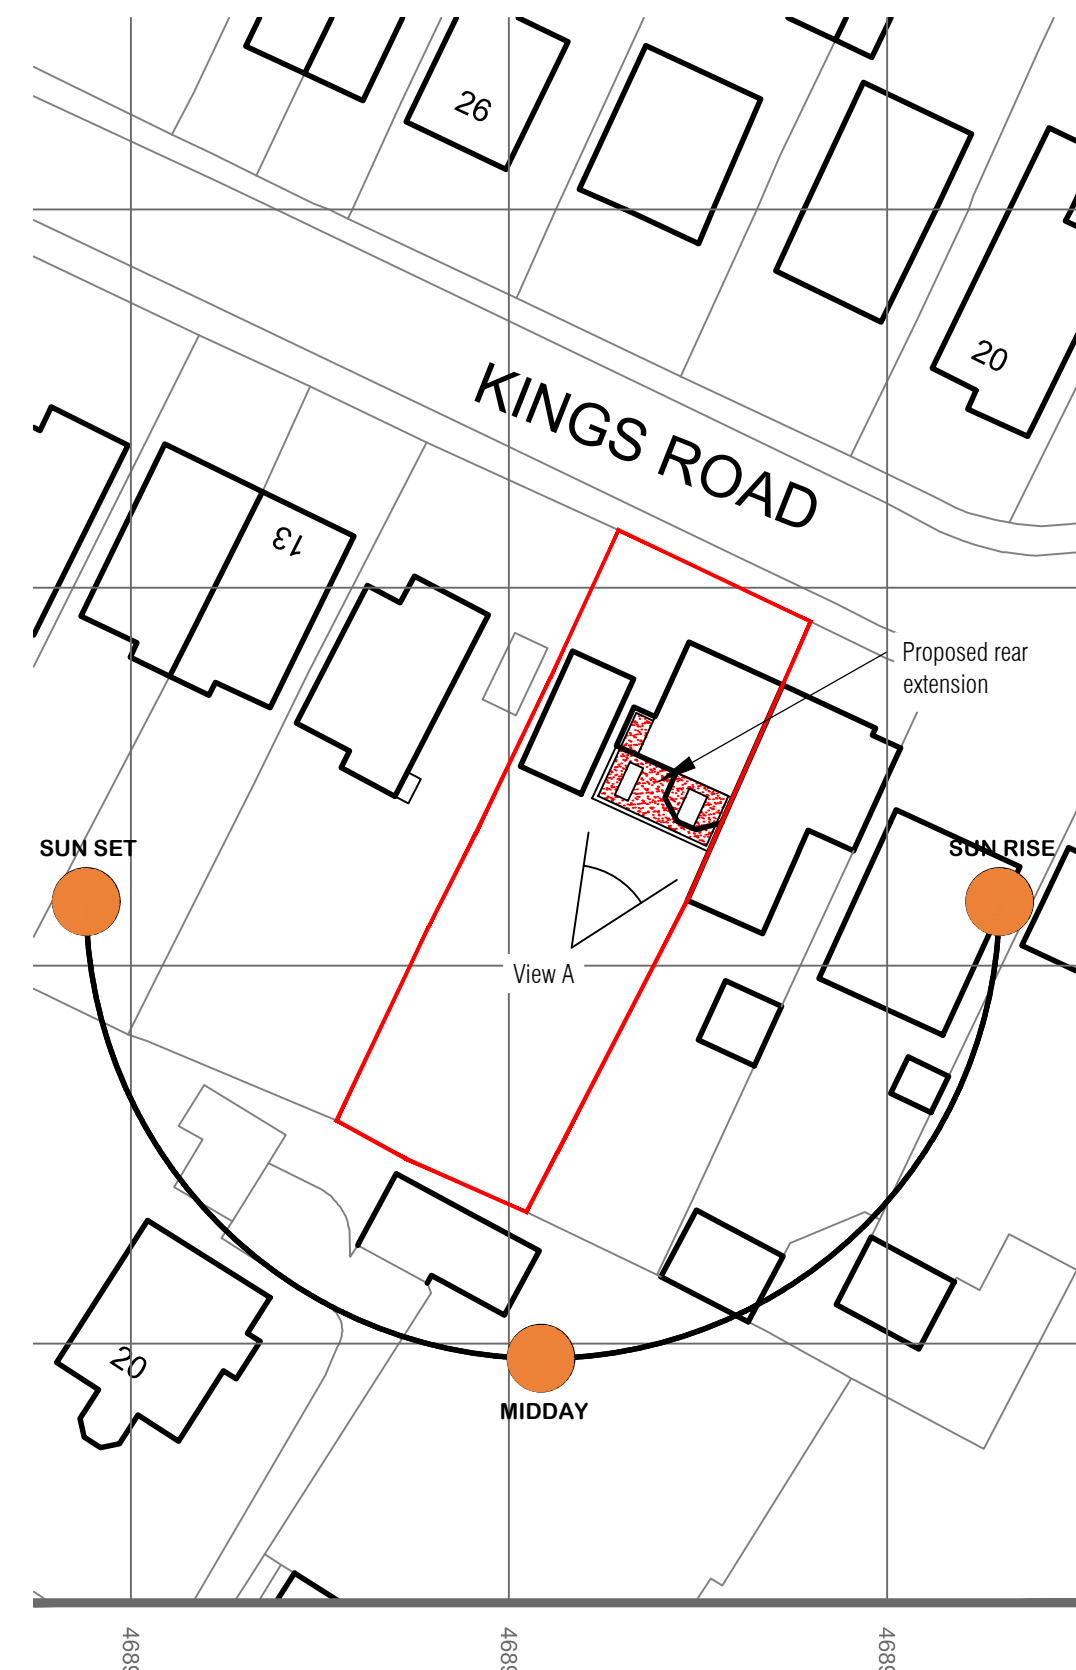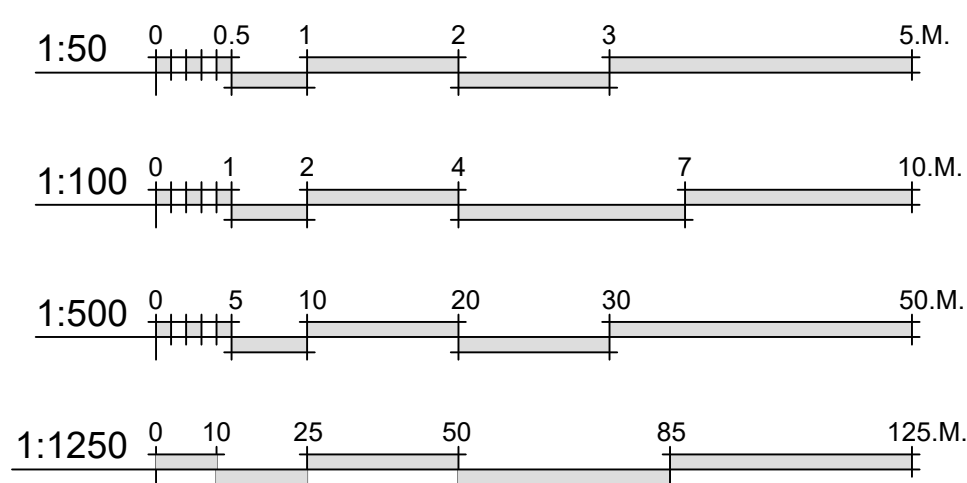

Existing & Proposed Block/Roof Plan

SCALE 1:500

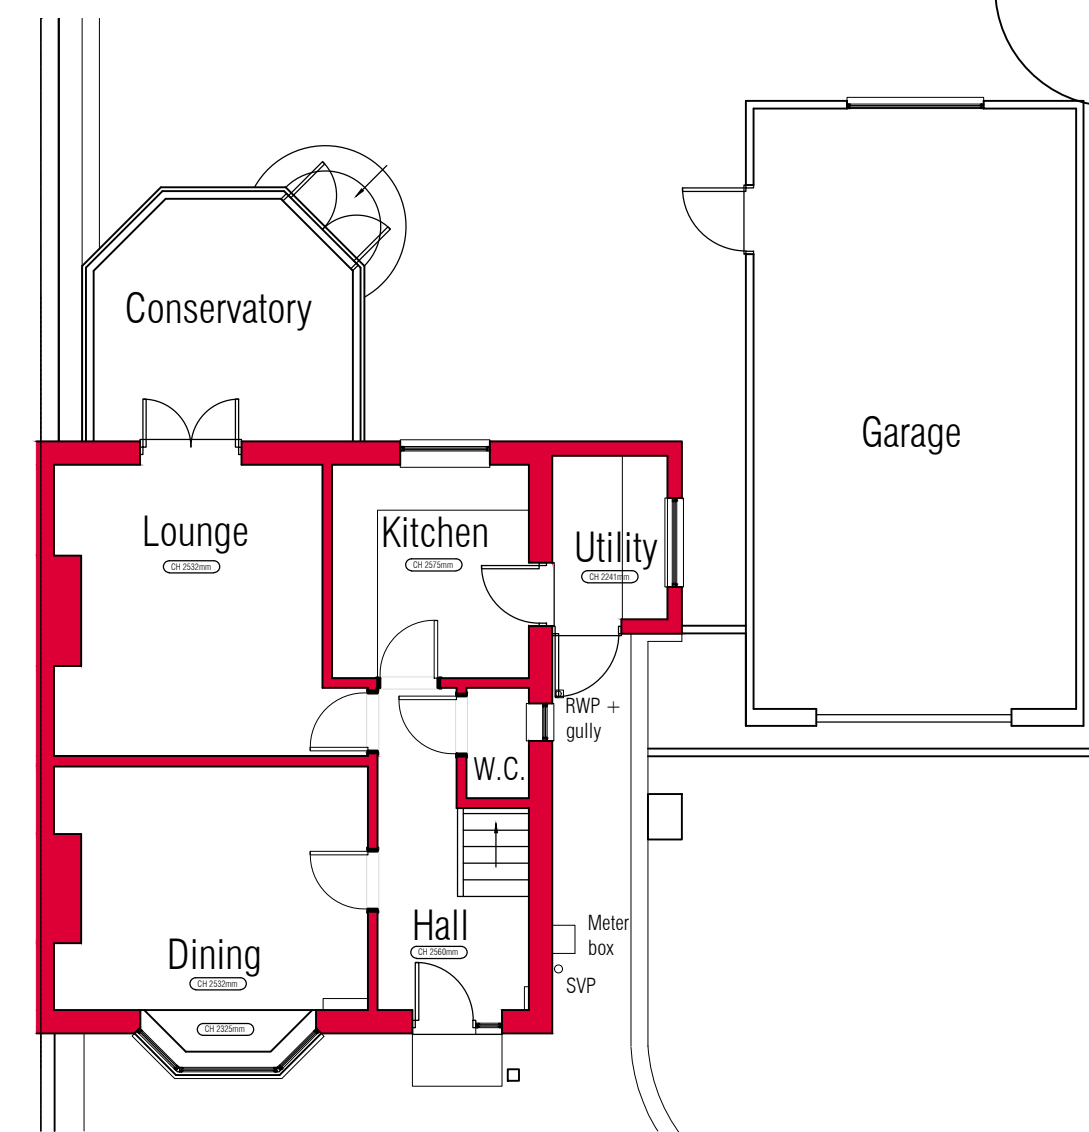

Existing Ground Floor Plan

SCALE 1:100

Client:-

Lewis Bailey

Scale:-

1:50/100/500/1250 @A1

Drawn By:-

PG

Checked By:-

Date:- 17/10/2021

Date:-

Job.No:- 2122

Drg.No:- 01.01


Rev:-

Title:-

Existing & Proposed Plans & Elevations

Project:-


Rear Extension
9 Kings Road
Cowplain
PO8 8UR

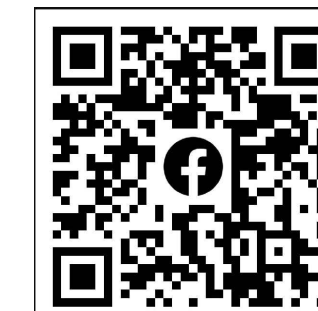

MICA Design
architectural
Consulting - Design - Build
Portsmouth - Gosport - Fareham - Waterlooville - Havant - Chichester
077 87 547 837
www.mca-design.co.uk
m.mcadesign@gmail.com

NB

- (1) FIGURED DIMENSIONS MUST BE TAKEN IN PREFERENCE TO SCALED DIMENSIONS AND SITE DIMENSIONS ARE TO BE CHECKED BEFORE WORK IS PUT IN HAND.
- (2) © THIS DRAWING IS THE COPYRIGHT OF MC ARCHITECTURAL DESIGN AND MUST NOT BE REPRODUCED OR USED WITHOUT THEIR WRITTEN PERMISSION.
- (3) IT IS THE SOLE RESPONSIBILITY OF THE BUILDING OWNER TO DRAW UP ALL LEGAL AGREEMENTS WITH ADJOINING PROPERTY OWNER TO COVER THE OVER HANGING OF ANY FASCIAS, GUTTERING, FOUNDATIONS OR ANY PART OF THE BUILDING. MC ARCHITECTURAL DESIGN CAN NOT BE HELD RESPONSIBLE IN ANY WAY WHATSOEVER FOR ANY LEGAL COSTS OR OTHER COSTS INCURRED THROUGH ANY NEIGHBOURHOOD DISPUTES.
- (4) IT IS THE SOLE RESPONSIBILITY OF THE BUILDING OWNER TO COMPLY WITH THE PARTY WALL ACT 1996 MC ARCHITECTURAL DESIGN CAN NOT BE HELD RESPONSIBLE IN ANY WAY IF NON COMPLIANCE IS ADOPTED.

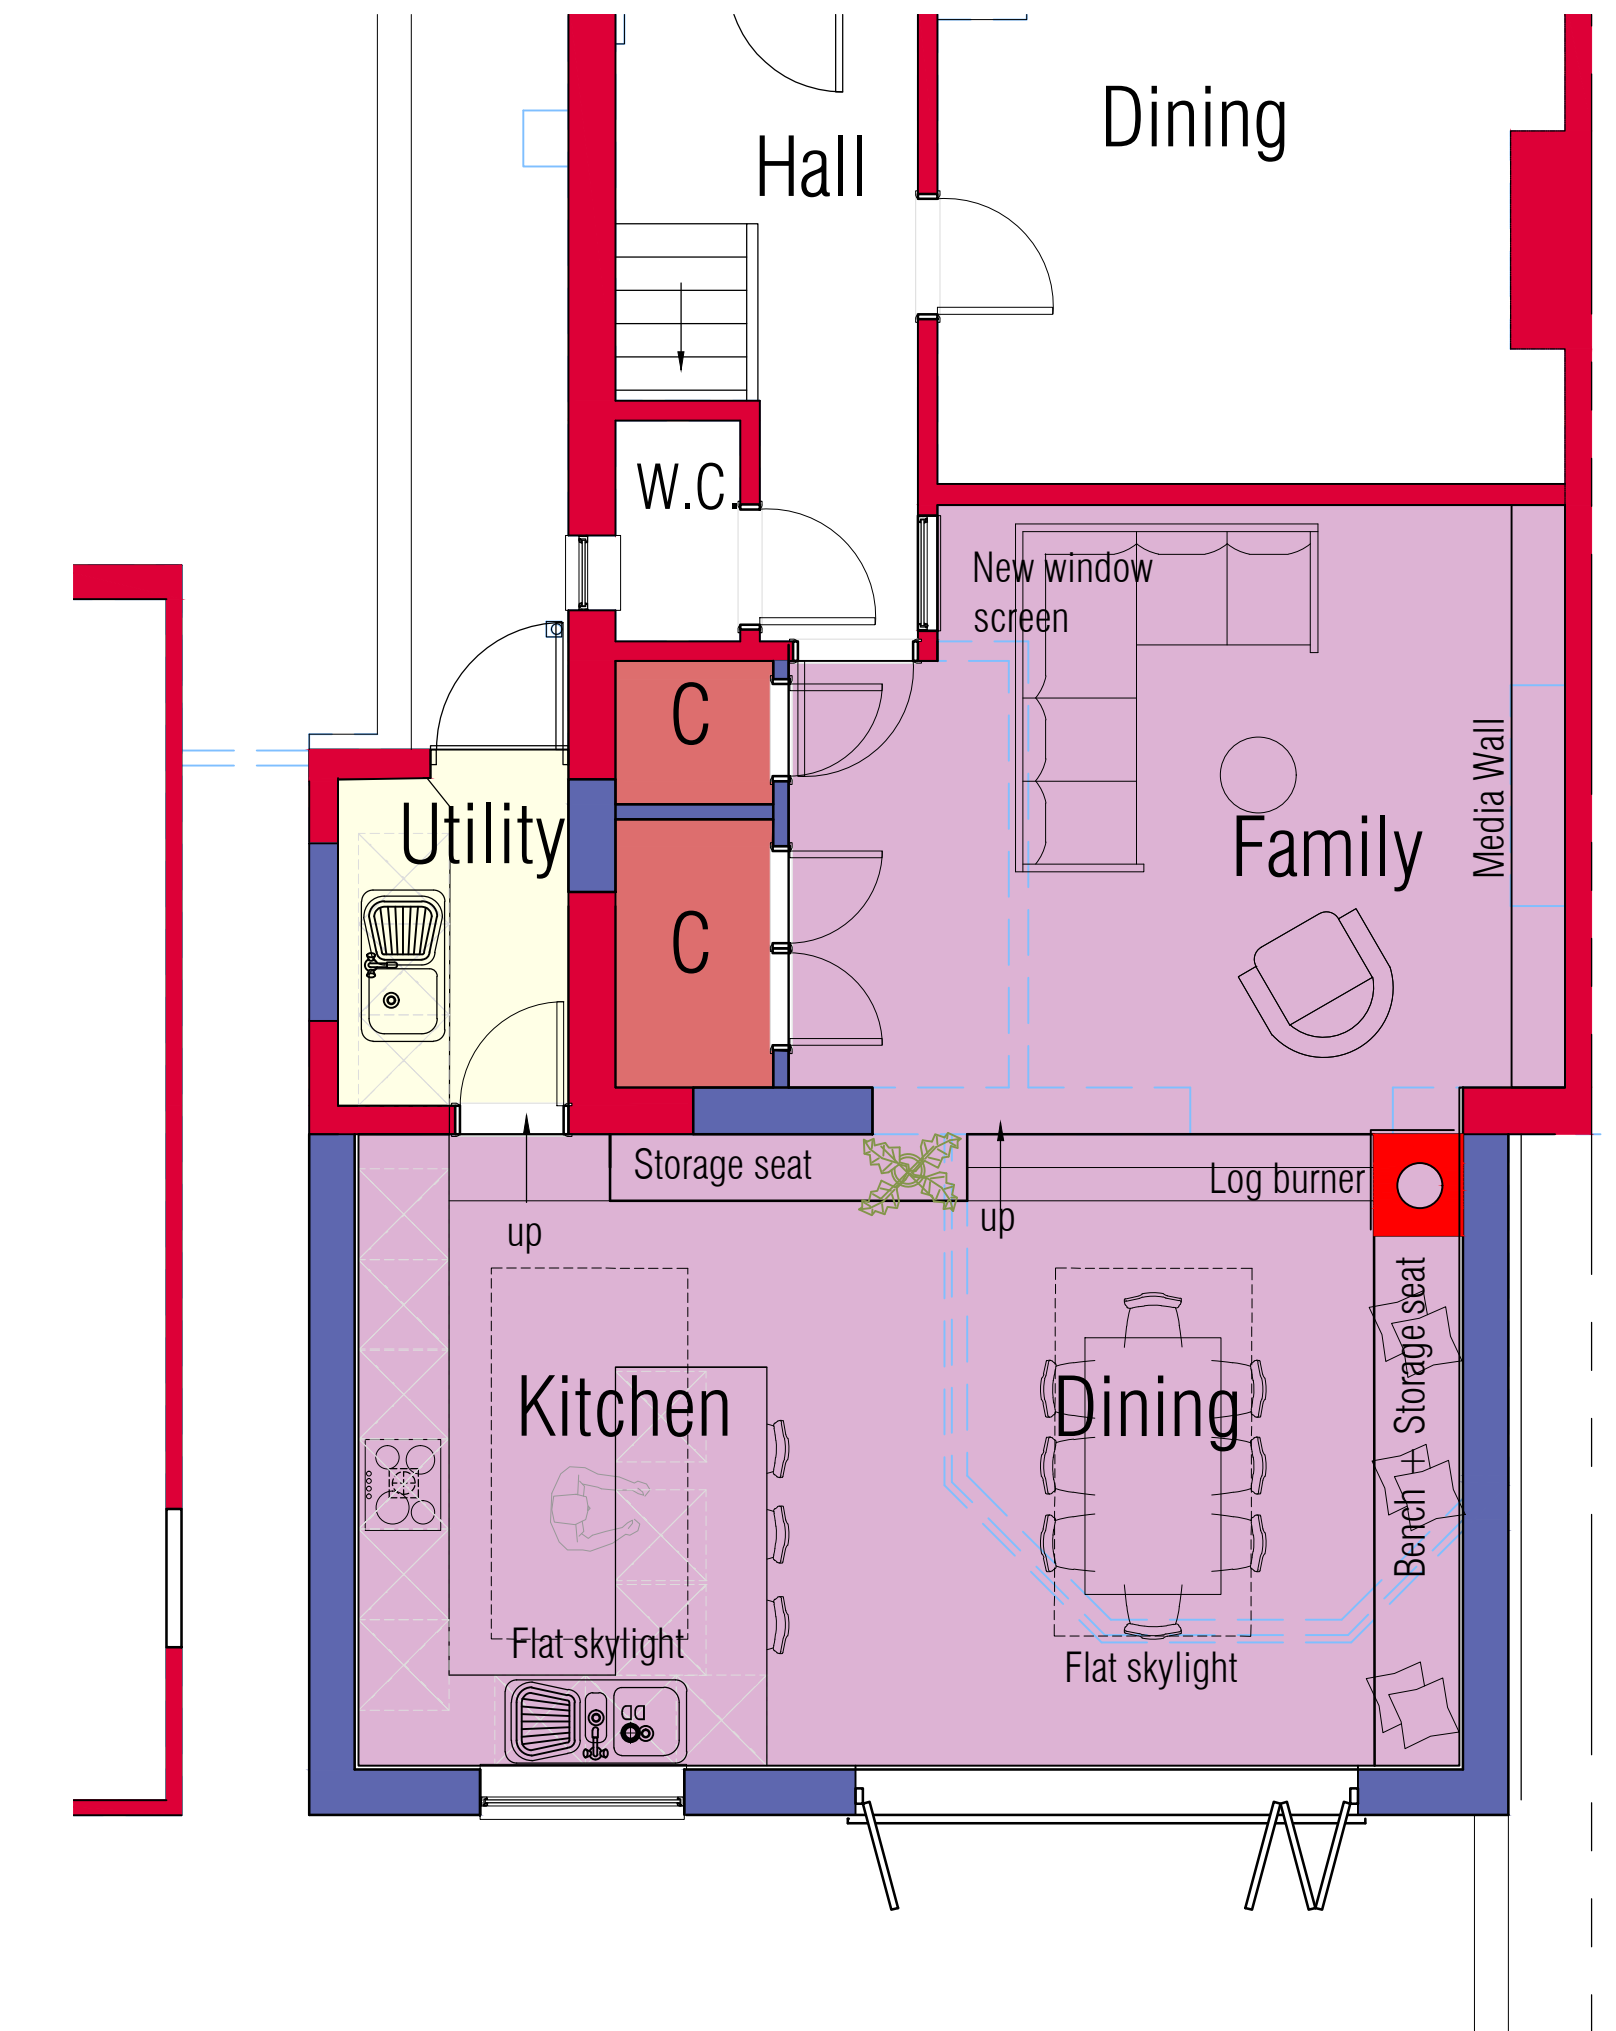

Proposed Ground Floor Plan

SCALE 1:50

Planning