


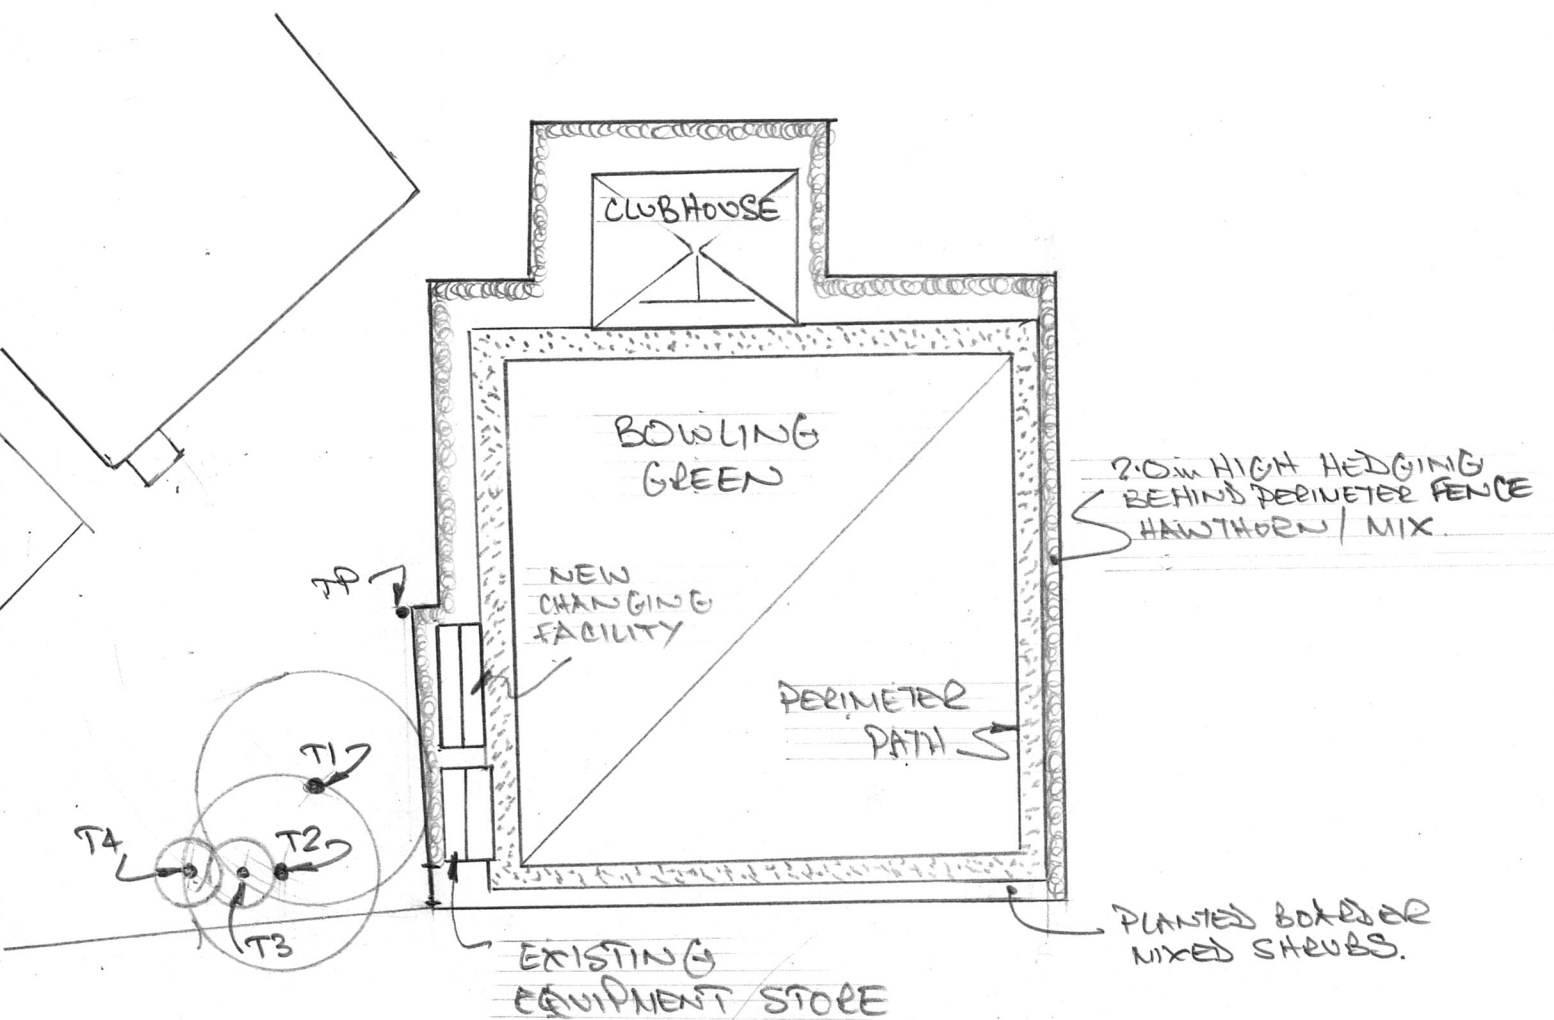

TREE IDENTIFICATION

	SPECIES	GIRTH m	HEIGHT m	CANOPY Øm
T1	LONDON PLANE	2.0	20	15
T2	LONDON PLANE	1.7	15	12
T3	ALDER	0.8	6	4
T4	ALDER	0.5	5	3

COWPLAIN BOWLING CLUB
 SITE PLAN SCALE 1:500
 NEW CHANGING FACILITY