
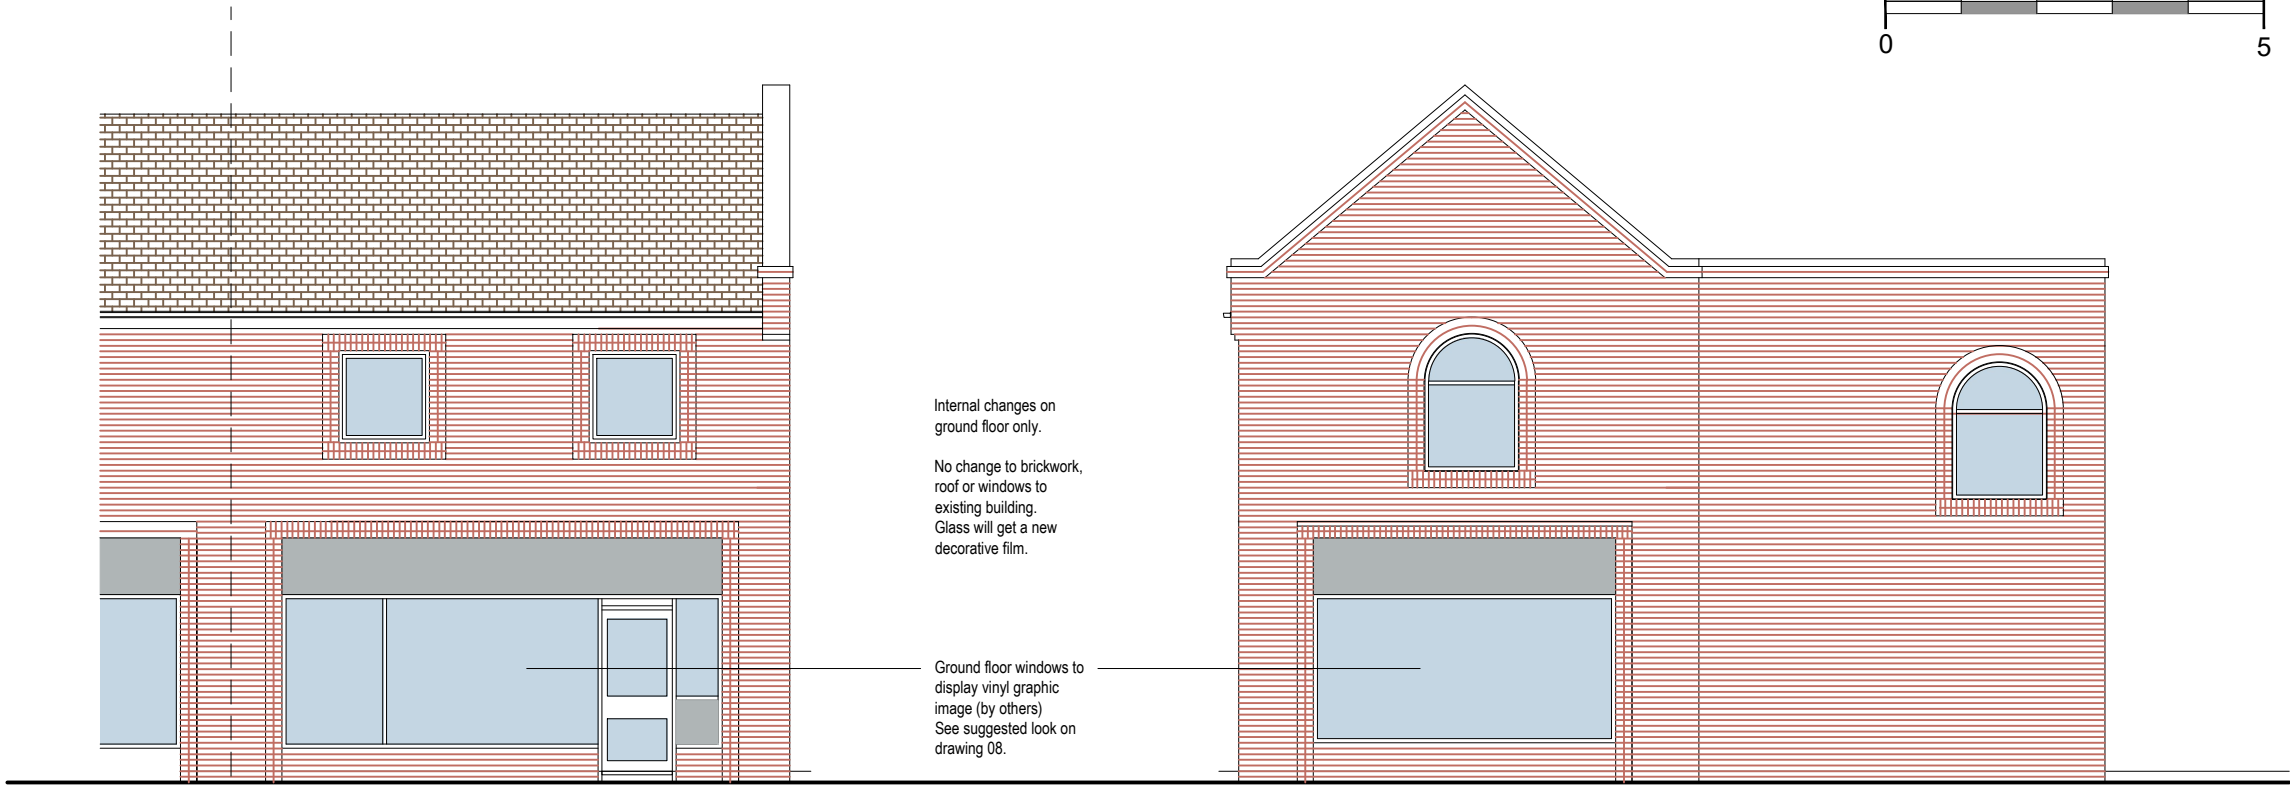


NOTES:


This drawing has been prepared for the purposes of Planning Application and is not to be used for any other purpose. Dimensions are indicative and should be referenced against measured surveys only.

This drawing is the property of Martin Ralph and must not be reproduced, in part or whole, or deviated from, without their permission.

 


FRONT ELEVATION - AS PROPOSED

SIDE ELEVATION - AS PROPOSED

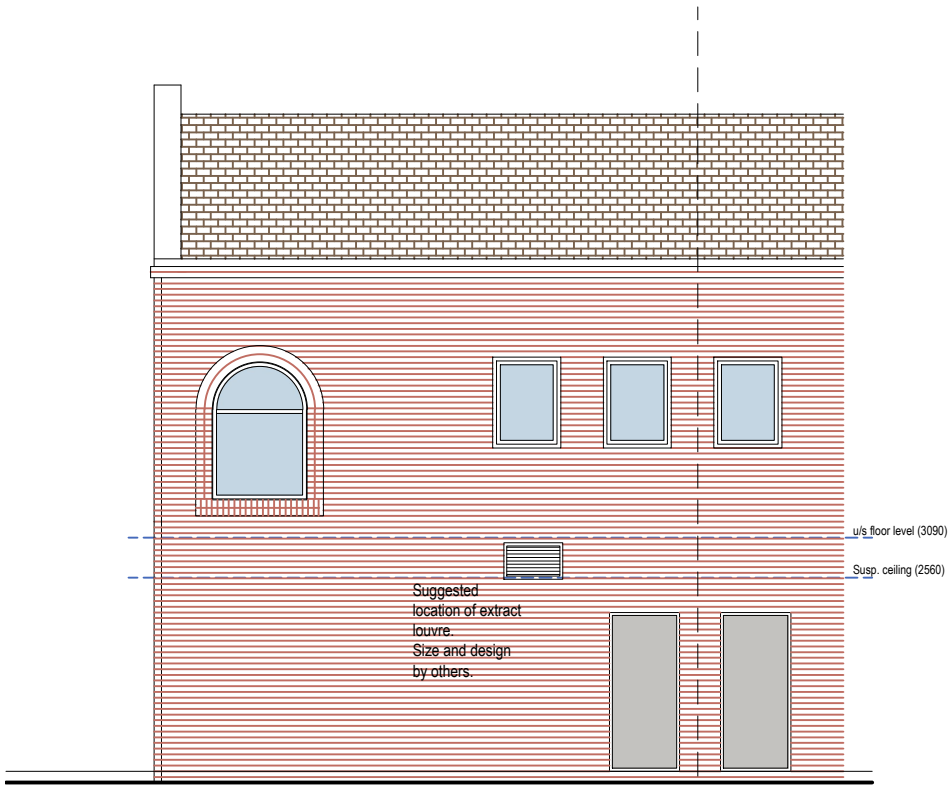

REAR ELEVATION - AS PROPOSED

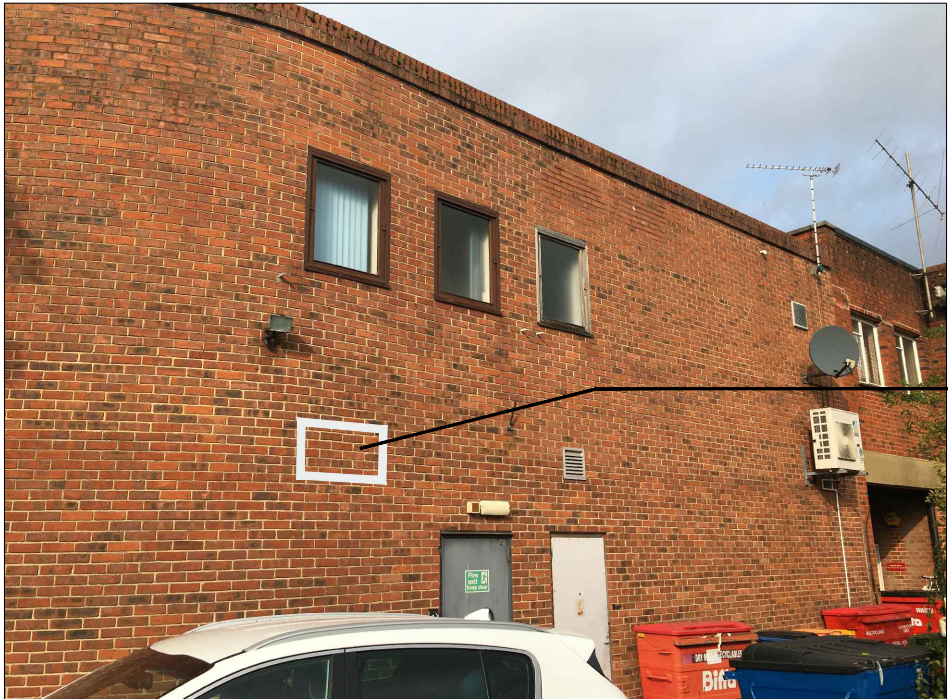

Indicative size /
location of
extract louvre

AMENDMENTS		DATE
B	Minor changes	11.11.21
A	Minor changes	28.10.21
CLIENT Mr B Wright BURRITO BROS		
PROJECT PROPOSED "DARK KITCHEN" FOR HOT FOOD TAKEWAY (Use Sui Generis) 7D West Street, Havant, PO9 1EH		
DRAWING TITLE ELEVATIONS AS PROPOSED		
DATE OCTOBER 2021		
SCALE 1:100 @ A3		
DRAWING No. 21A_037 07		REVISION B
MARTIN RALPH ARCHITECTS RIBA  CHARTERED ARCHITECTS SURVEYORS & ENGINEERS Chartered Practice Part of THE MARTIN RALPH GROUP		
11 Dragoon House Hussar Court Brambles Business Park Portsmouth Hampshire PO7 7SF		www.martinralph.co.uk info@martinralph.co.uk T. 023 9225 7711 F. 023 9225 7712