



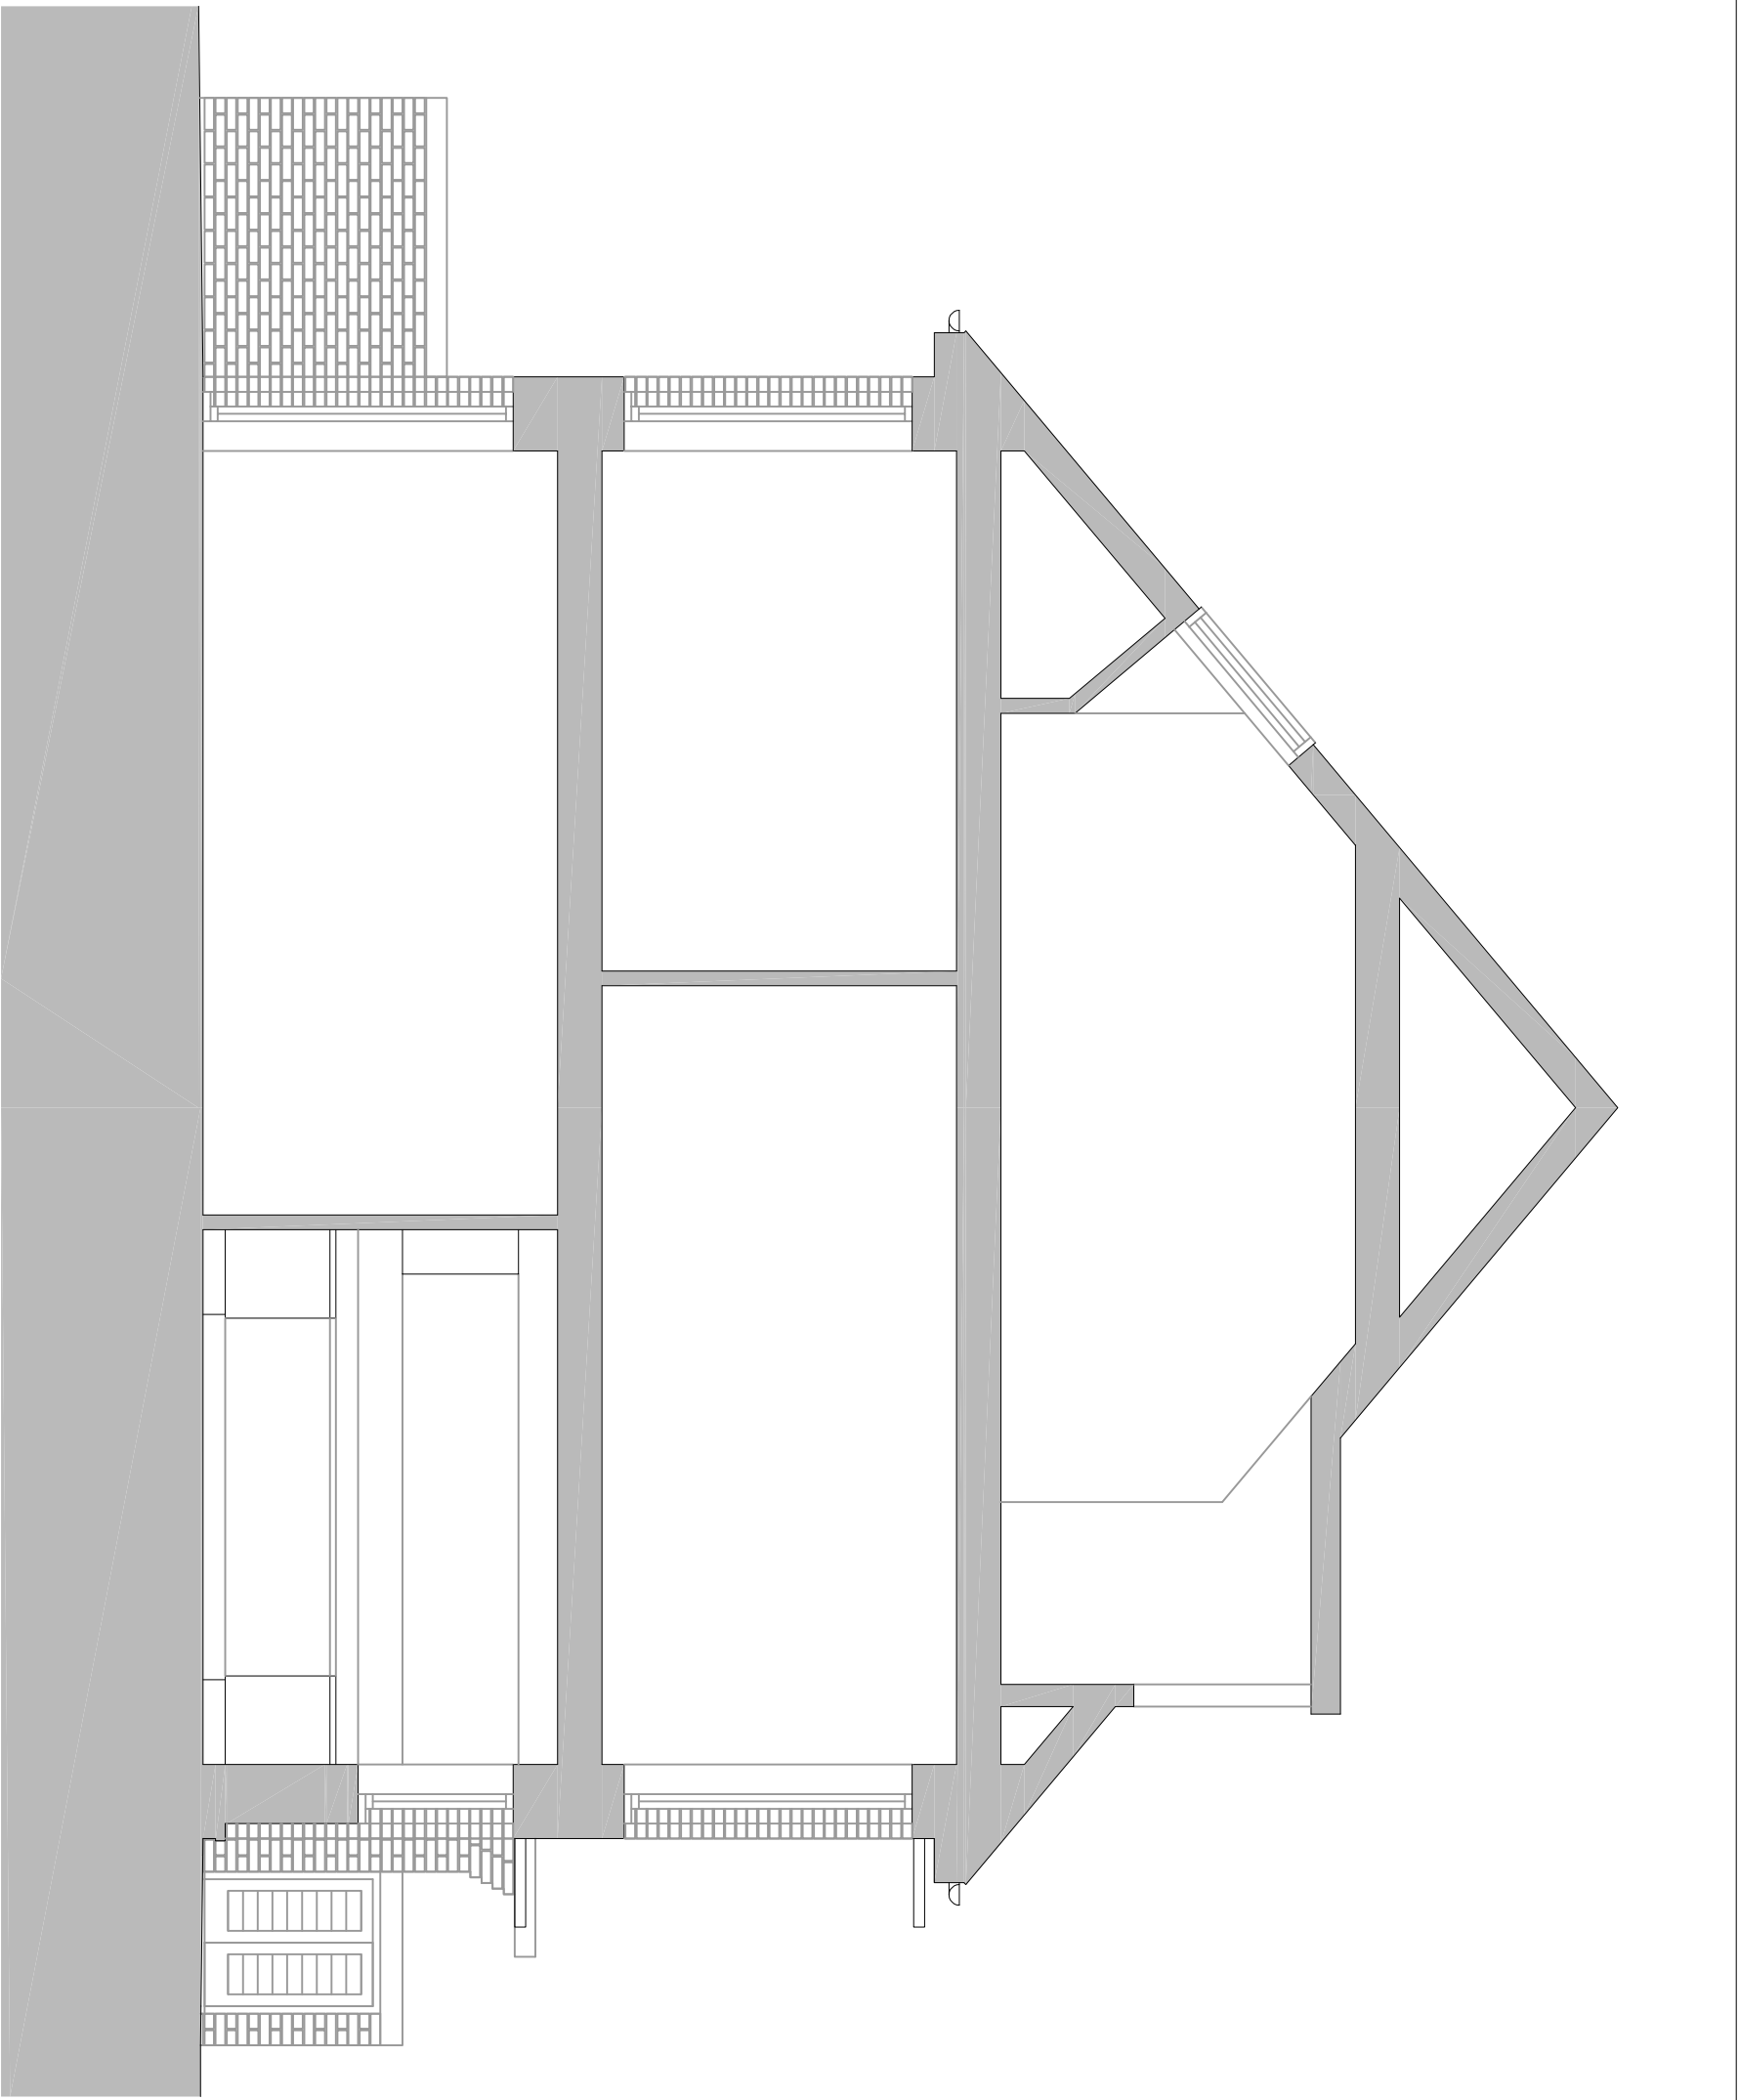

house type 3A.1 indicative section

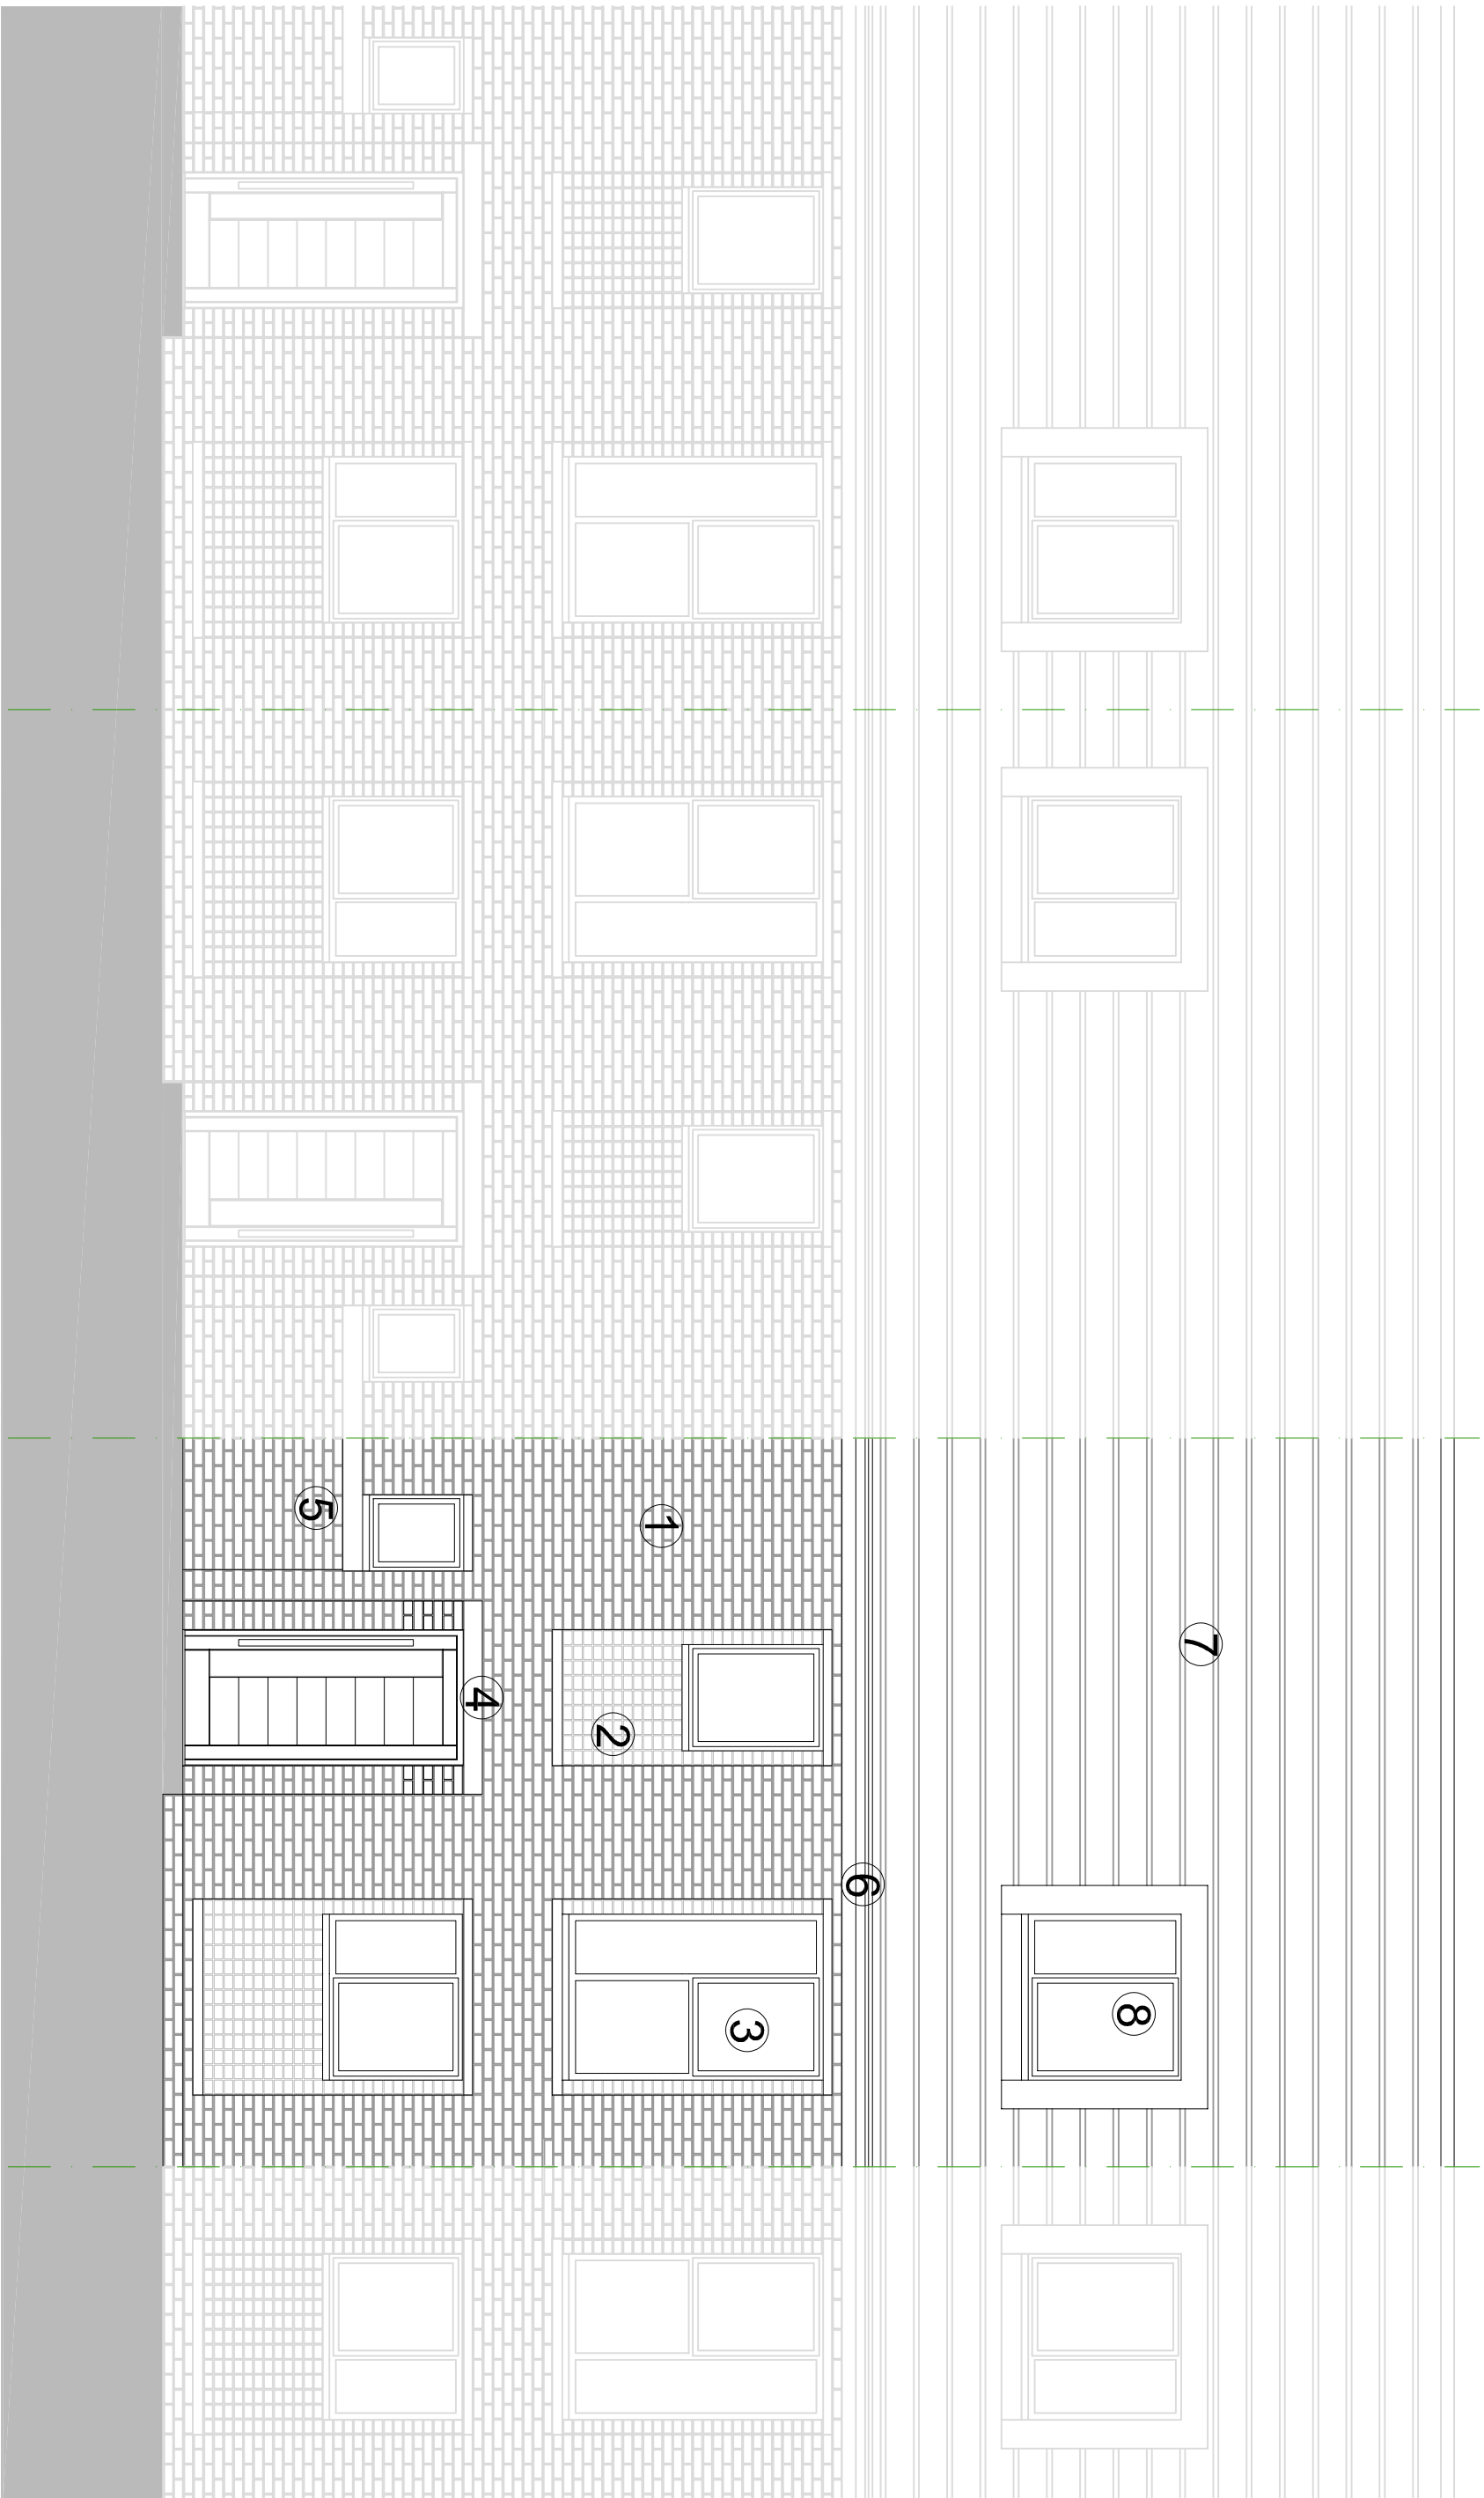

house type 3A.1 indicative street scene elevation



house type 3A.1 indicative street scene elevation

legend

- 1 facing brick
- 2 recessed detail brick
- 3 fenestration
- 4 integrated door canopy
- 5 integrated refuse store
- 6 fascia
- 7 roof tiles
- 8 dormer (located where on north elevation)

notes

this drawing is the copyright of the pdp architecture llp and must not be reproduced in whole or part or used for the creation of works without their permission.
all dimensions to be checked on site prior to commencement of construction works and the architect notified of any discrepancy.
figured dimensions are to be used in preference to scaled dimensions.
no deviation from this drawing will be permitted without prior consent of the architect.
all drawings are prepared subject to a full measured and structural survey of the buildings and site.
all structural work is subject to the appointment of a structural engineer to confirm and agree the structural proposals.
os bornap licence no. 100020449.

health & safety:
exceptional risks involving specific methods of construction or exceptional maintenance issues can be found within the designers risk assessment.

Scale width 50 mm @ a1 - 25 mm @ a3


revision	notes	date	drawn	checked
----------	-------	------	-------	---------

A	Planning Issue	26.07.21	MAS	IR
---	----------------	----------	-----	----

client



PLANNING

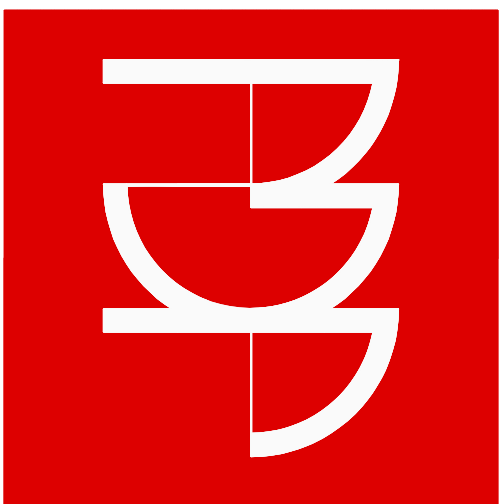

pdp architecture llp
chartered architects town planning
interior design consultants
2 beechworth road havant
hampshire po9 1ax
tel 023 9248 1100
fax 023 9247 5050
email pdp@pdp-architects.co.uk
www.pdp-architects.co.uk

project	Proposed Development Cabbagefield Row Swannore Road, Leigh Park		
detail	House Type 3A.1 Indicative Elevations & Sections		
drawn	MAS	checked	IR
date	June 2021	status	Planning
a1 scale	a3 scale	1:50	1:100
			28079-PD200 A