

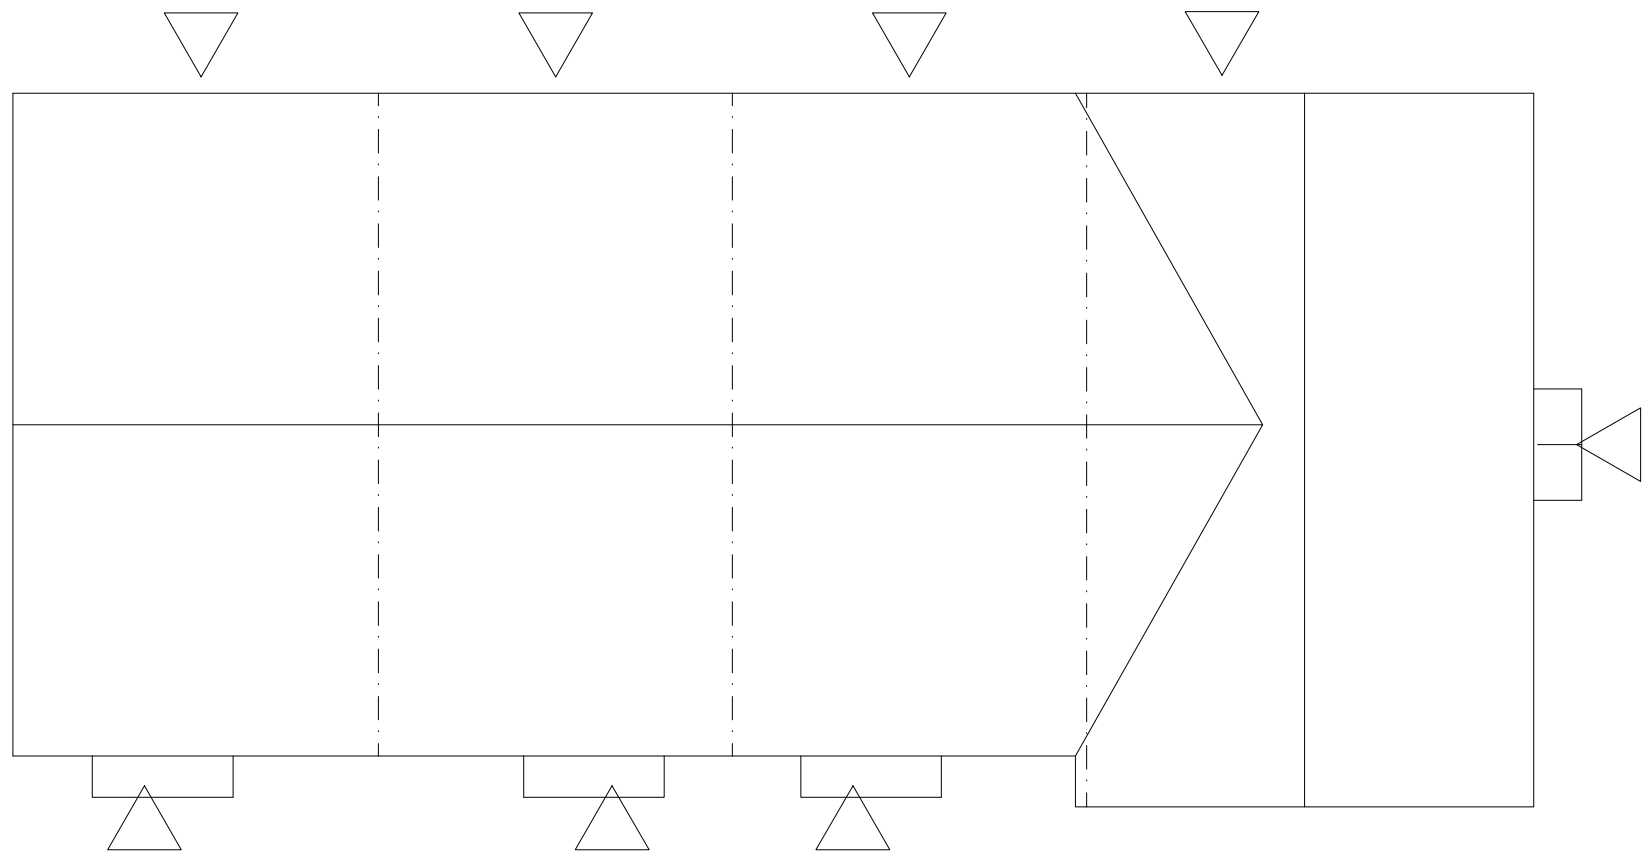
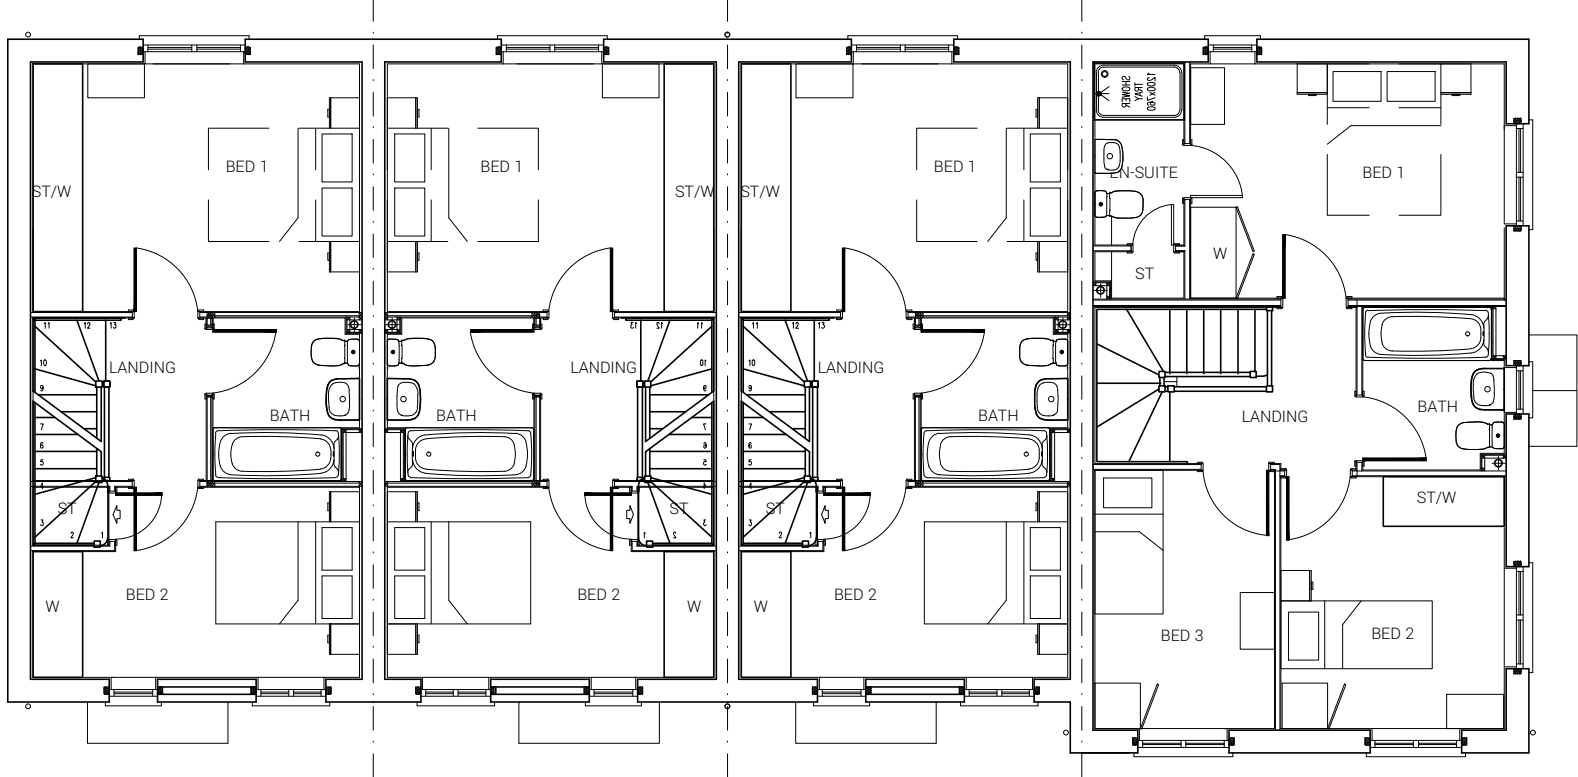


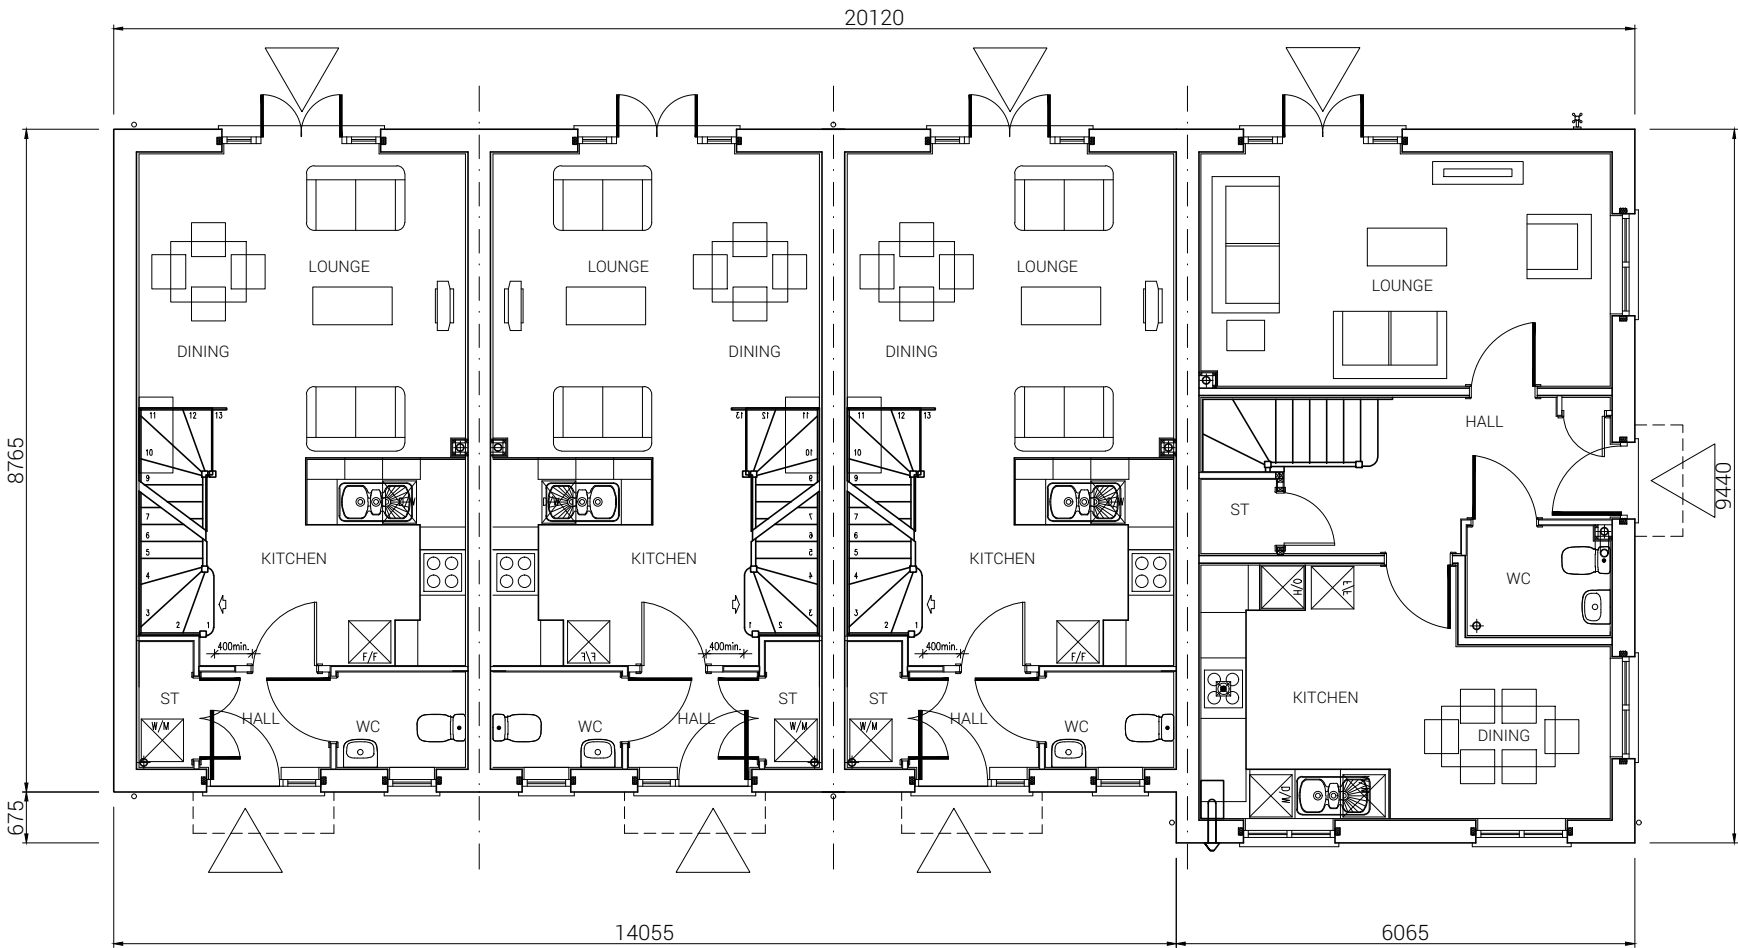

Plots 32 - 35
Plots 33-35
2 BED HOUSE - NA20.
70.10 sq.m. / 754 sq.ft.
Plot 32
3 BED HOUSE - NT31.
96.72 sq.m. / 1040 sq.ft.

Private

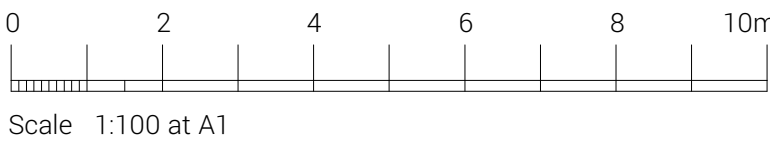

Fathom's Reach
Hayling Island
Taylor Wimpey Southern Counties

+ (44) 1962 589 030
designs@sdadesigngroup.com
Ground Floor Studio, Unit 2,
East Horton Business Park,
Knowle Lane, Fair Oak,
Hampshire, SO50 7HN



DRAWING TITLE: Plots 32-35 House Types NA20 & NT31 Floor Plans & Elevations
SCALE: 1:100
SHEET SIZE: A1
DRAWN: ML
DATE: 05/10/2021

DETAIL PLANNING

19-1105-039-1ST