



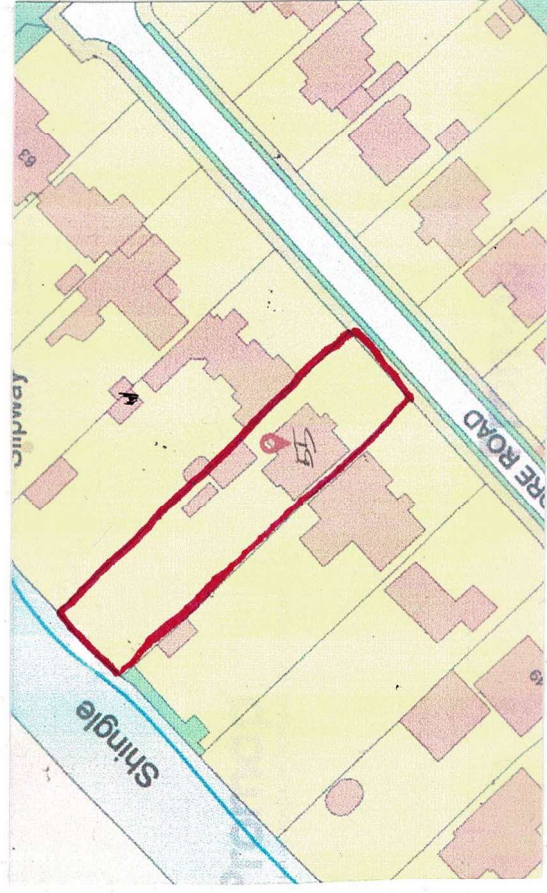

LOCATION PLAN
Scale 1:1250

OS WK 100046326

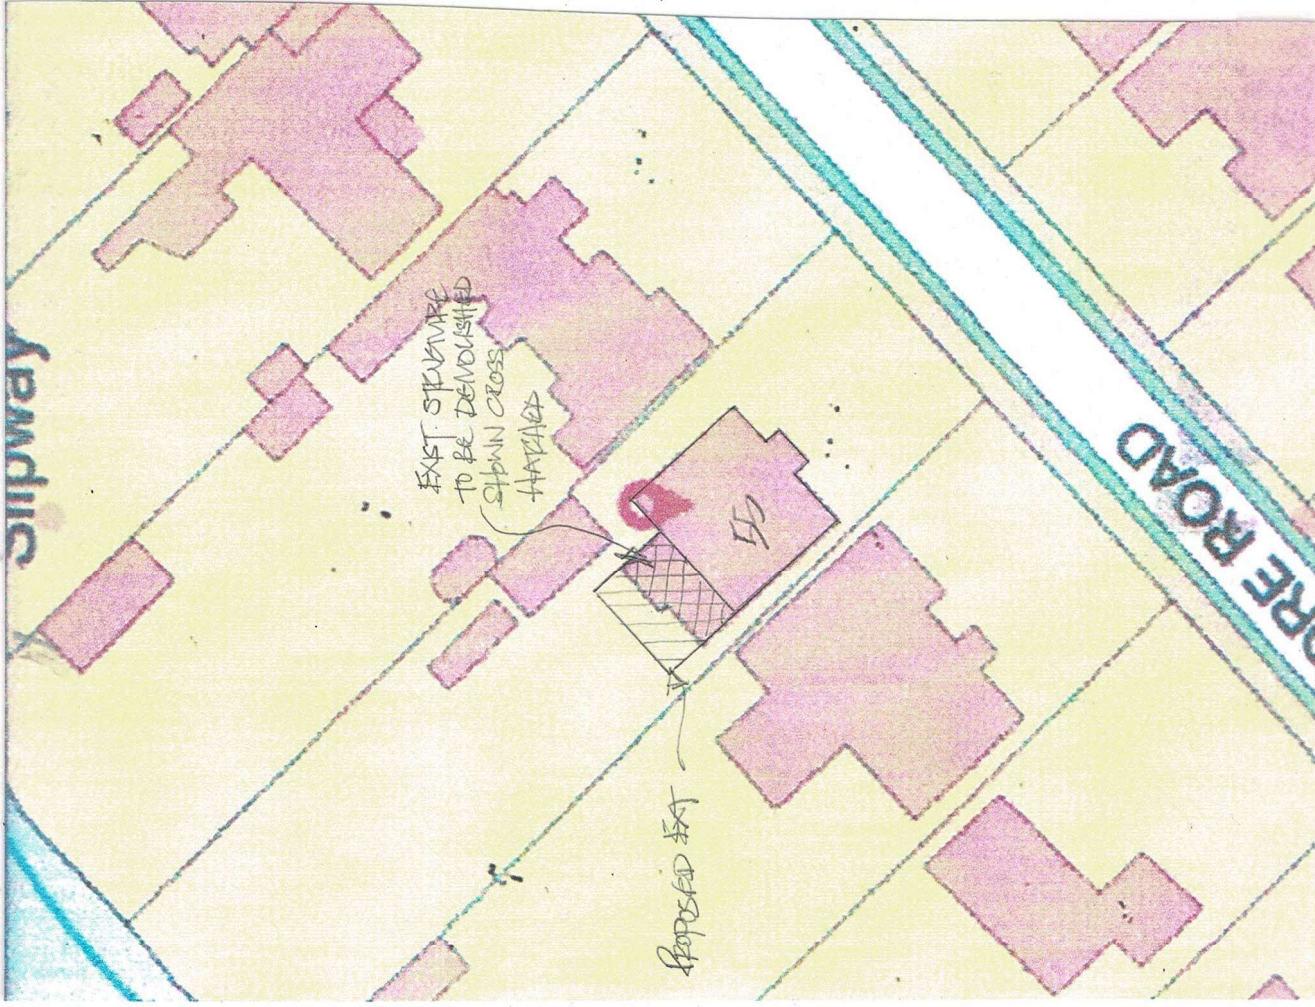

SITE PLAN
Scale 1:500

DEREK TREAGUS ASSOCIATES ARCHITECTURAL SERVICES Tel: 07956 624094 Email: derek.treagus@gmail.com					
Project	REAR EXTENSION AT 55 NORTH SHORE ROAD, HAYLING ISLAND, HAMPSHIRE.				
Client	Mrs J Massey				
Subject	Planning Drawing Proposed Site & Location Plan				
Date:	Dec 2021	Scale: 1:500, 1:1250 @ A3			
Rev:		Drg. No. 21/196/01			
• Copyright reserved. • All dimensions are to be site confirmed and should not be scaled unless for Planning purposes. • Verify all queries with the office.					