

- Profiled concrete roofing tiles with matching ridge tiles
- Black uPvc rainwater goods
- Standard casement details to windows
- Detail brick soldier lintol detail
- Lead flashing
- Lead effect GRP porch canopy
- Facing Brickwork



PLOT 26
FRONT ELEVATION


PLOT 27

PLOT 26
SIDE ELEVATION

PLOT 27
REAR ELEVATION


PLOT 26

PLOT 27
SIDE ELEVATION

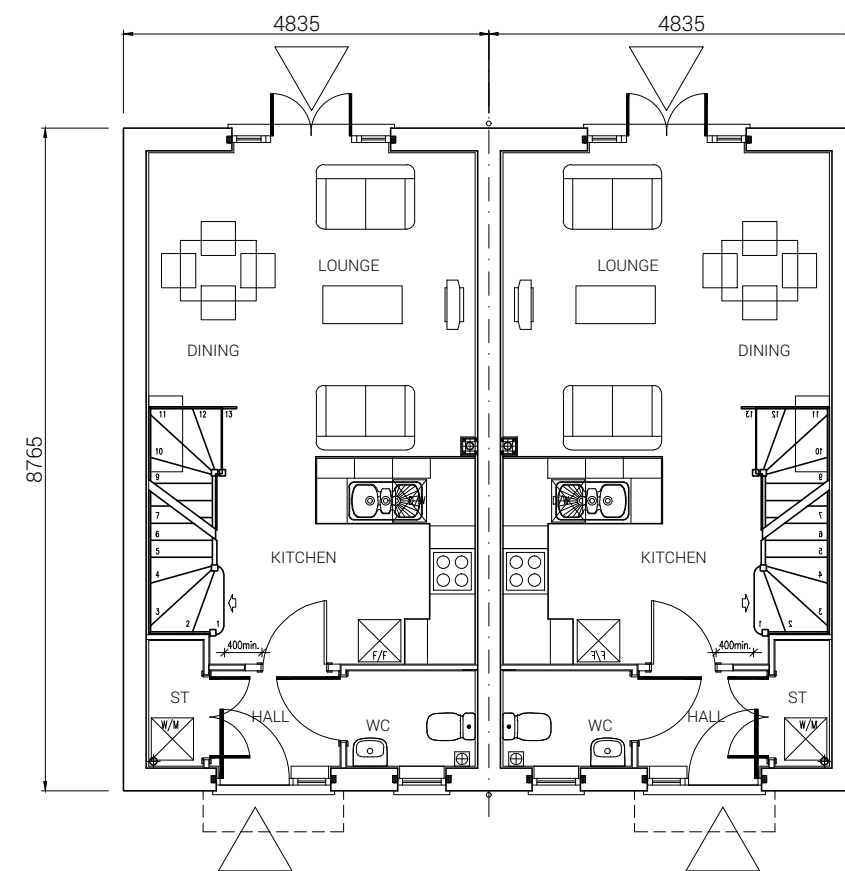


PLOT 26
GROUND FLOOR PLAN

PLOT 27

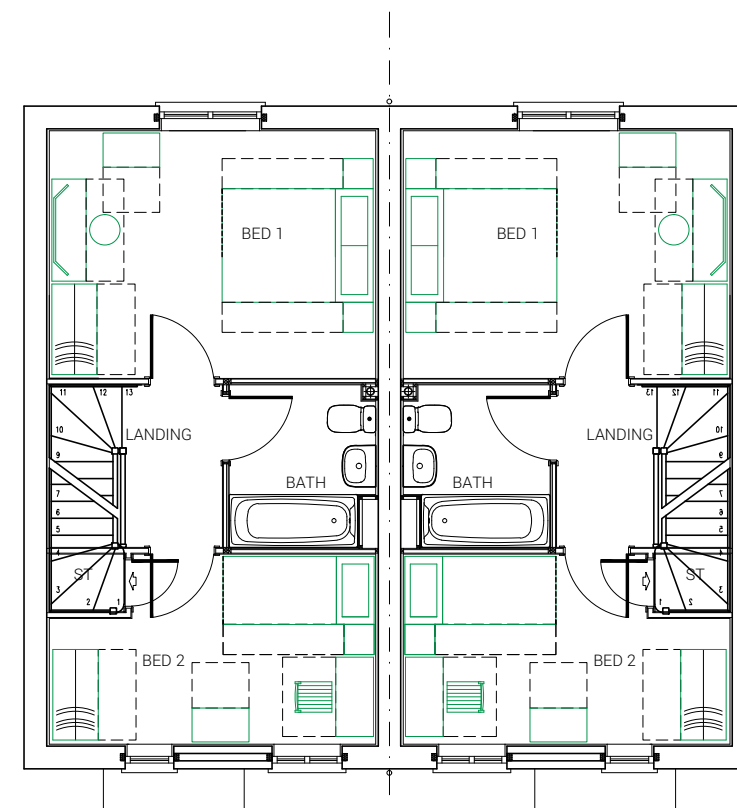

PLOT 26
FIRST FLOOR PLAN


PLOT 27

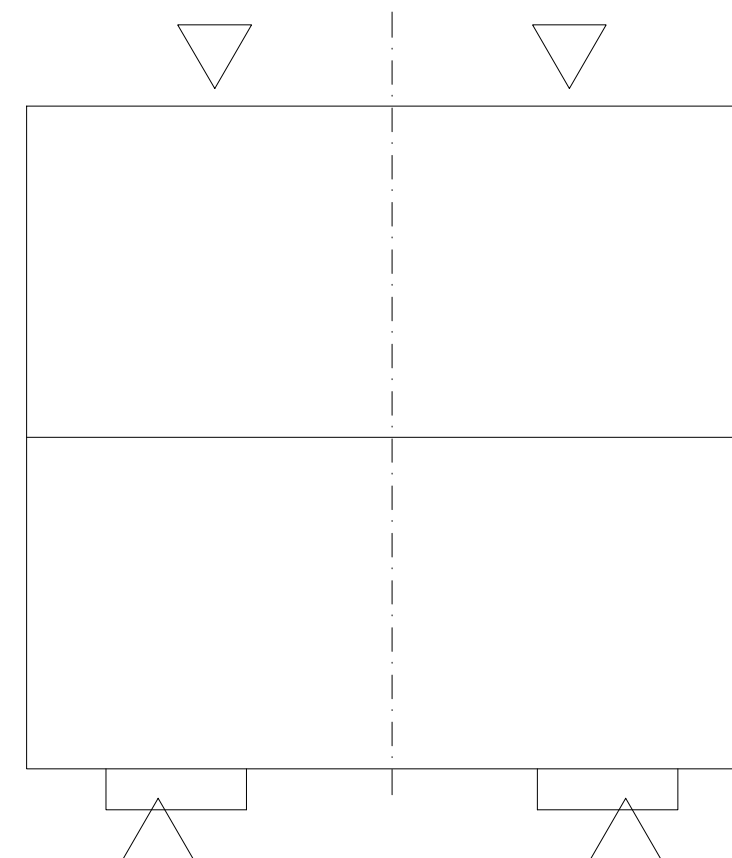

PLOT 26
ROOF PLAN

PLOT 27

Plots 26 & 27
2 BED HOUSE - NA20.
70.10 sq.m. / 754 sq.ft.
Affordable - Rented

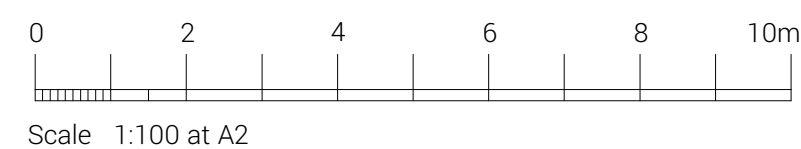

FATHOM'S REACH
HAYLING ISLAND

TAYLOR WIMPEY SOUTHERN COUNTIES

+(44) 1962 589 030
designs@sdadesigngroup.com
Ground Floor Studio, Unit 2,
East Horton Business Park,
Knowle Lane, Fair Oak,
Hampshire, SO50 7HN



DRAWING TITLE
PLOTS 26 & 27
HOUSE TYPE NA20
FLOOR PLANS &
ELEVATIONS

SCALE: 1:100 SHEET SIZE: A2 DRAWN: ML CHD: DATE: 05/10/2021

DETAIL PLANNING

19-1105-036-1ST