



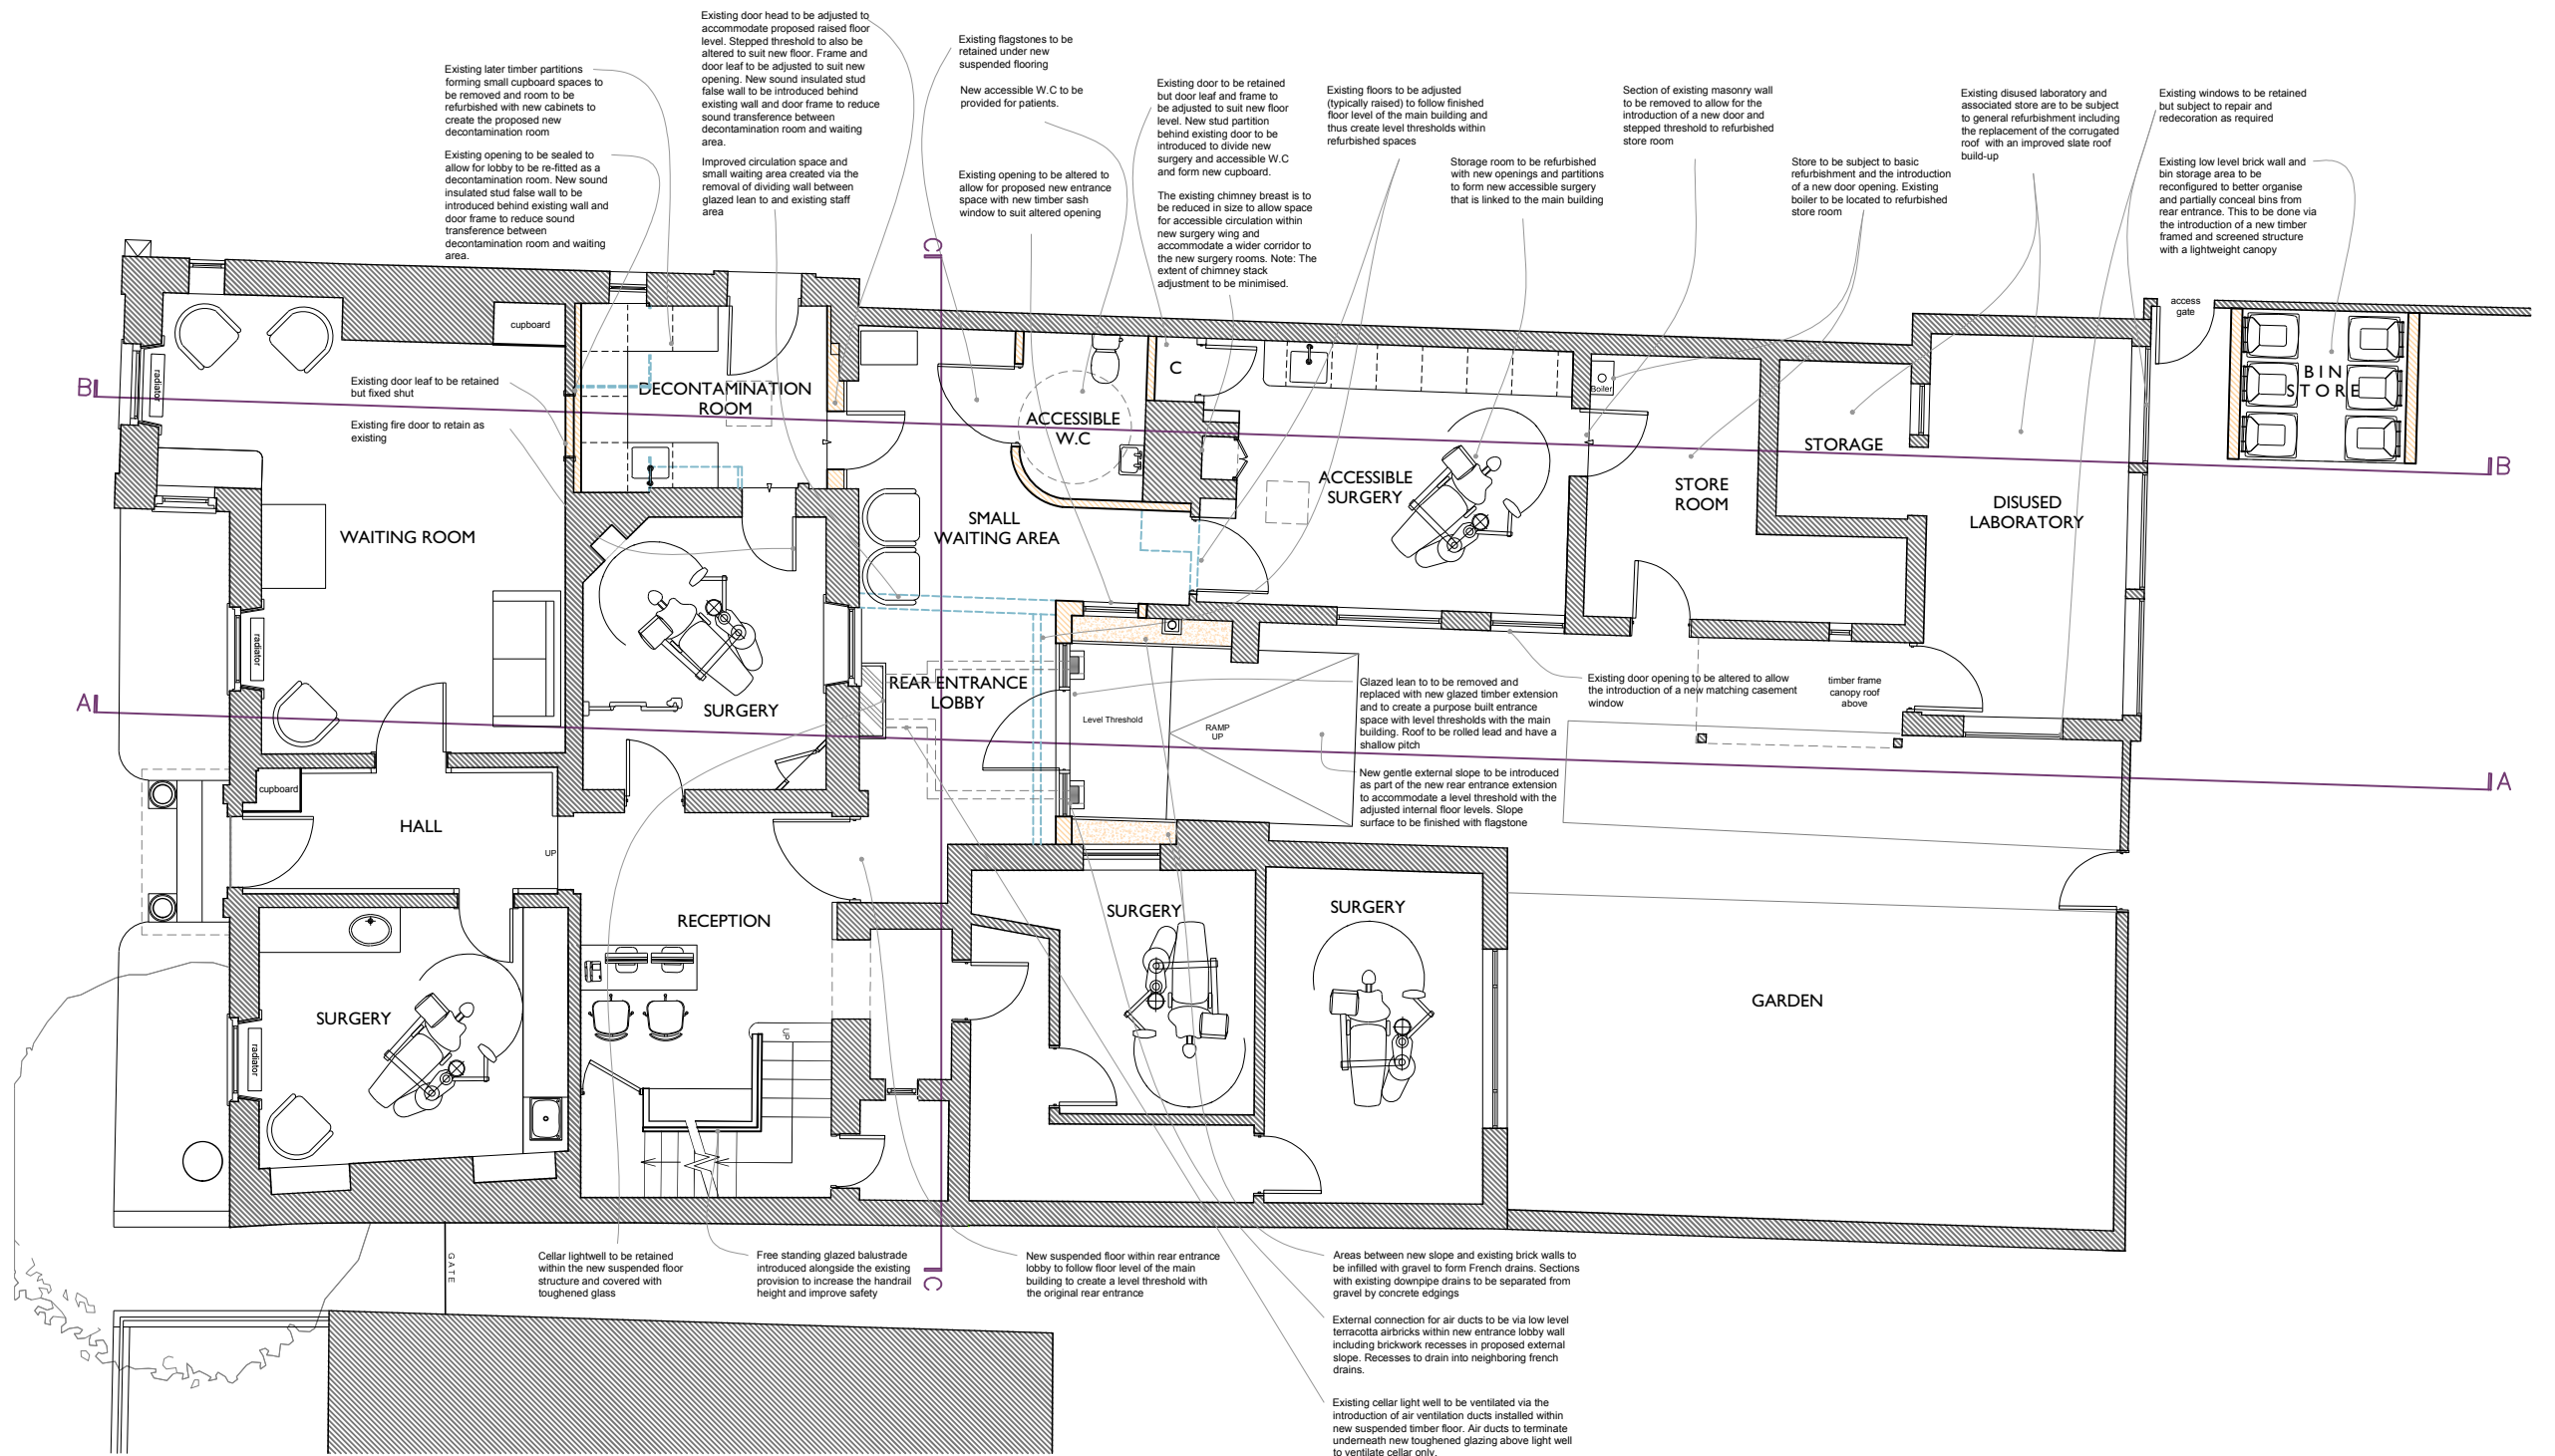

Proposed Ground Floor Plan 1:100 at A3

 

Check all dimensions on site prior to commencement of work. Do not scale from this drawing except for planning purposes. This drawing is the © copyright of Jane Jones-Warner Associates This drawing has been produced for Abbas Visanji for the project Magnolia House and is submitted as part of the LBC and Planning Submission and is not intended for use by any other person or for any other purpose.	Revisions			Project: Magnolia House, Havant		
	Rev	Description	Date	Drawn	Drawing Title: As Proposed Ground Floor Plan	
	A	Revised layout for proposed new accessible surgery, waiting room and associated w.c			Scale: 1:100 @ A3	Issue Date: 07/10/2021
	B	Revised annotations and layout following informal historic building advice				
	C	Revised annotations and layout following client feedback	29/10/21	AH	Drawing No: 692/PL001	Revision: D
	D	Introduction of proposed air vent provision into cellar	09/11/21	AH		
JANE JONES-WARNER ASSOCIATES Unit 78 Chichester Enterprise Centre Terminus Road Chichester West Sussex PO19 8TX RIBA Chartered Practice T : 01243 767151 E : mail@janejoneswarner.com W : www.janejoneswarner.com						