



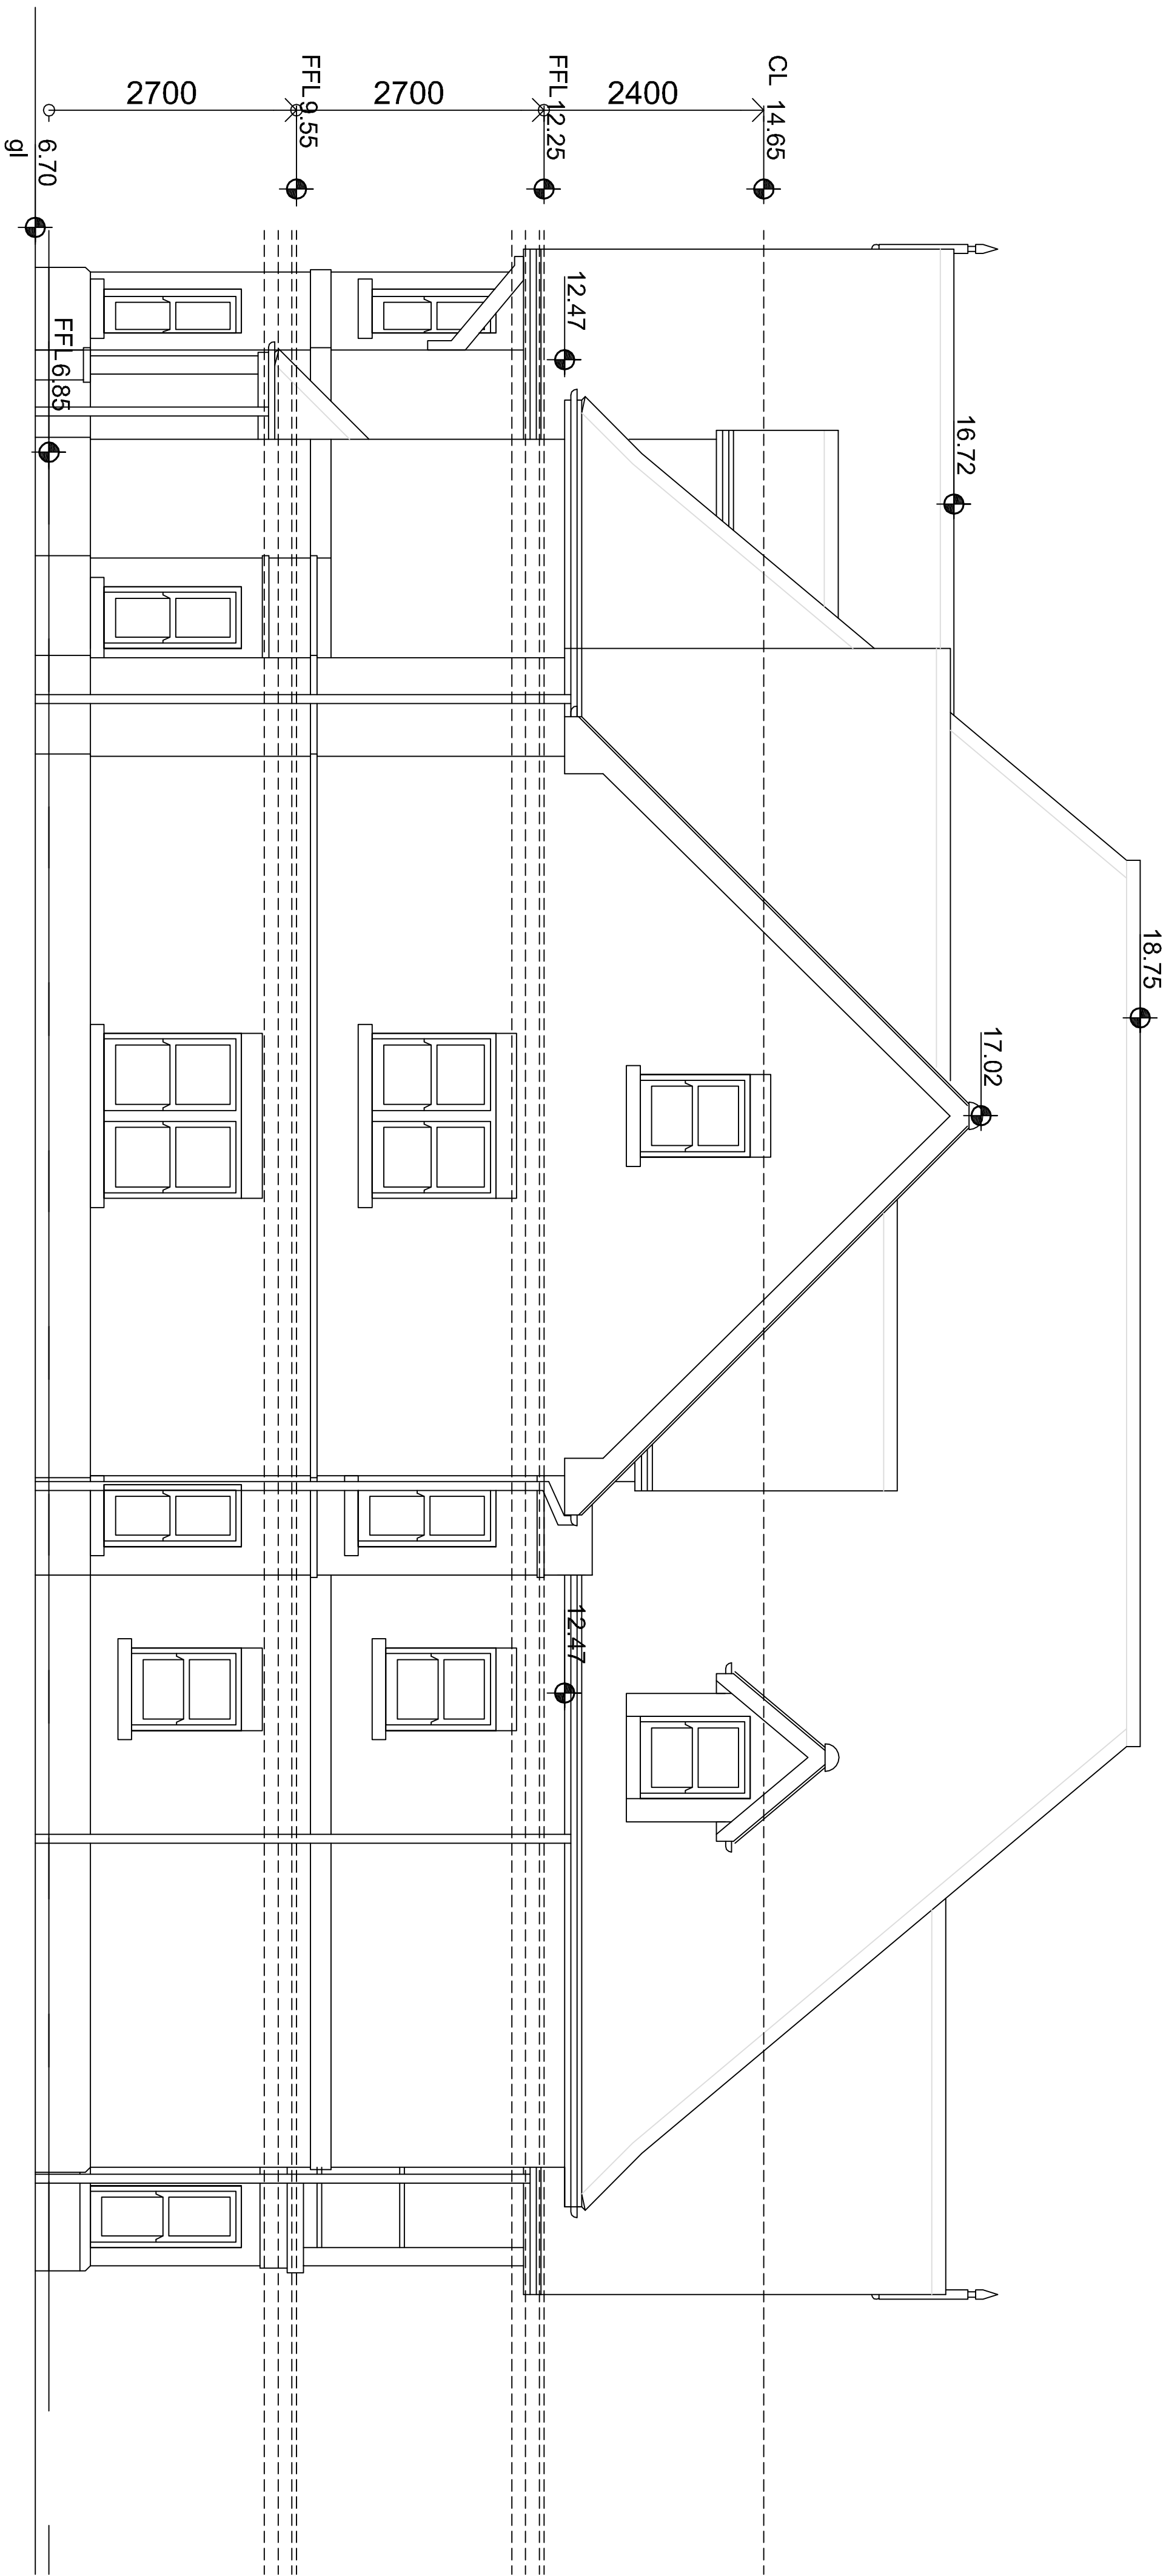

South Elevation

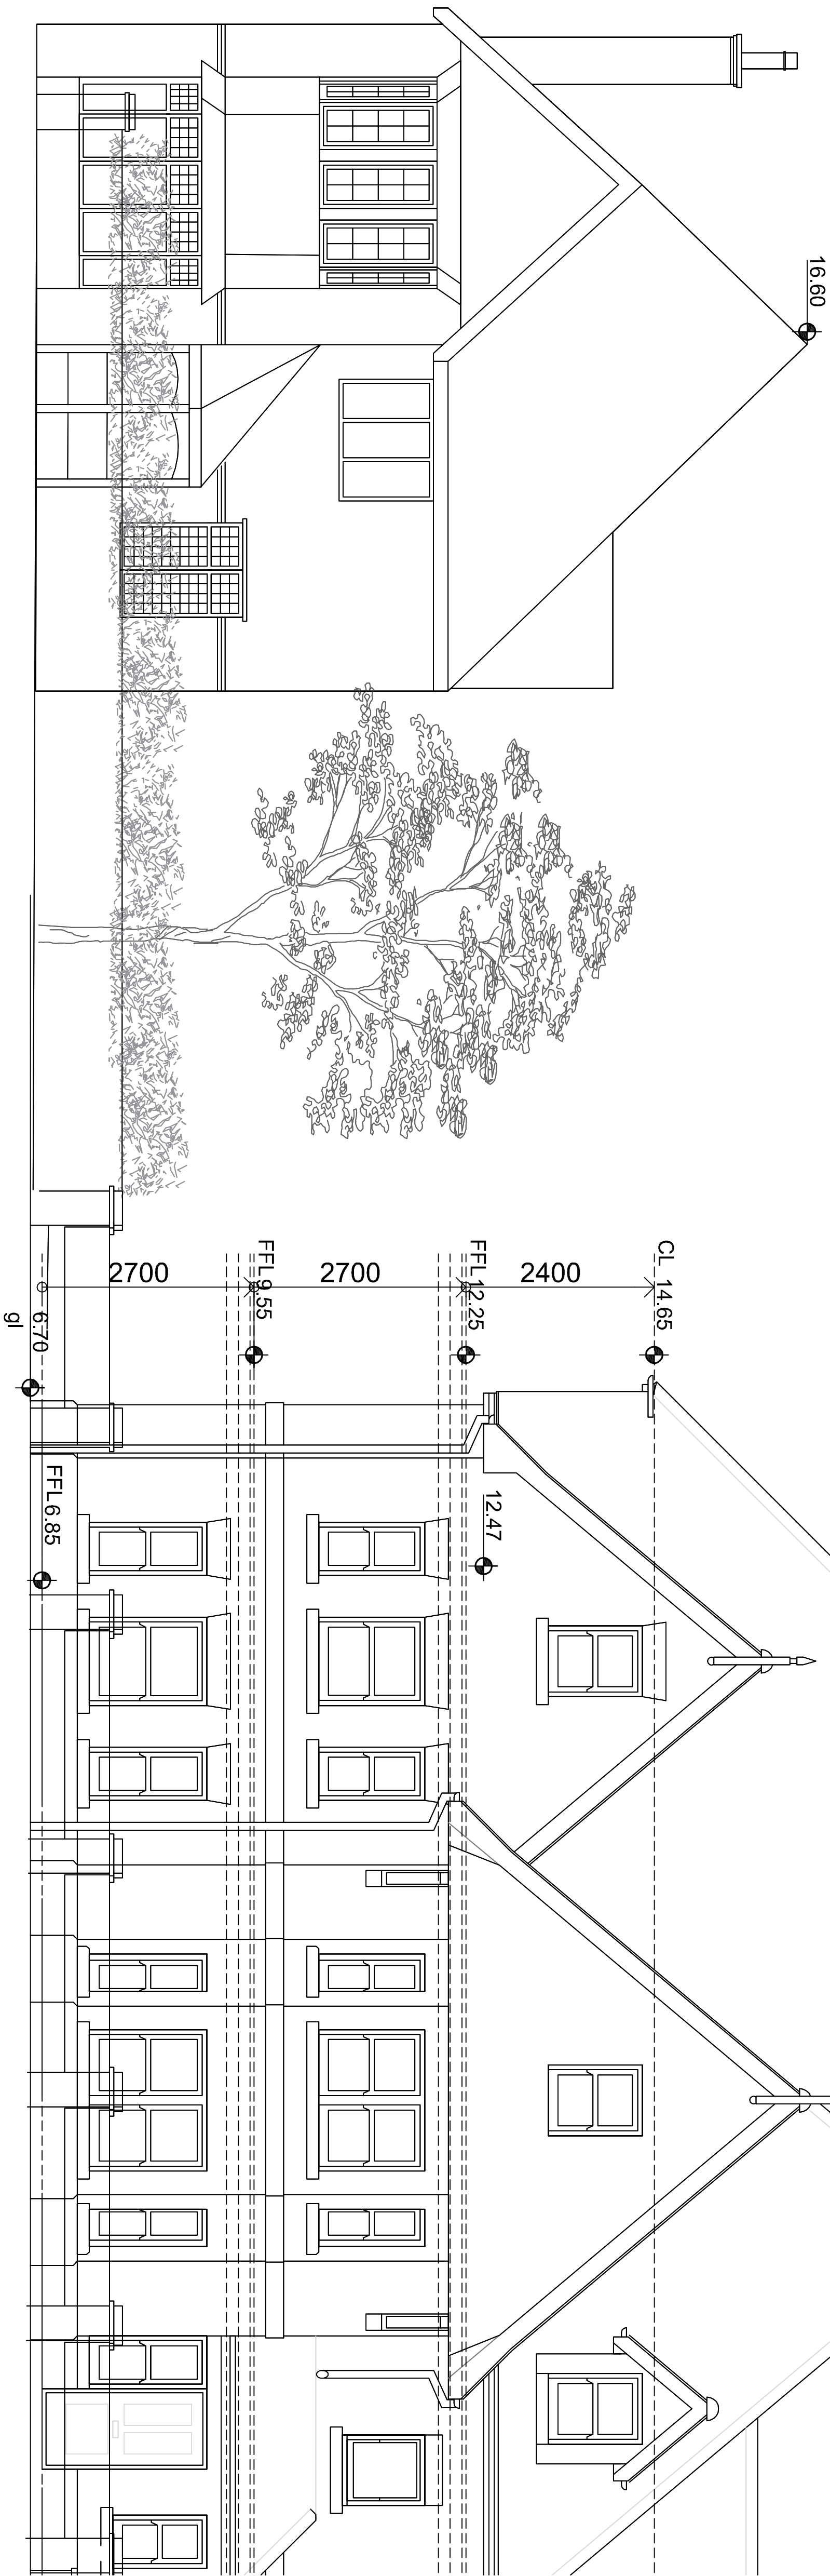

West Elevation

Revision	Description	Date	Drawn

Project:
15
Langstone Road
Havant
Hampshire

Drawing Title:
Proposed Site Levels

Chris Flint Associates Ltd
CHARTERED SURVEYORS - PROJECT MANAGERS
DEVELOPMENT CONSULTANTS

Drawn By	Date	SHEET SIZE	Approved By	Date
CF	01/07/21	A1		

Drawn By	Scale	Revision	Date
CFA	FULL	C3	1-100/50

PLANNING

2 Emerald Close Waterlooville, Hants PO7 8NZ
Tel: 023 92 432484 Fax: 023 92 358554
Email: info@flintassociates.co.uk