


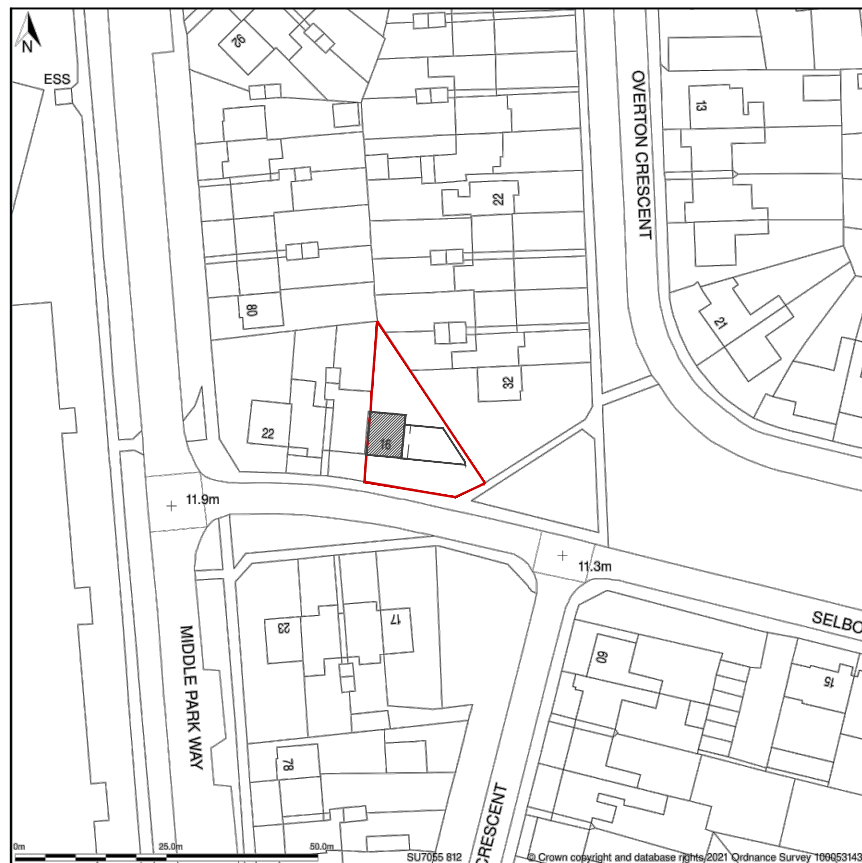


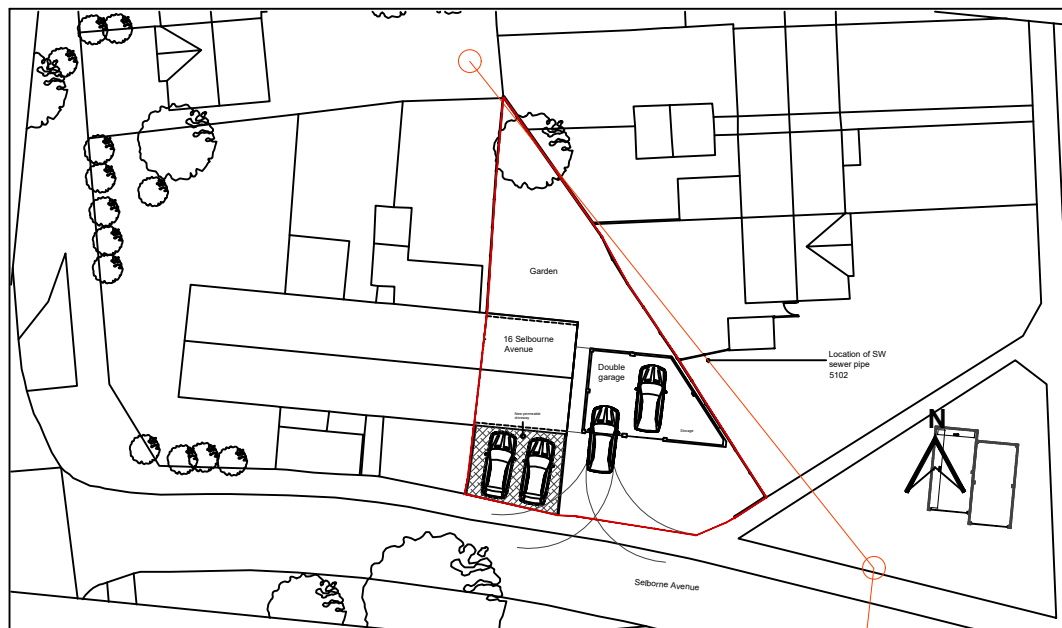

LOCATION plan
Scale 1:1250

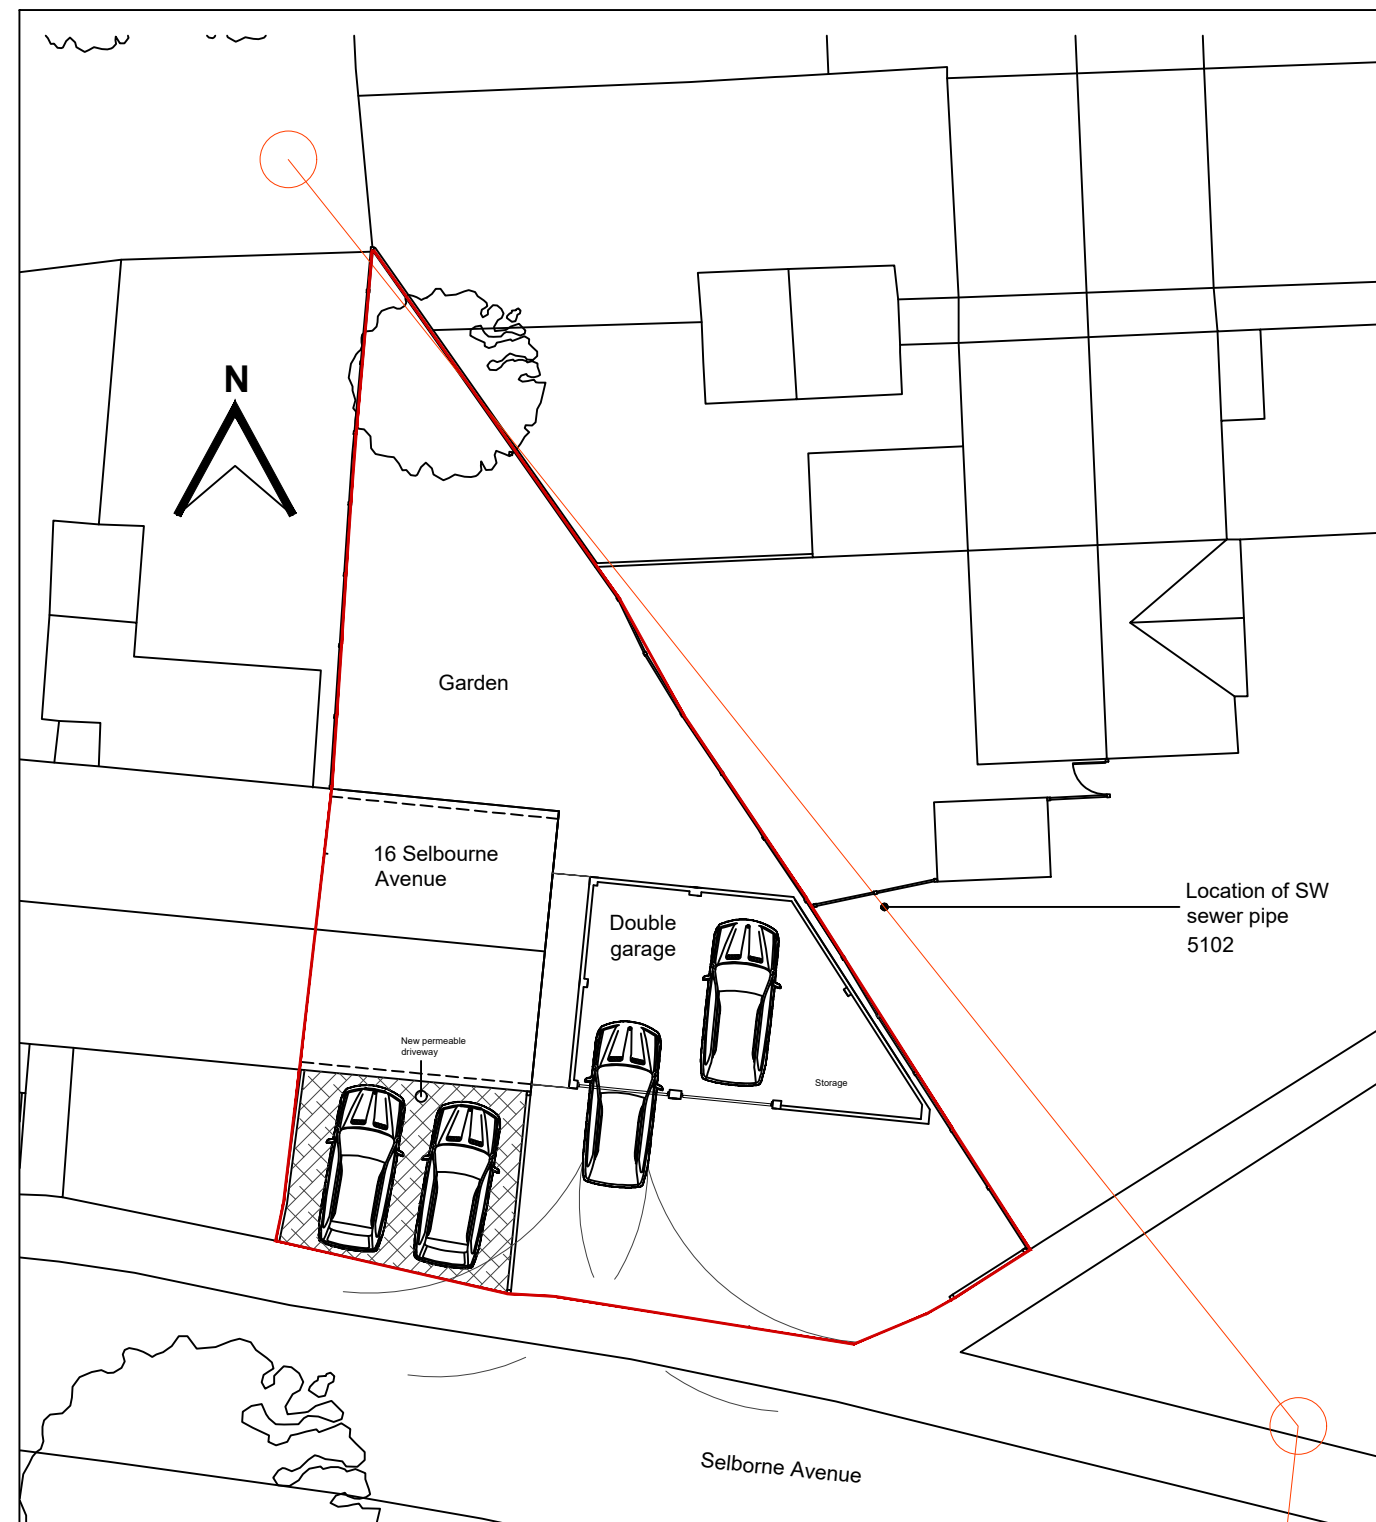

BLOCK plan
Scale 1:500

 

SITE plan
Scale 1:200



BESPOKE architects

Tel: 01243 373245

Mobile: 07970439156

Project:
16 Selborne Avenue, Havant
Lawful development Certificate

Drawing:
Garages
Location and site plan

21.208

Drawing: **P01**