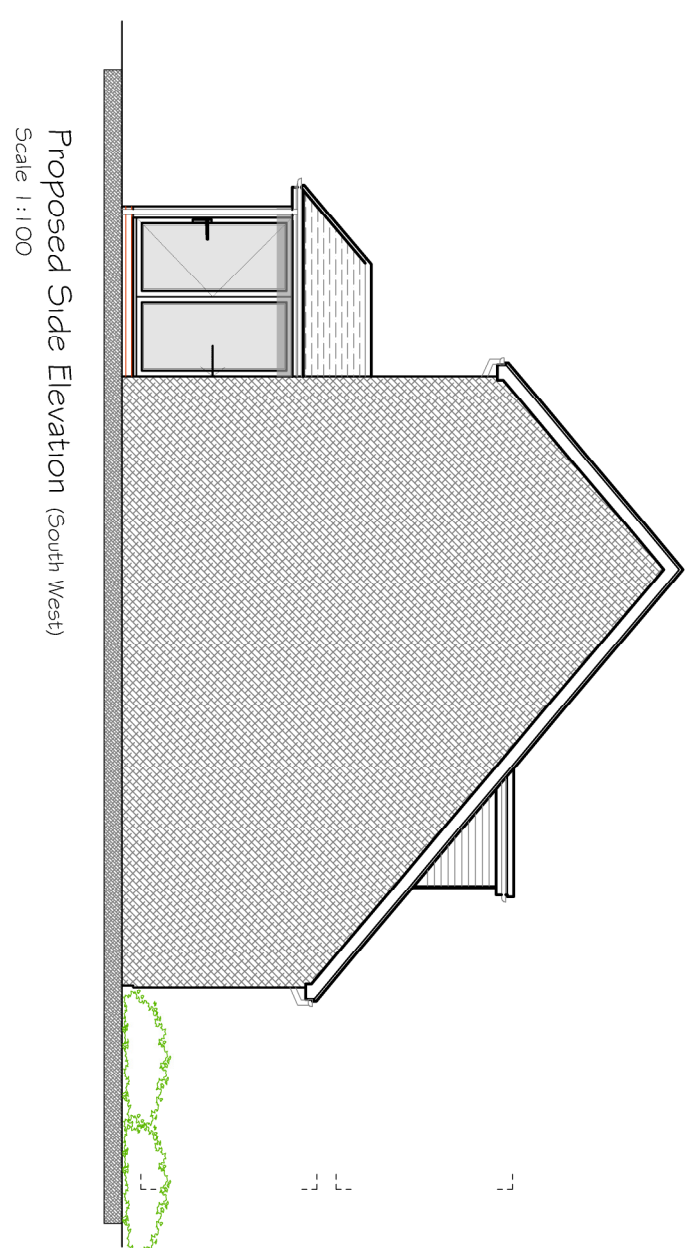
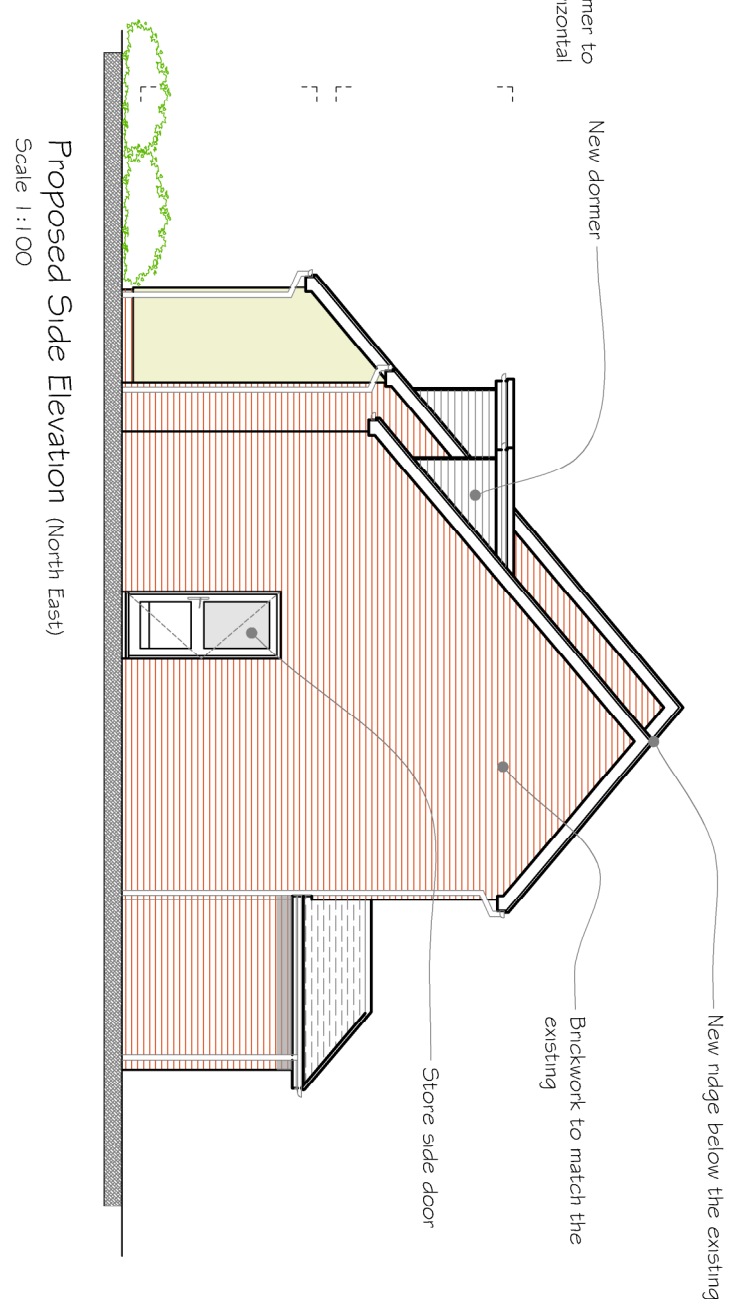
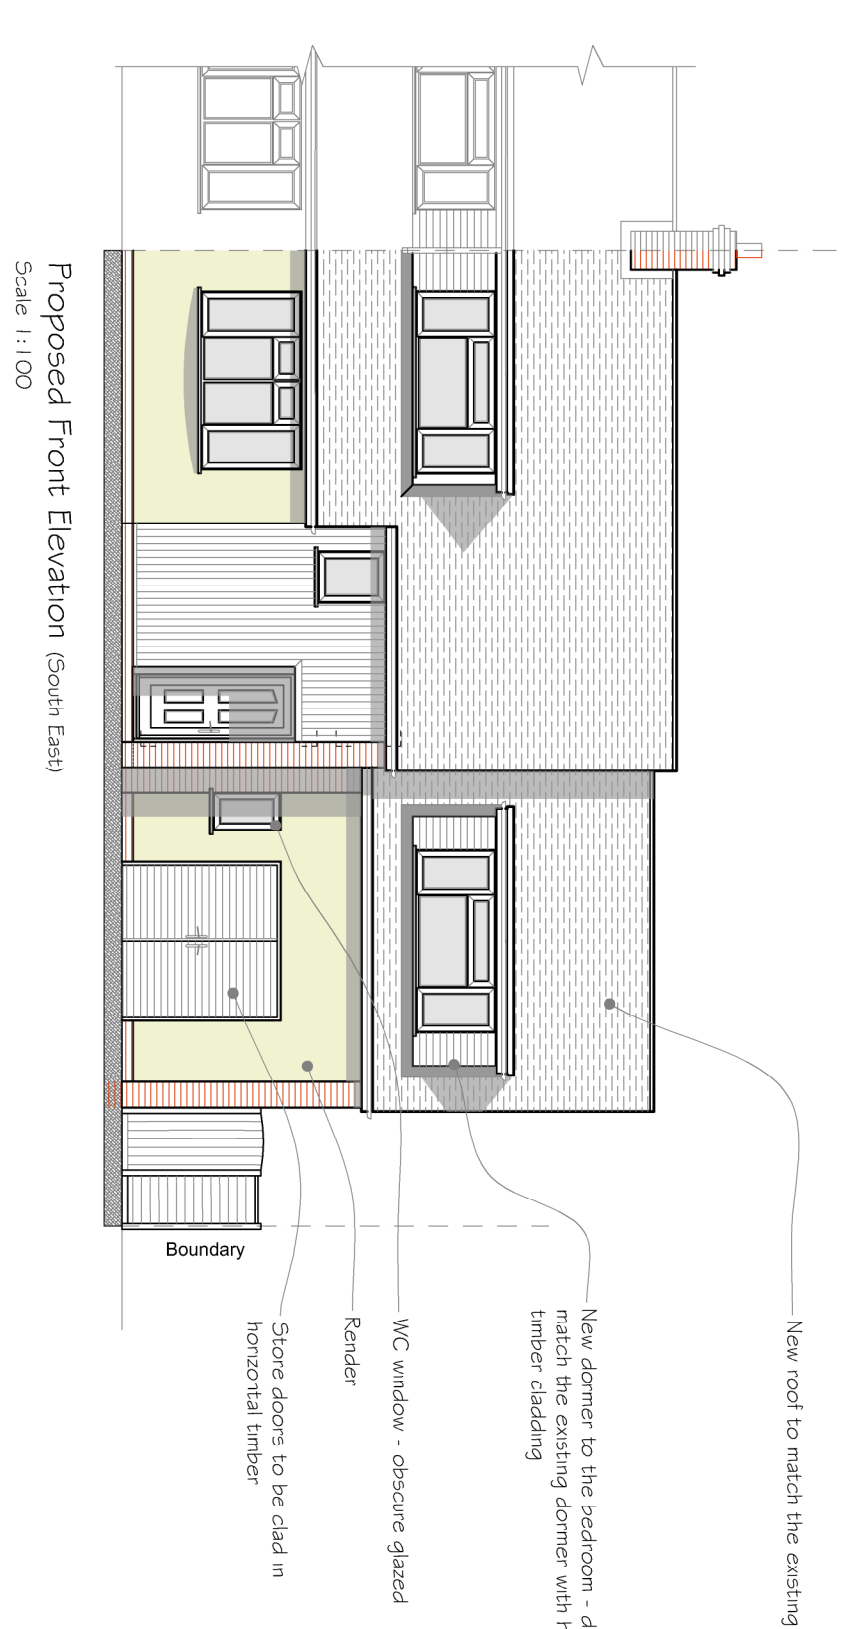
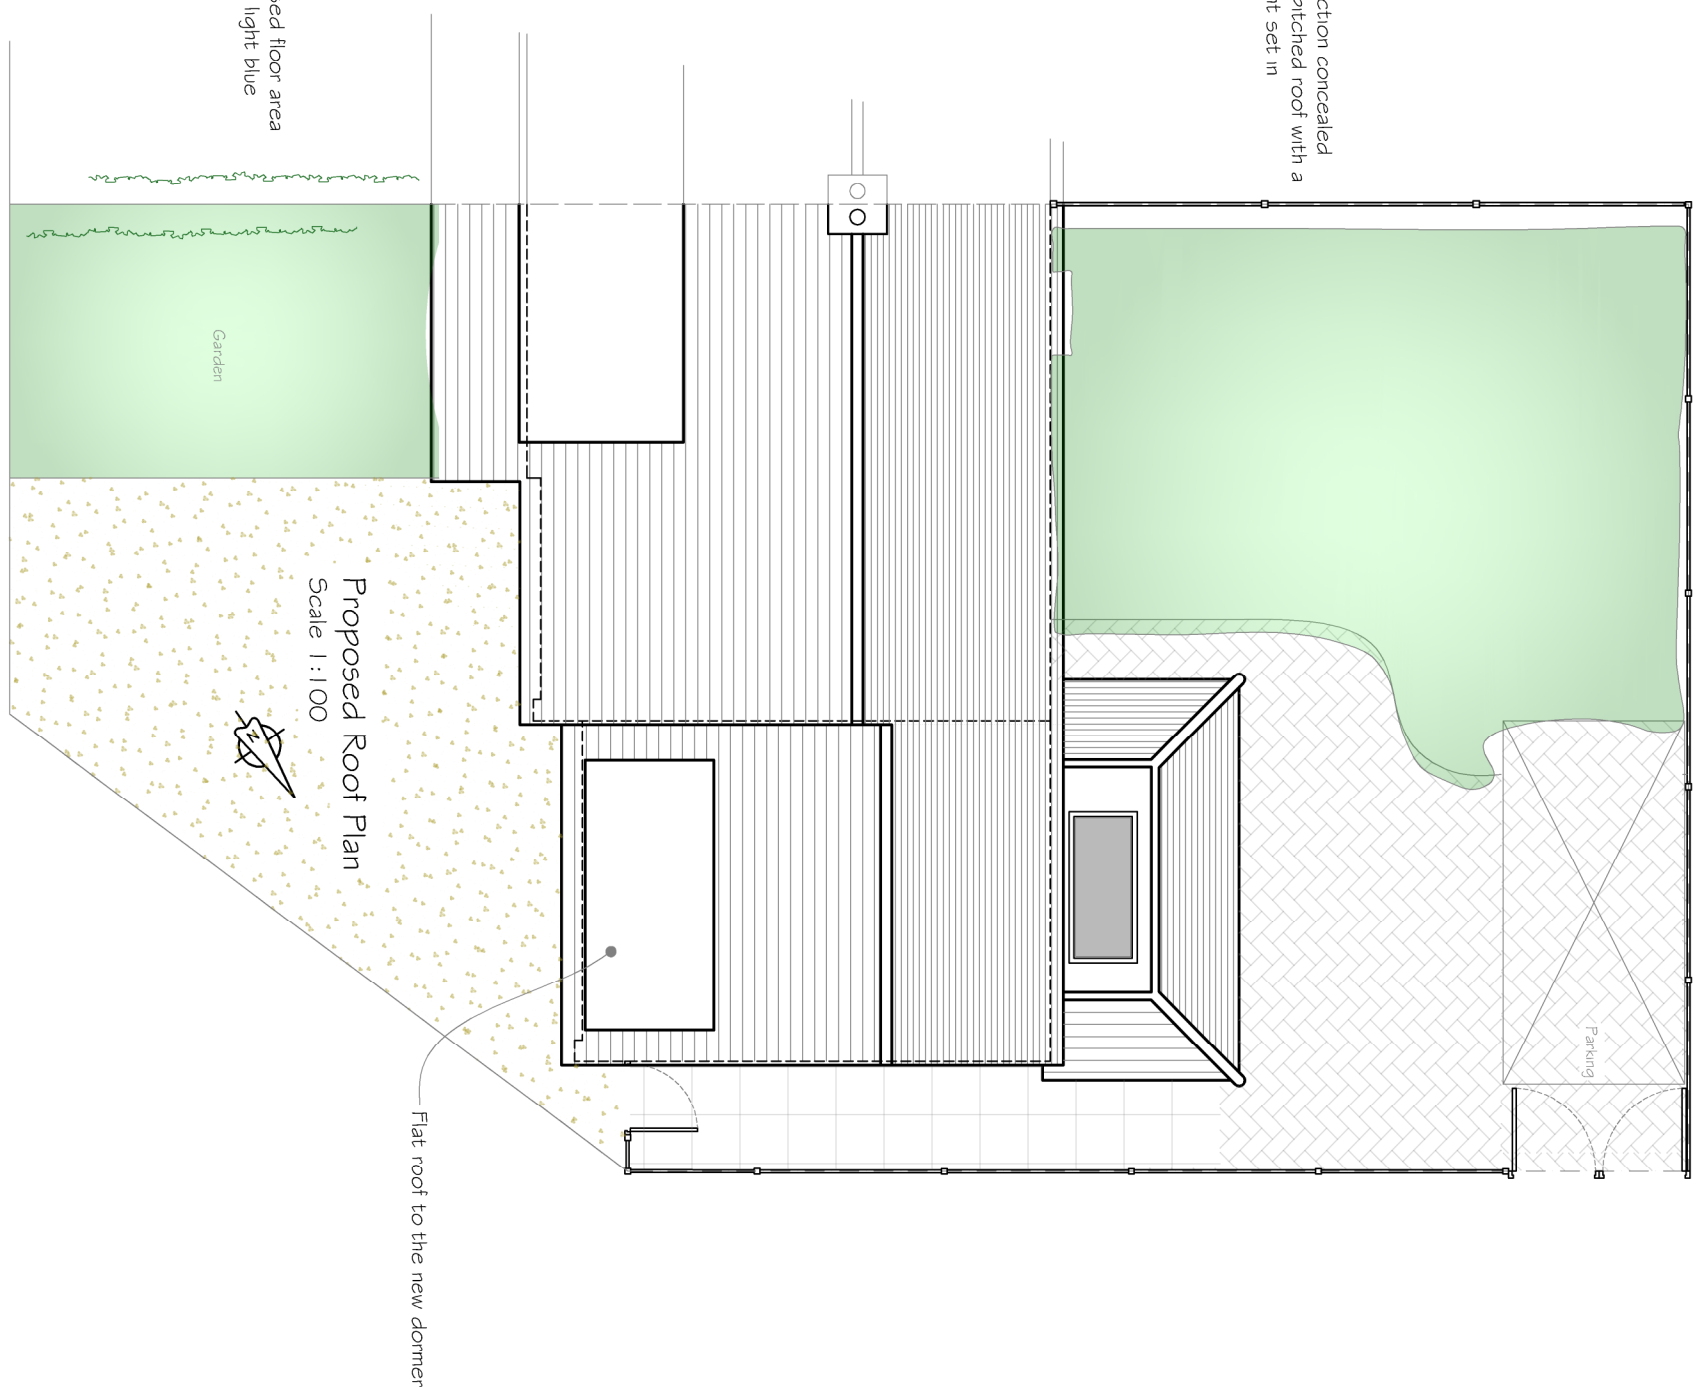
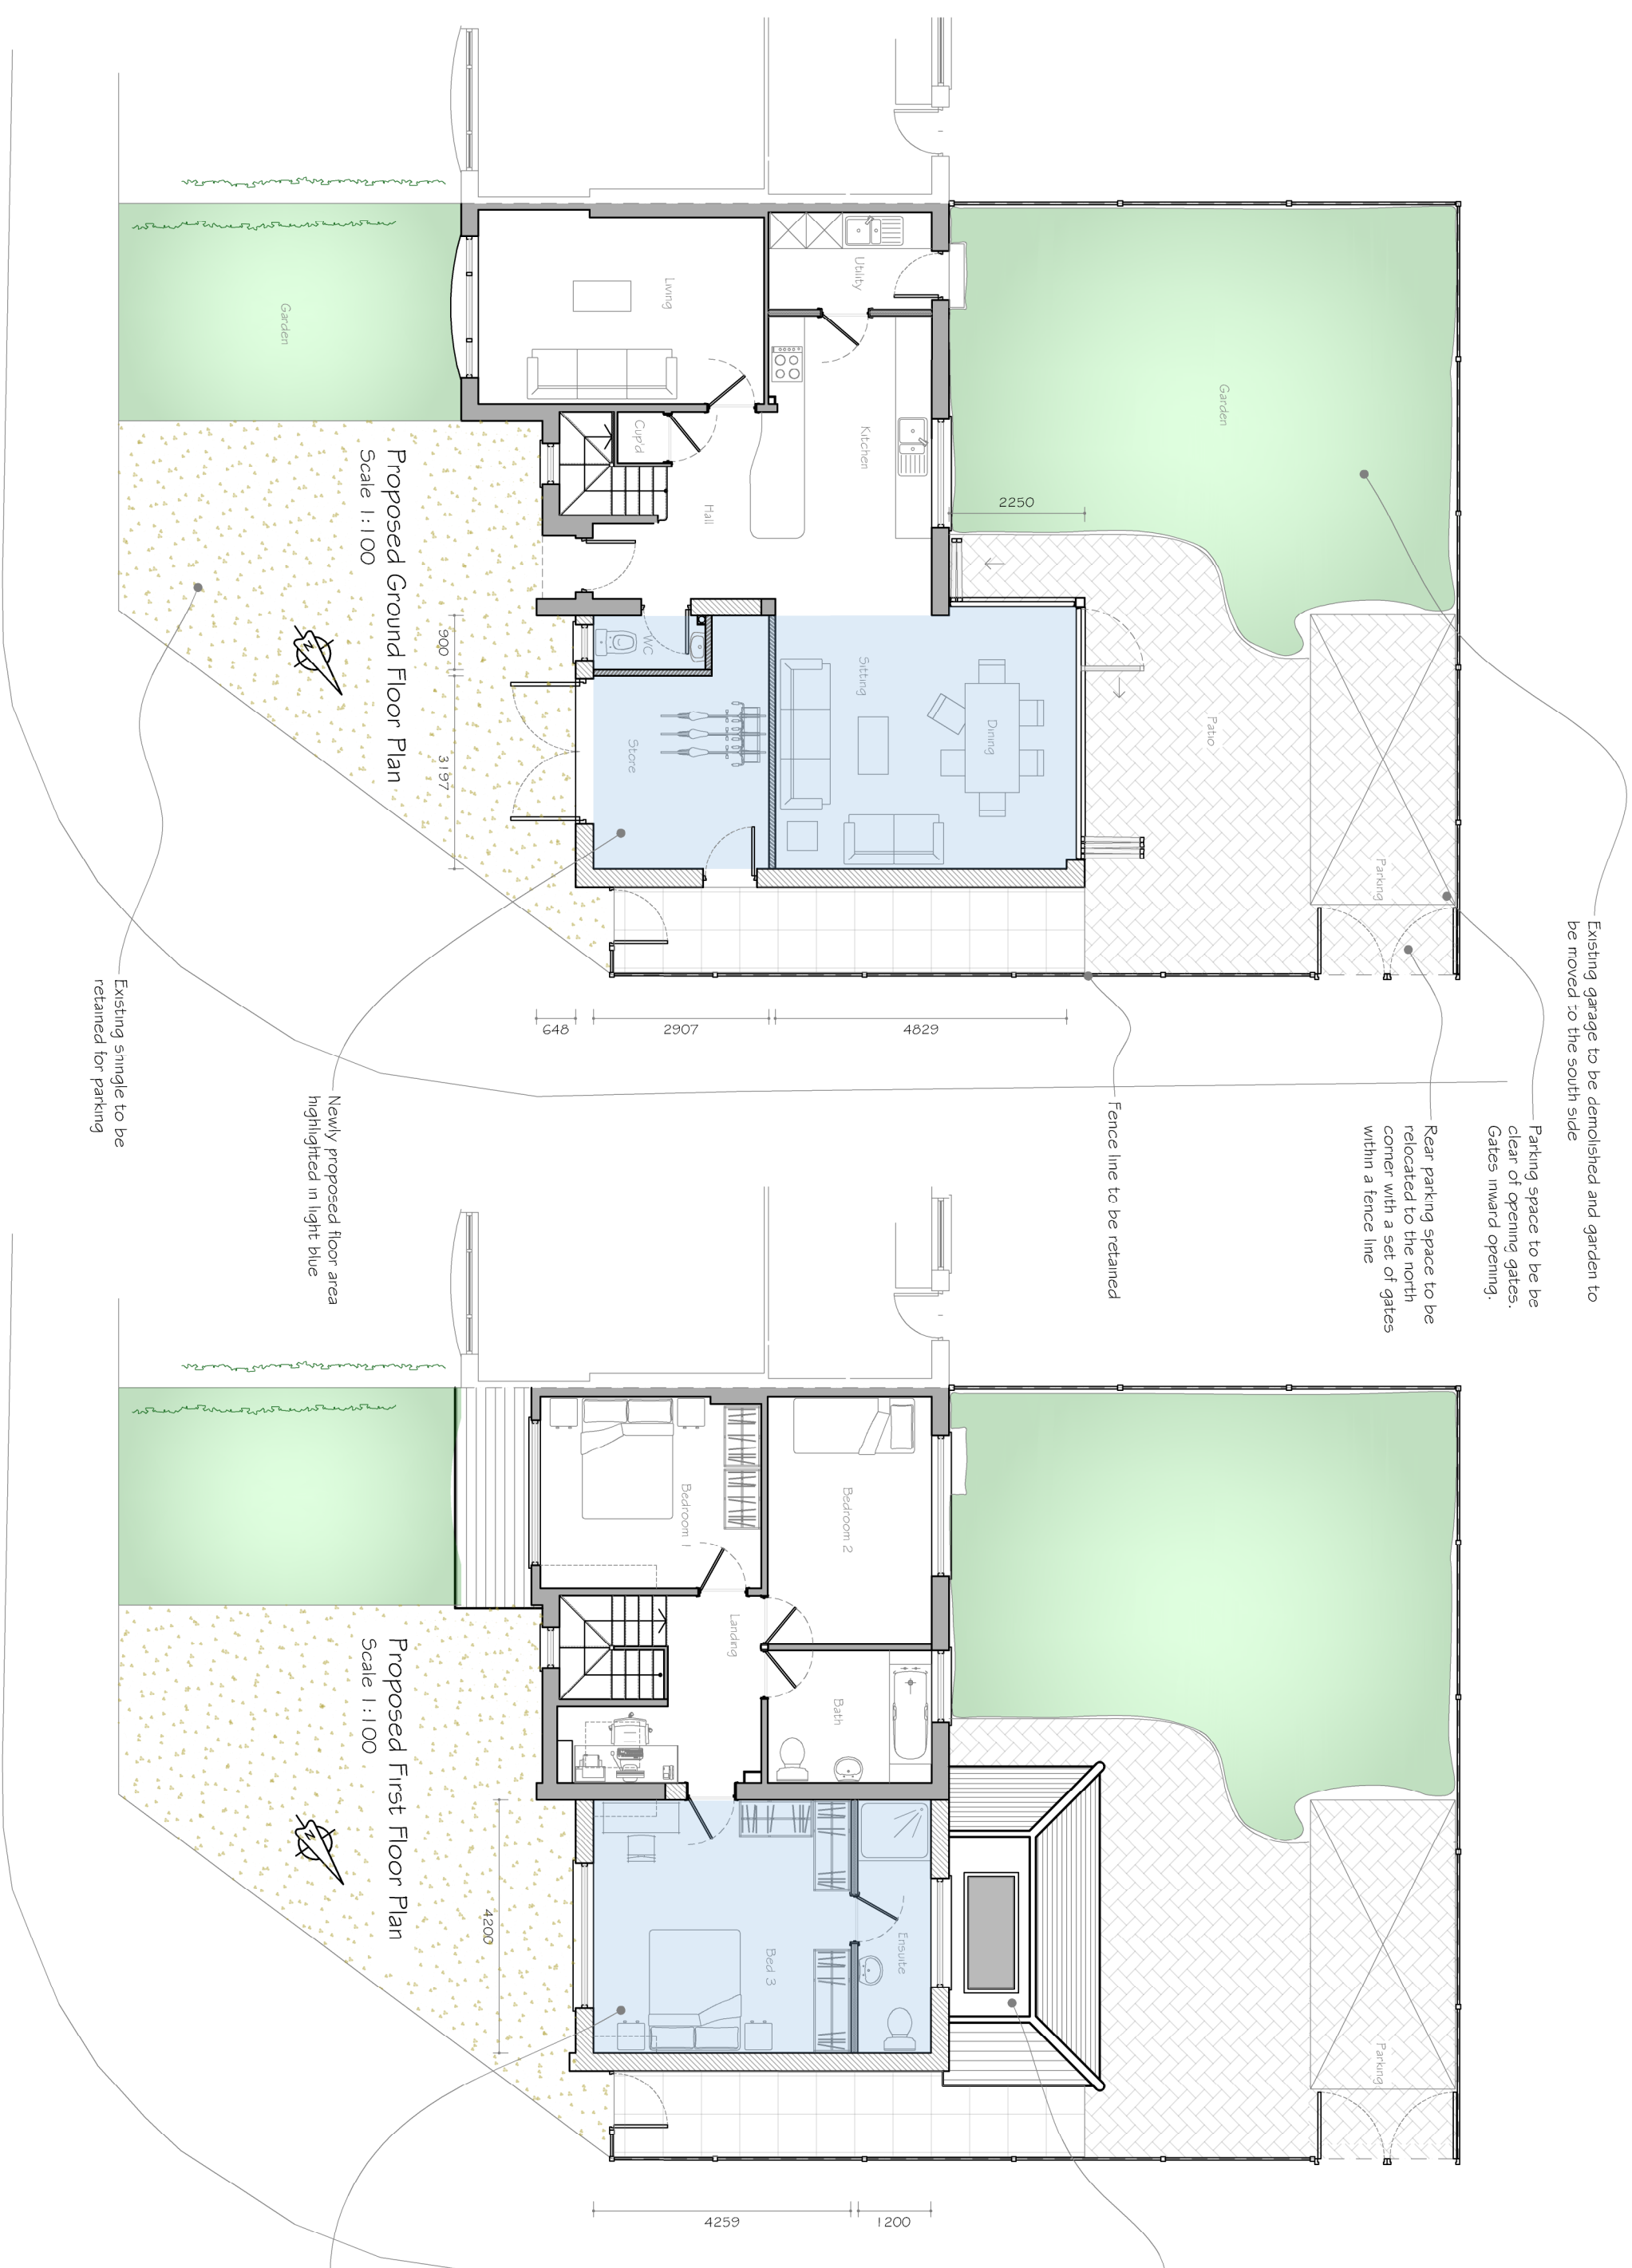
 


			CLIENT	PROJECT	TITLE	DRAWING NO.
			Mr & Mrs Richardson	Alterations to 6 Roundway Waterlooville Hampshire PO7 7QA	Proposed Floor Plans, Elevations and Block Plan	 Ground 1st 2nd Southam Road Horsham, Hampshire PO8 9ET Tel: 02392 006 406 Mob: 07930 918 833 Email: info@b2arch.co.uk Web: www.b2arch.co.uk
A	Parking space and plates amended	20.09.21	MD			
	Rev Description	Date	M/D			
	REVISIONS					
PLANNING						
Drawn Limited: © Drawn Ltd. Registered 2021.			Scale: 1:100,200,1250@A1 Date: JUNE2021 Drawn by: MD			