
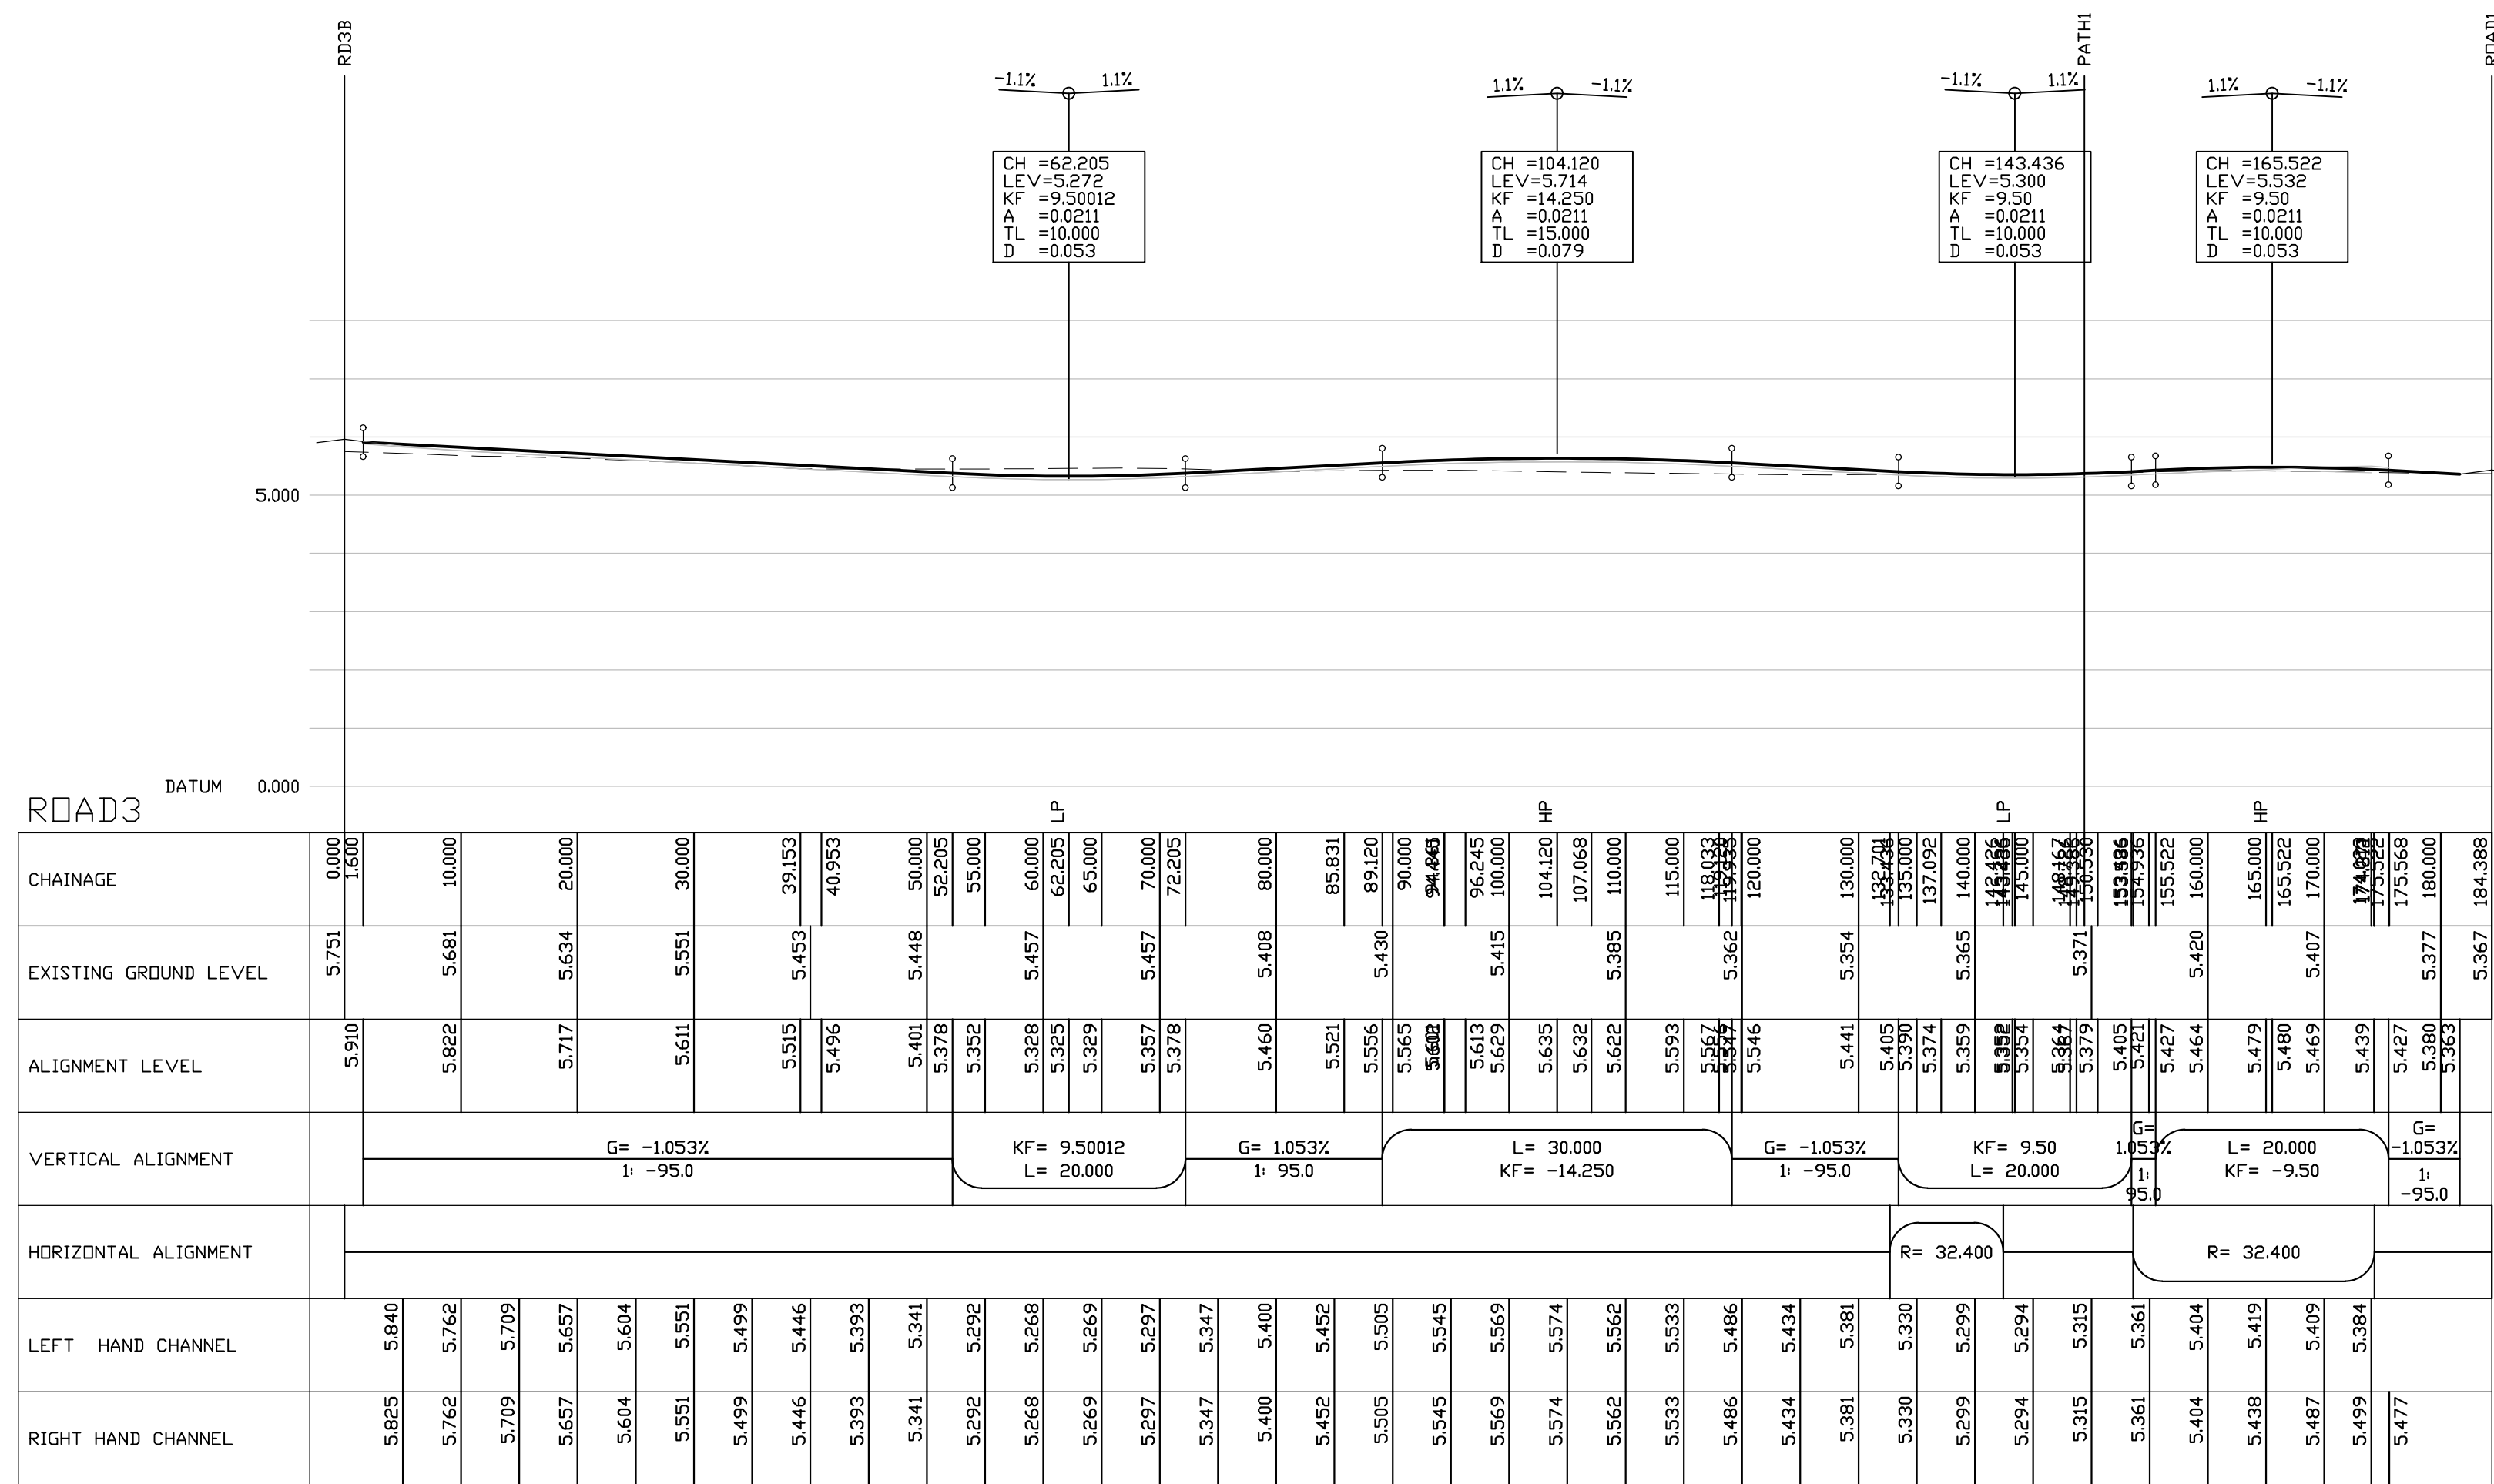
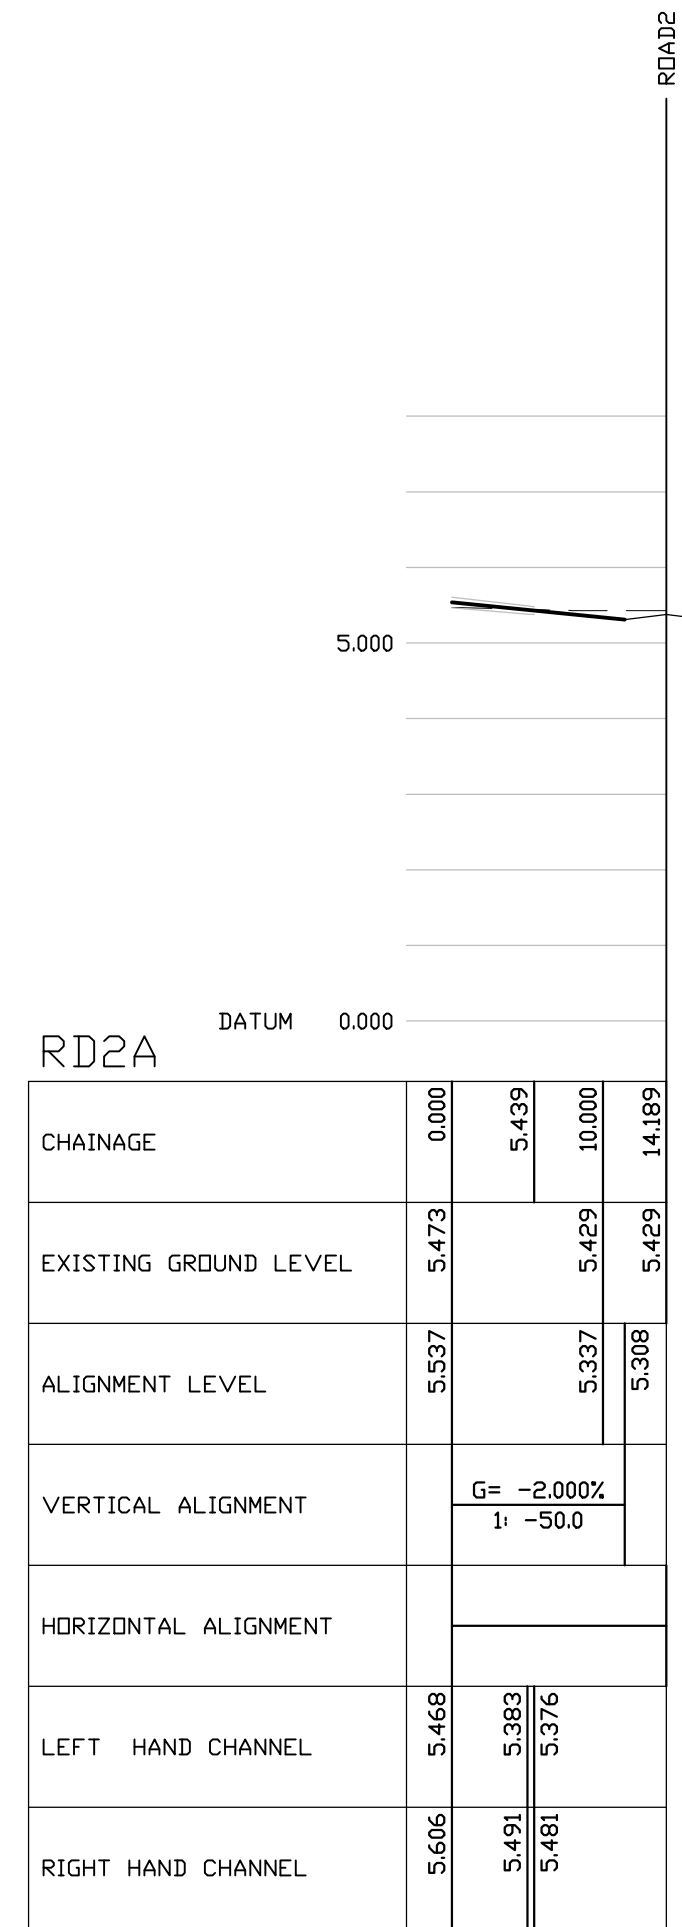
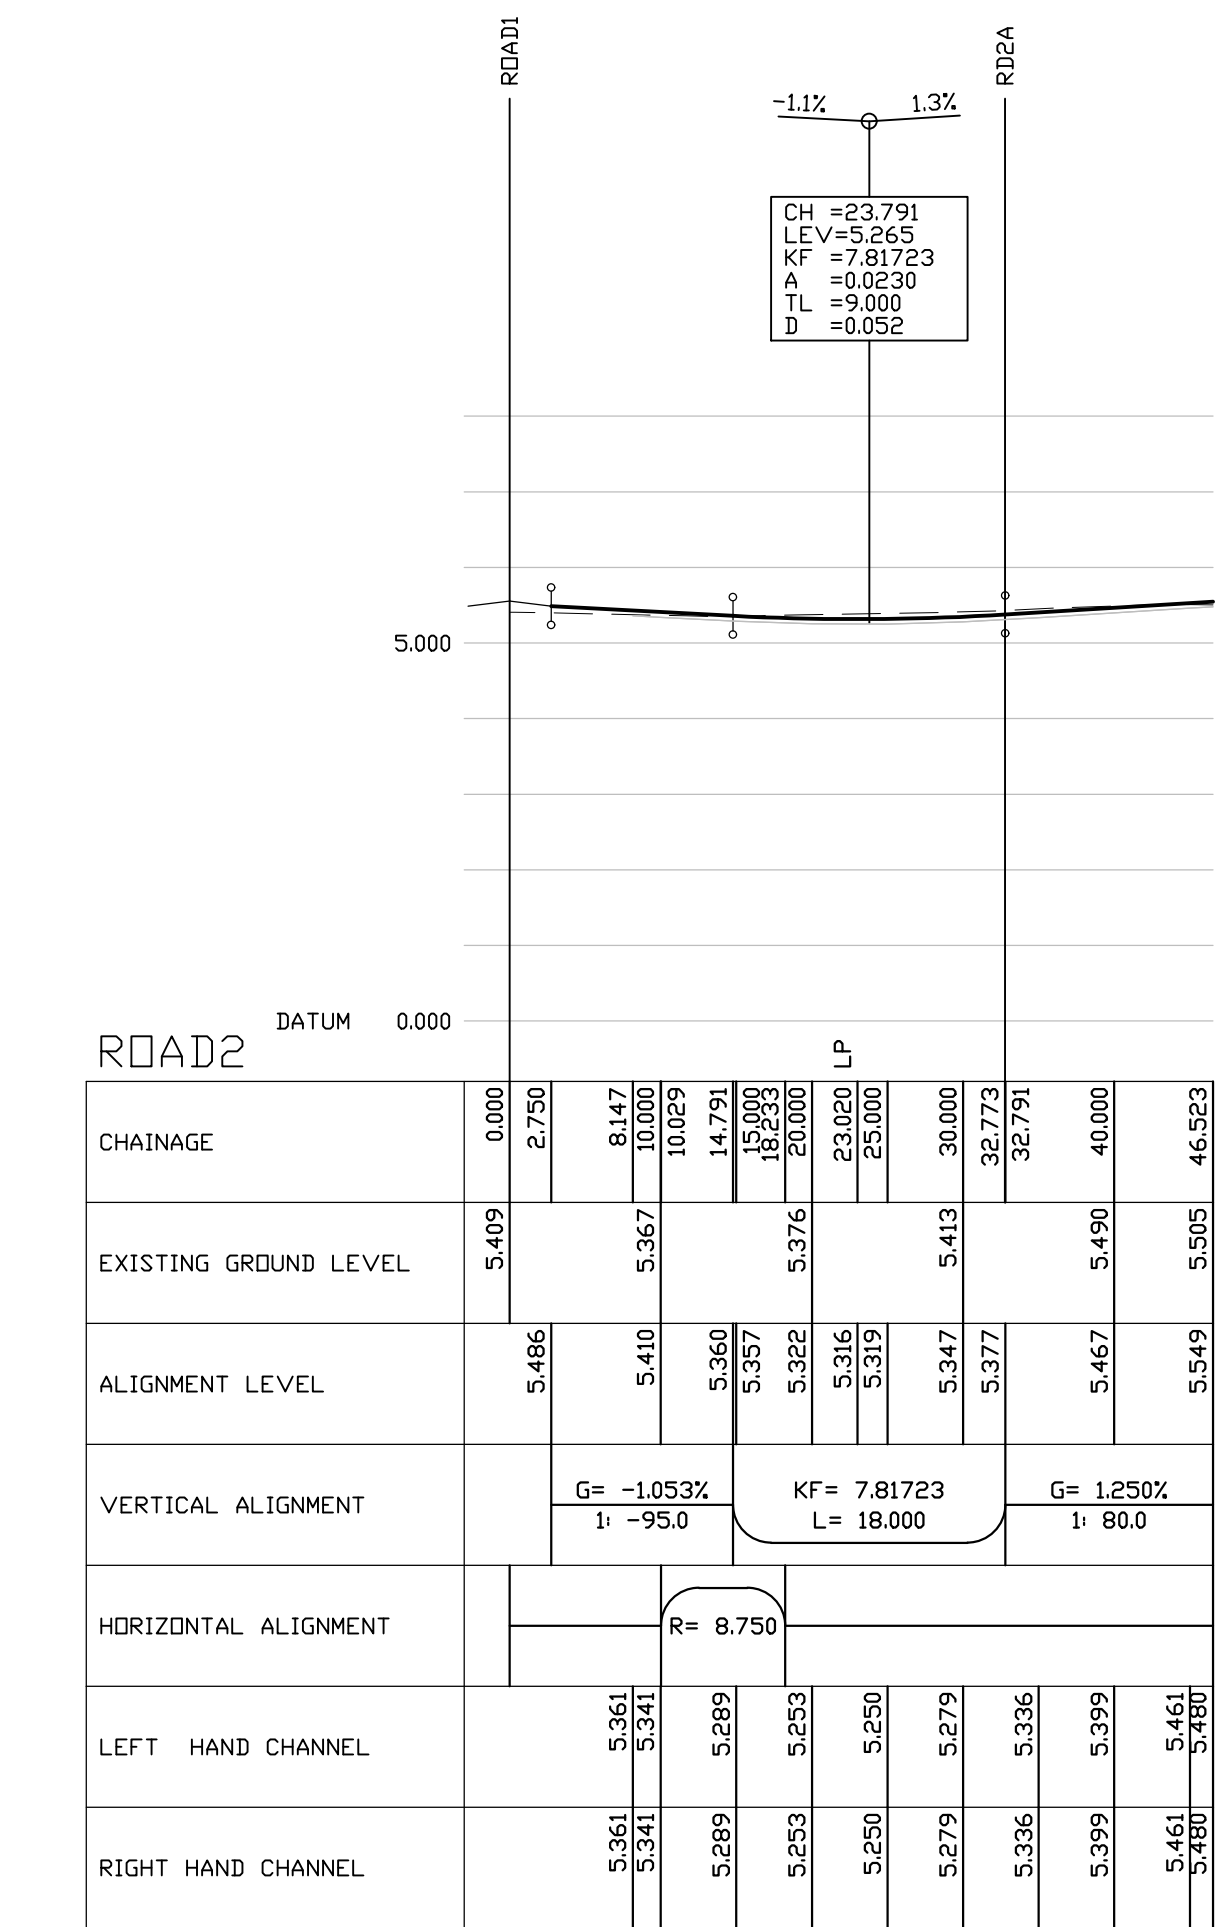
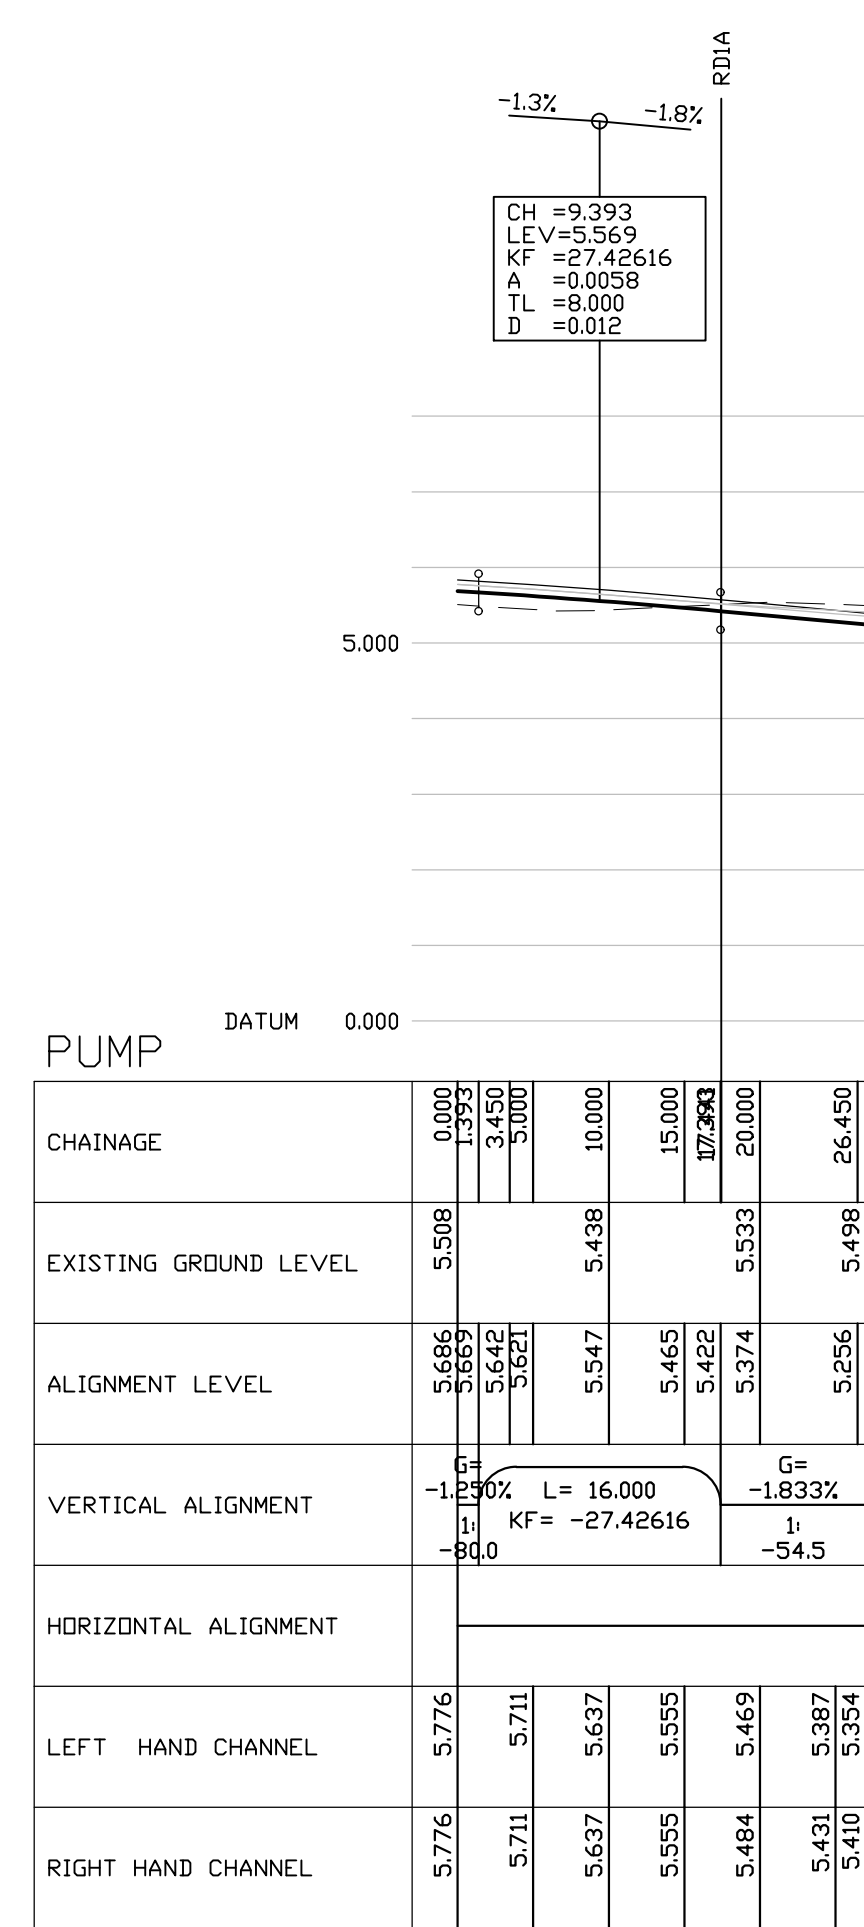
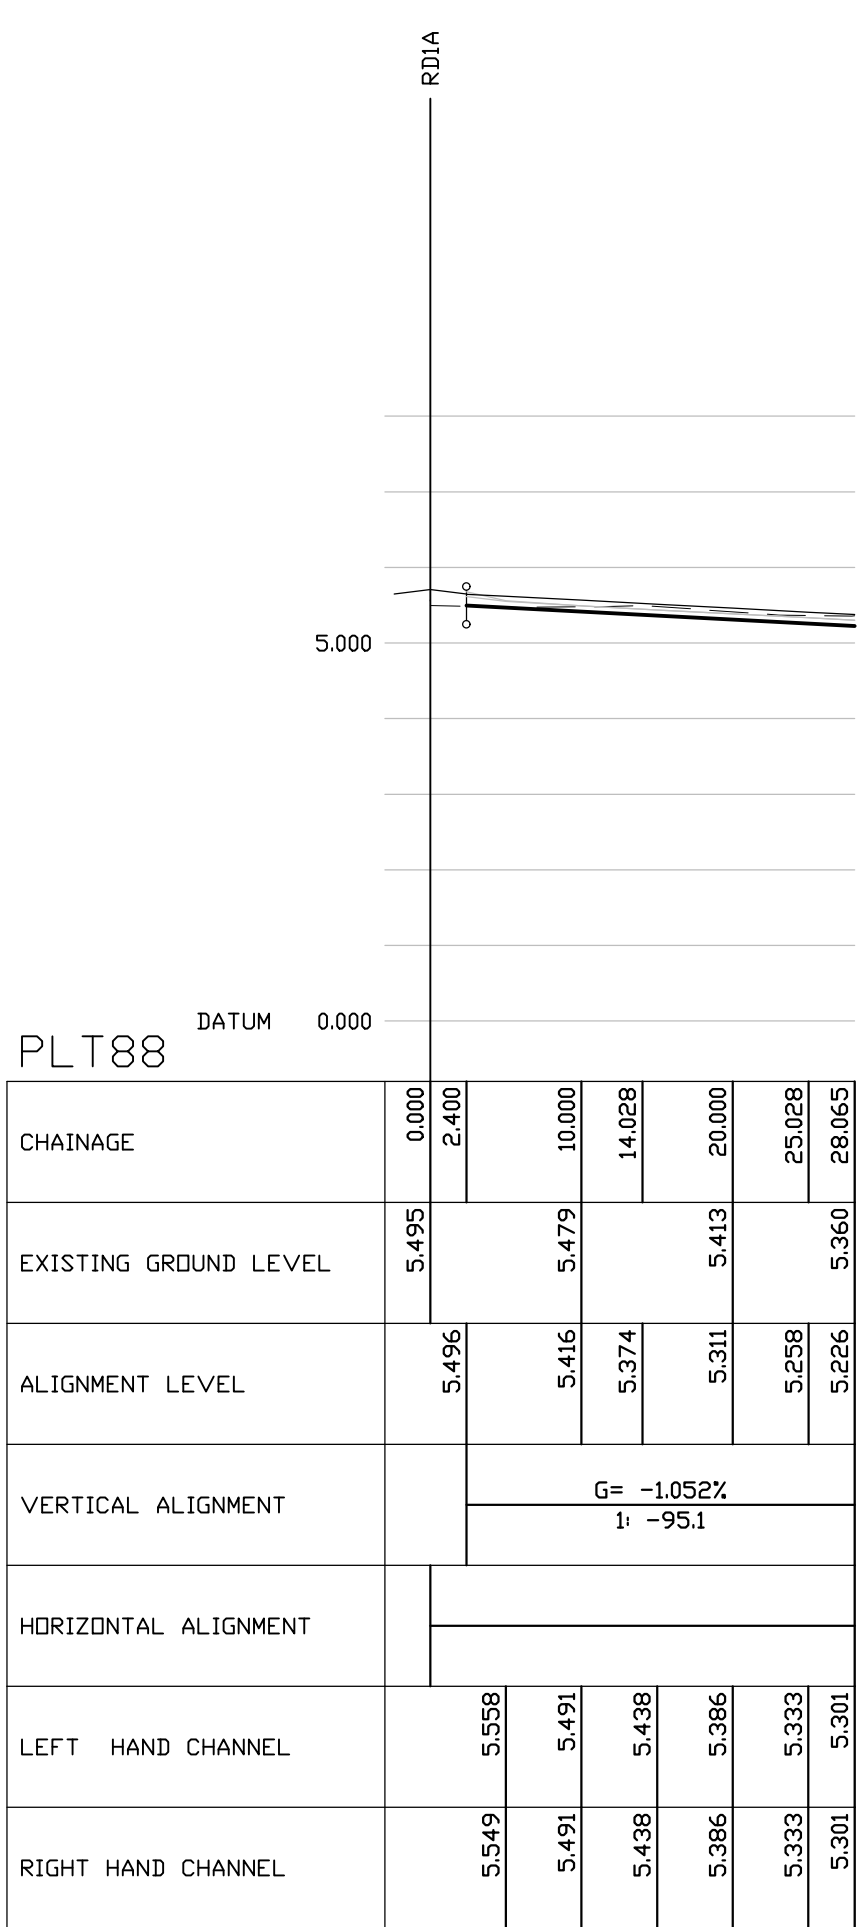
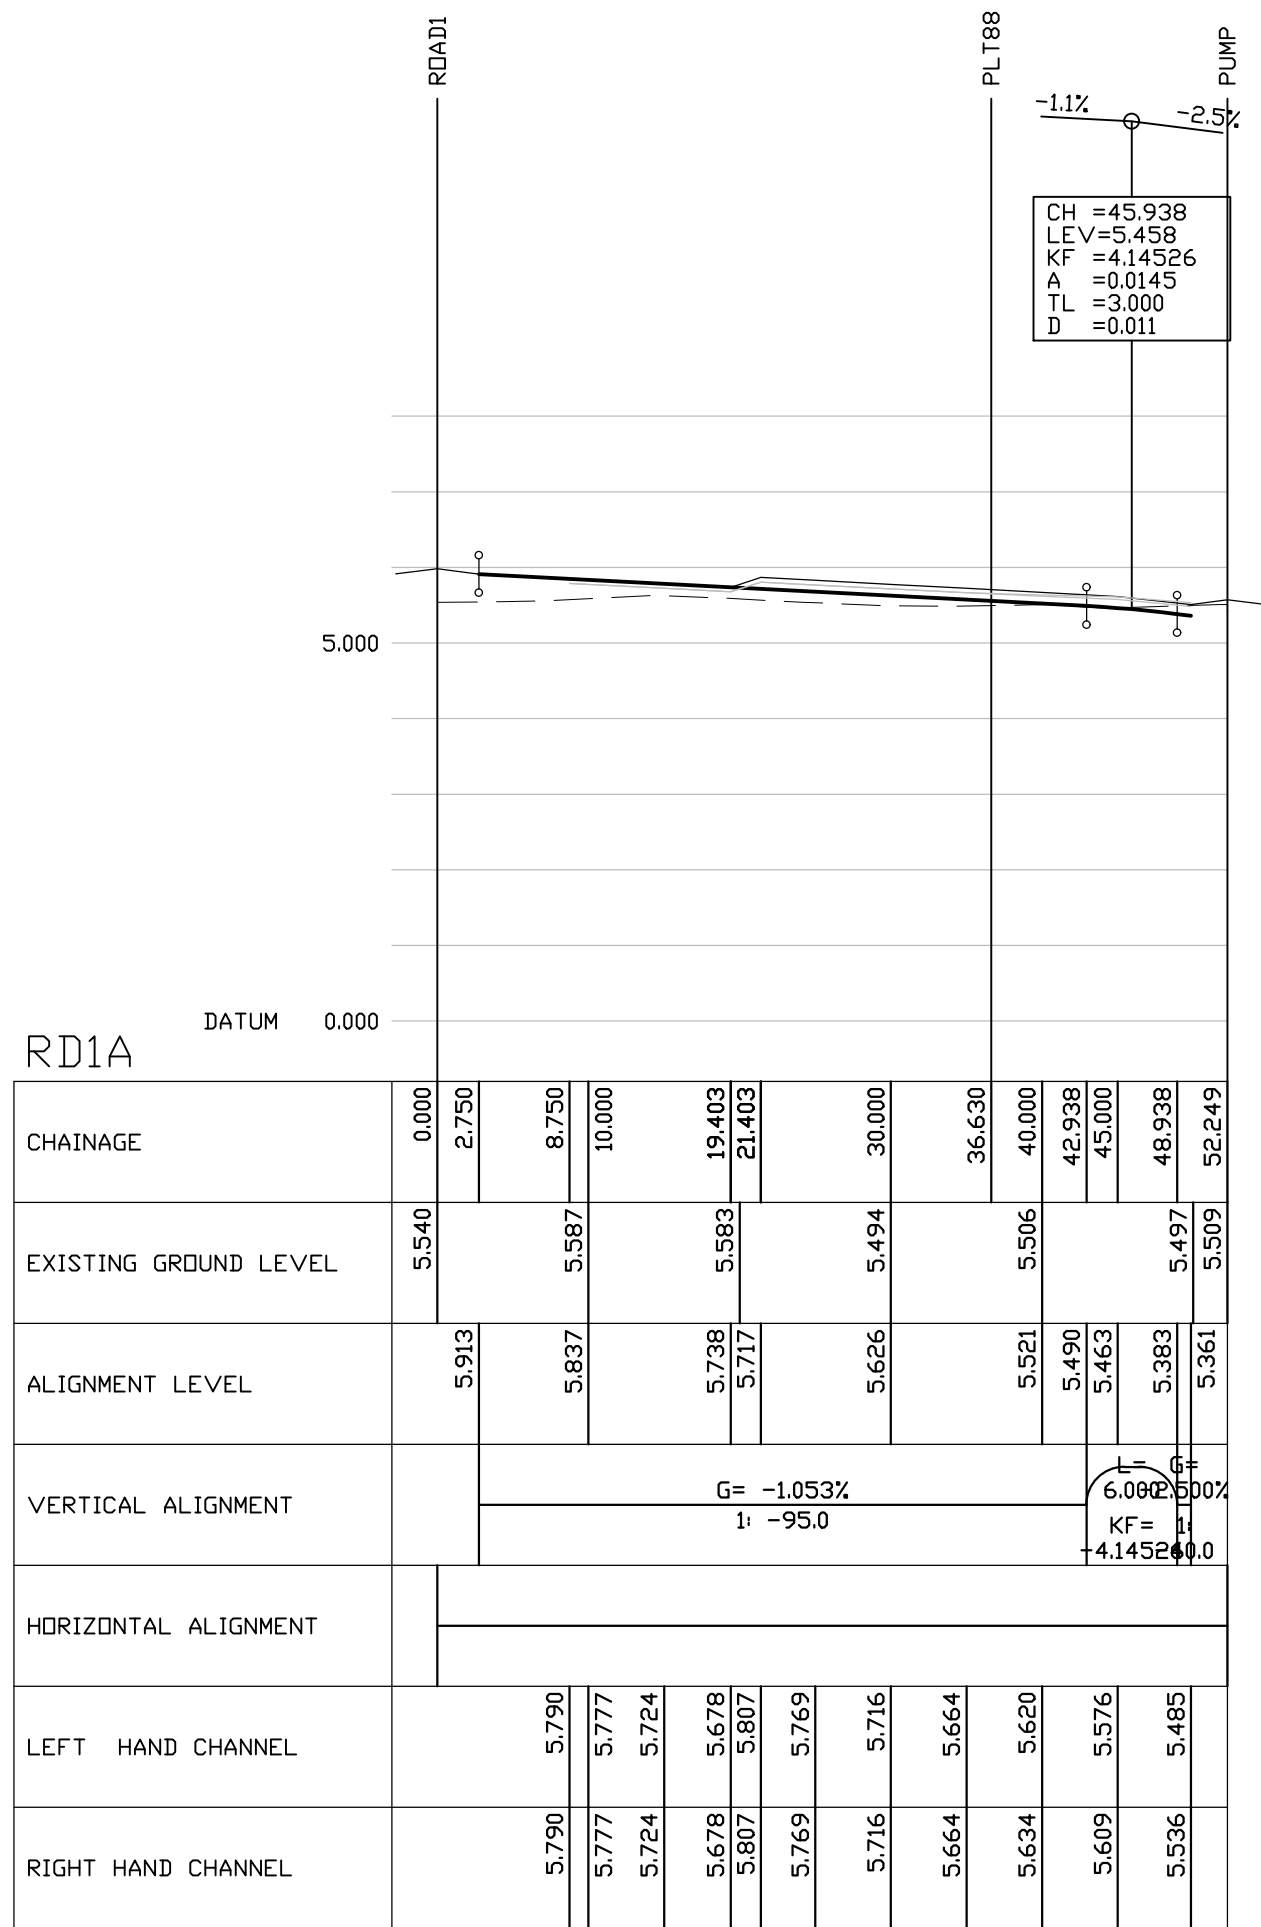


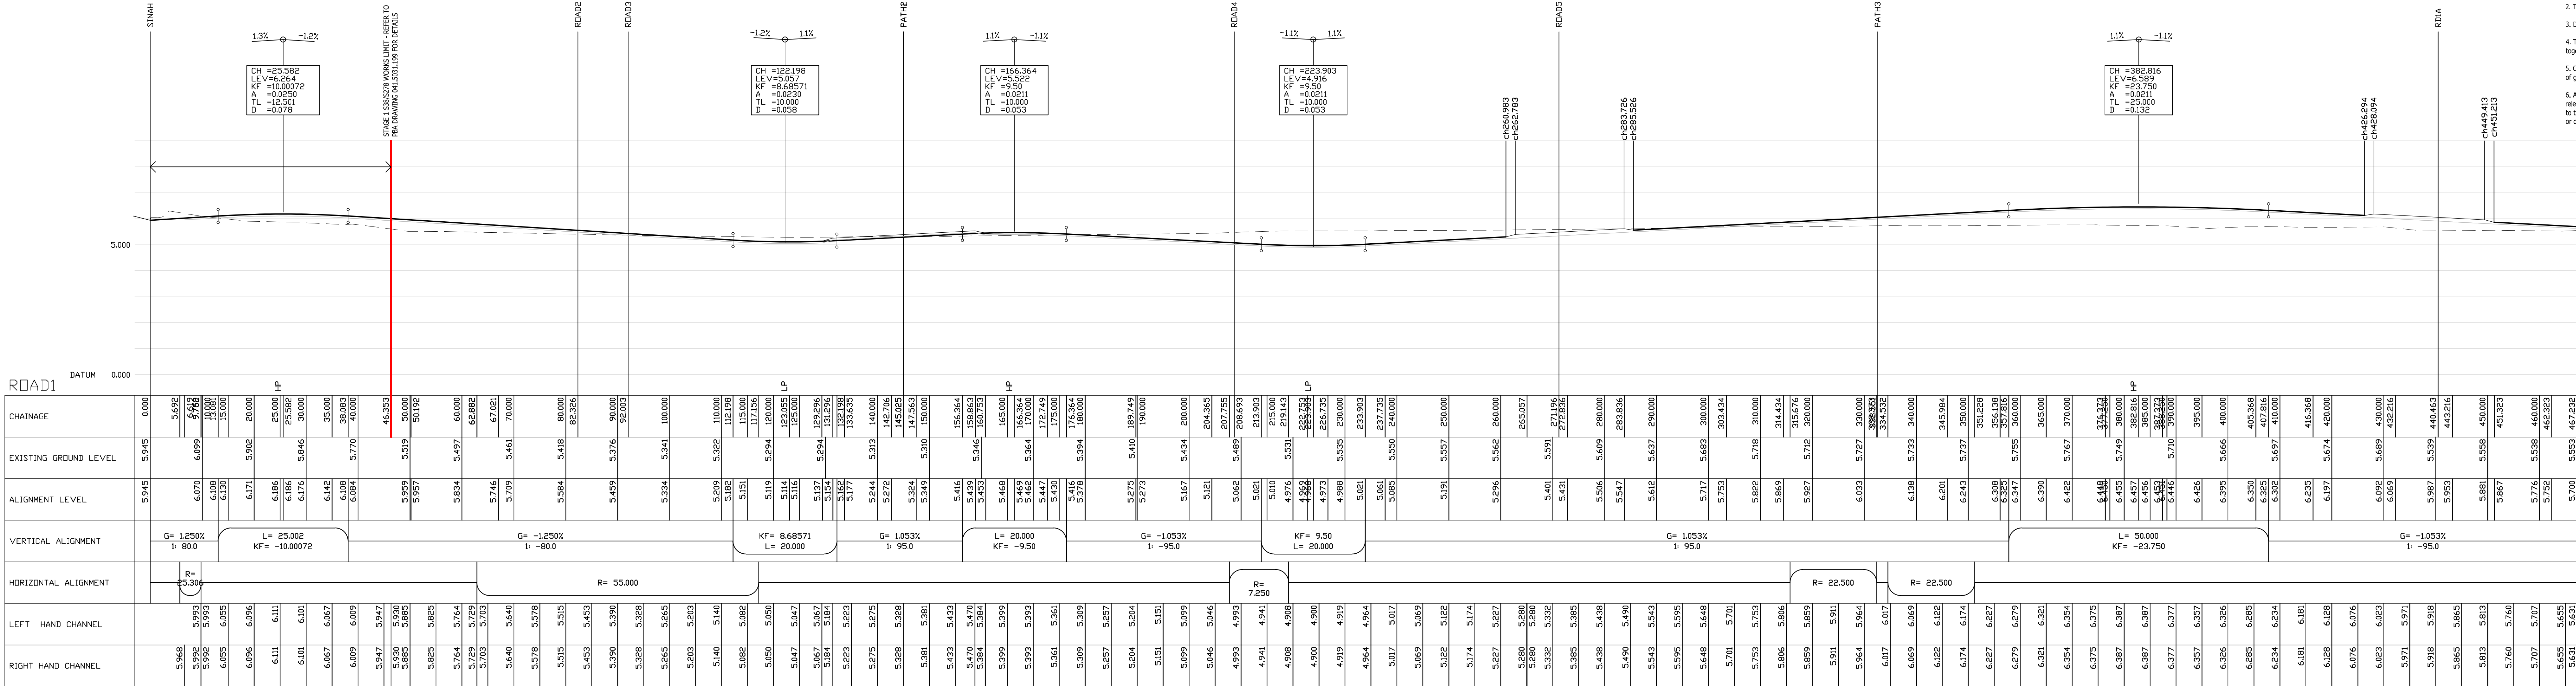

GENERAL NOTES

1. The location, size, depth and identification of existing services that may be shown or referred to on this drawing have been assessed from non-intrusive observations, a record drawing or the site. The contractor shall safety carry out intrusive investigations, trial holes or soundings prior to commencing work to satisfy himself that it is safe to proceed and that the assessments are accurate. Any discrepancies shall be notified to gta prior to works commencing.
2. Tender or billing drawings shall not be used for construction or the ordering of materials.
3. Do not scale. All dimensions and levels to be site confirmed.
4. This drawing shall be read in conjunction with all relevant architects, consultants drawings and specifications, together with H&S plan requirements.
5. Copyright: This drawing must not be copied, amended nor reproduced without the prior written agreement of gta.
6. All drawings specifications and recommendations made by gta are subject to Local Authority and other relevant Statutory Authorities approval. Any works or services made abortive due to the client proceeding prior to these approvals is considered wholly at the Client's risk. gta hold no responsibility for resulting abortive works or costs.

UNAPPROVED
AWAITING TECHNICAL APPROVAL

THIS DRAWING IS SUBJECT TO CHANGE FOLLOWING 'TECHNICAL APPROVAL' PROCESS WITH HAMPSHIRE COUNTY COUNCIL. NO WORKS CAN COMMENCE ON THE PUBLIC HIGHWAY PRIOR TO A (SECTION 276) AGREEMENT BEING SIGNED BY HAMPSHIRE CC.

T4	END ROAD 3 ADJUSTED IN ACCORDANCE WITH LATEST SITE PLAN	26.03.21	DMS	ds
T3	SPEED CONTROL MEASURES ADDED	15.05.20	DMS	ds
T2	R/W ACCESS ADJUSTED TO SUIT PUMP STATION SPECIFICATION	07.02.20	DMS	ds
T1	GROUNDWORKS TENDER ISSUE	05.12.19	DMS	ds
P1	PRELIMINARY ISSUE FOR C&S DISCUSSION	23.11.19	DMS	ds
P2	ROAD LEVELS ADJUSTED ON ROAD 1/2 & 3 JUNCTIONS TO TIE IN TO S276 DESIGN	11.11.19	DMS	ds
P1	INITIAL ISSUE	06.11.19	DMS	ds
Rev	Amendments	Date	Des	Chk
Status	GROUNDWORKS TENDER			
Client				
Project	PEBBLE WALK, SINAH LANE HAYLING ISLAND, HANTS			
Title	ROAD LONGITUDINAL SECTIONS SHEET 1			
Date	NOVEMBER 2019	Scale	1:500 H / 1:100 V	
Basic Layout Ref.	CAD File ref.			
Client Ref.	Project Ref.	10162		
Drawing Number	10162/1031			Rev: T4

