


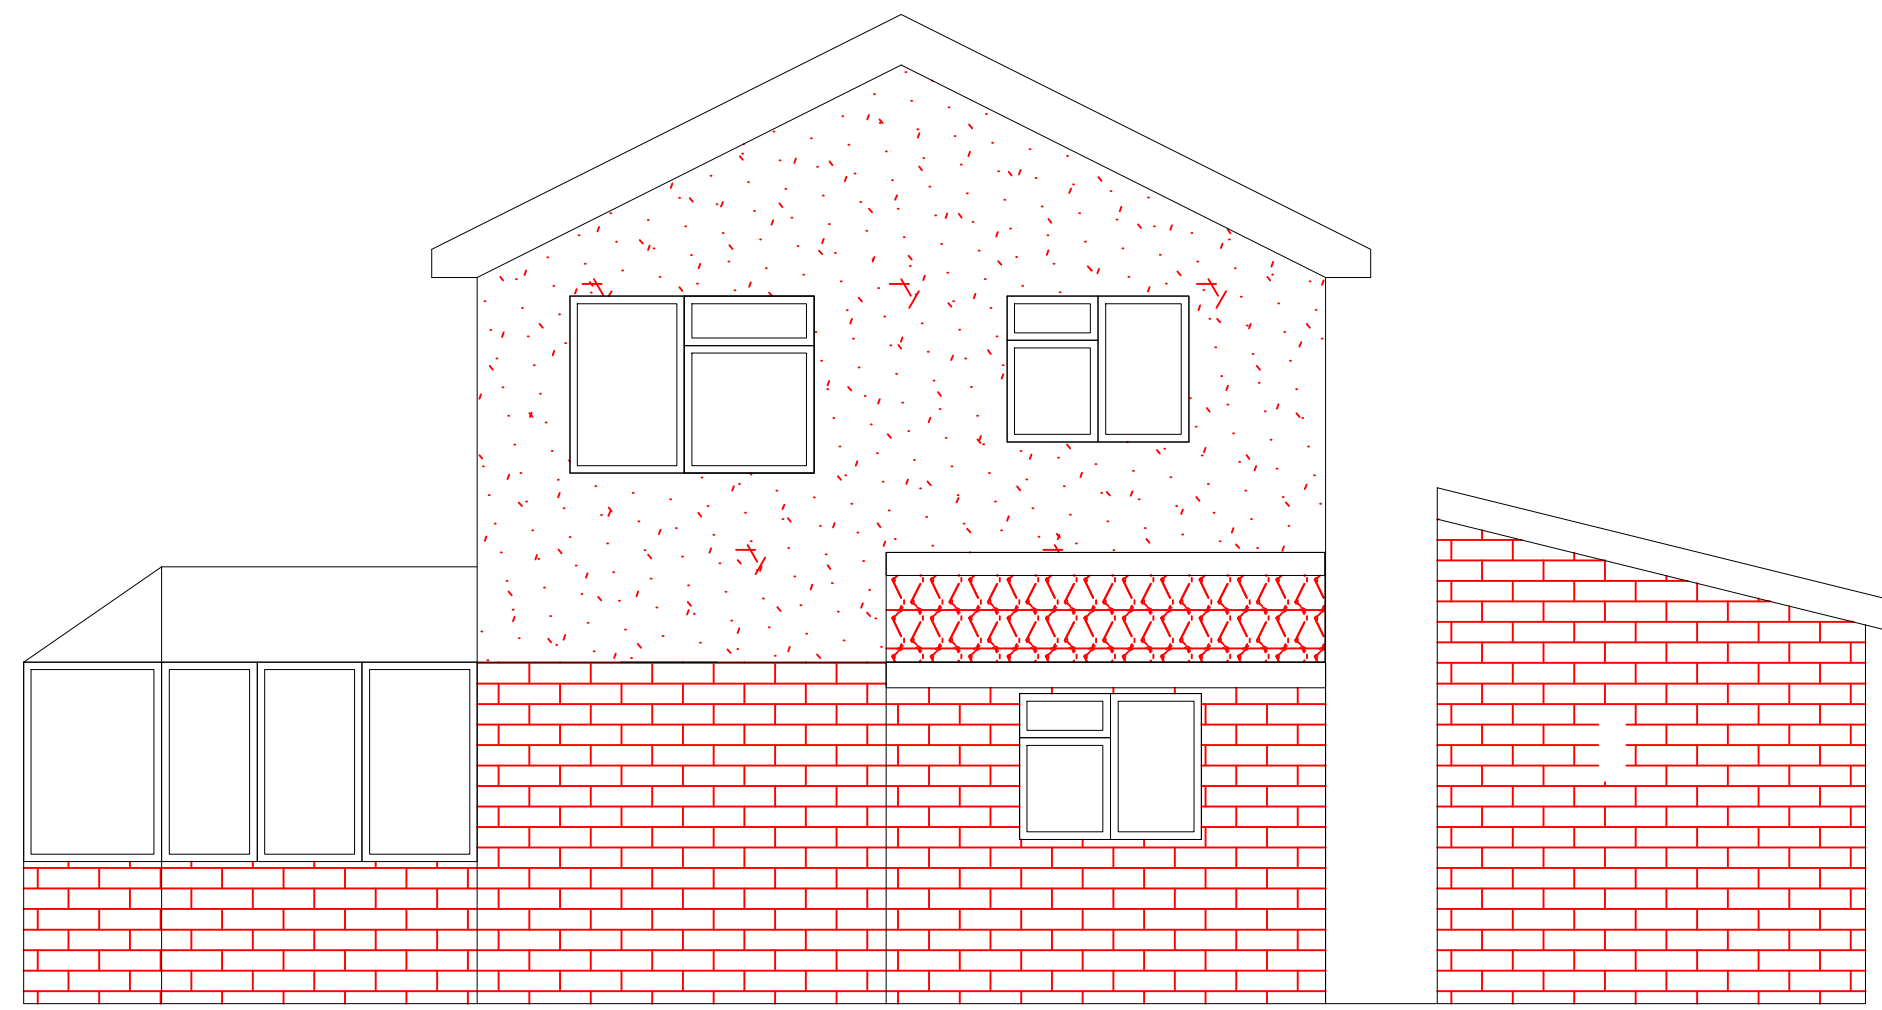


Front Elevation

Scale: 1:50



Rear Elevation

Scale: 1:50

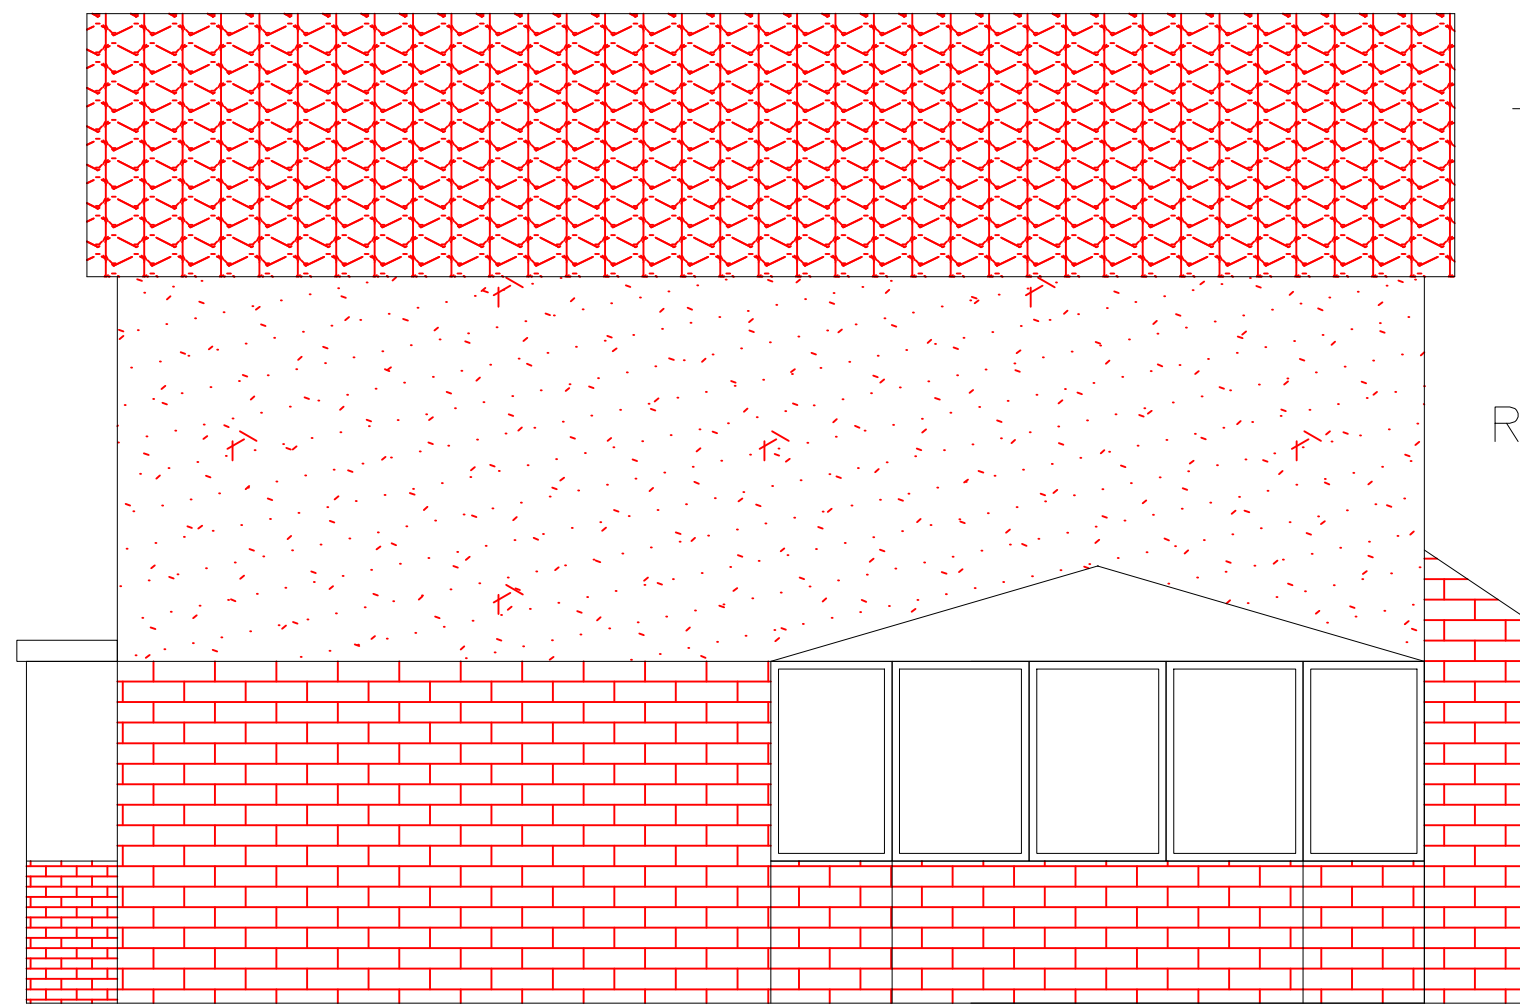


TILED ROOF

RENDER

BRICK

Side 1 Elevation

Scale: 1:50

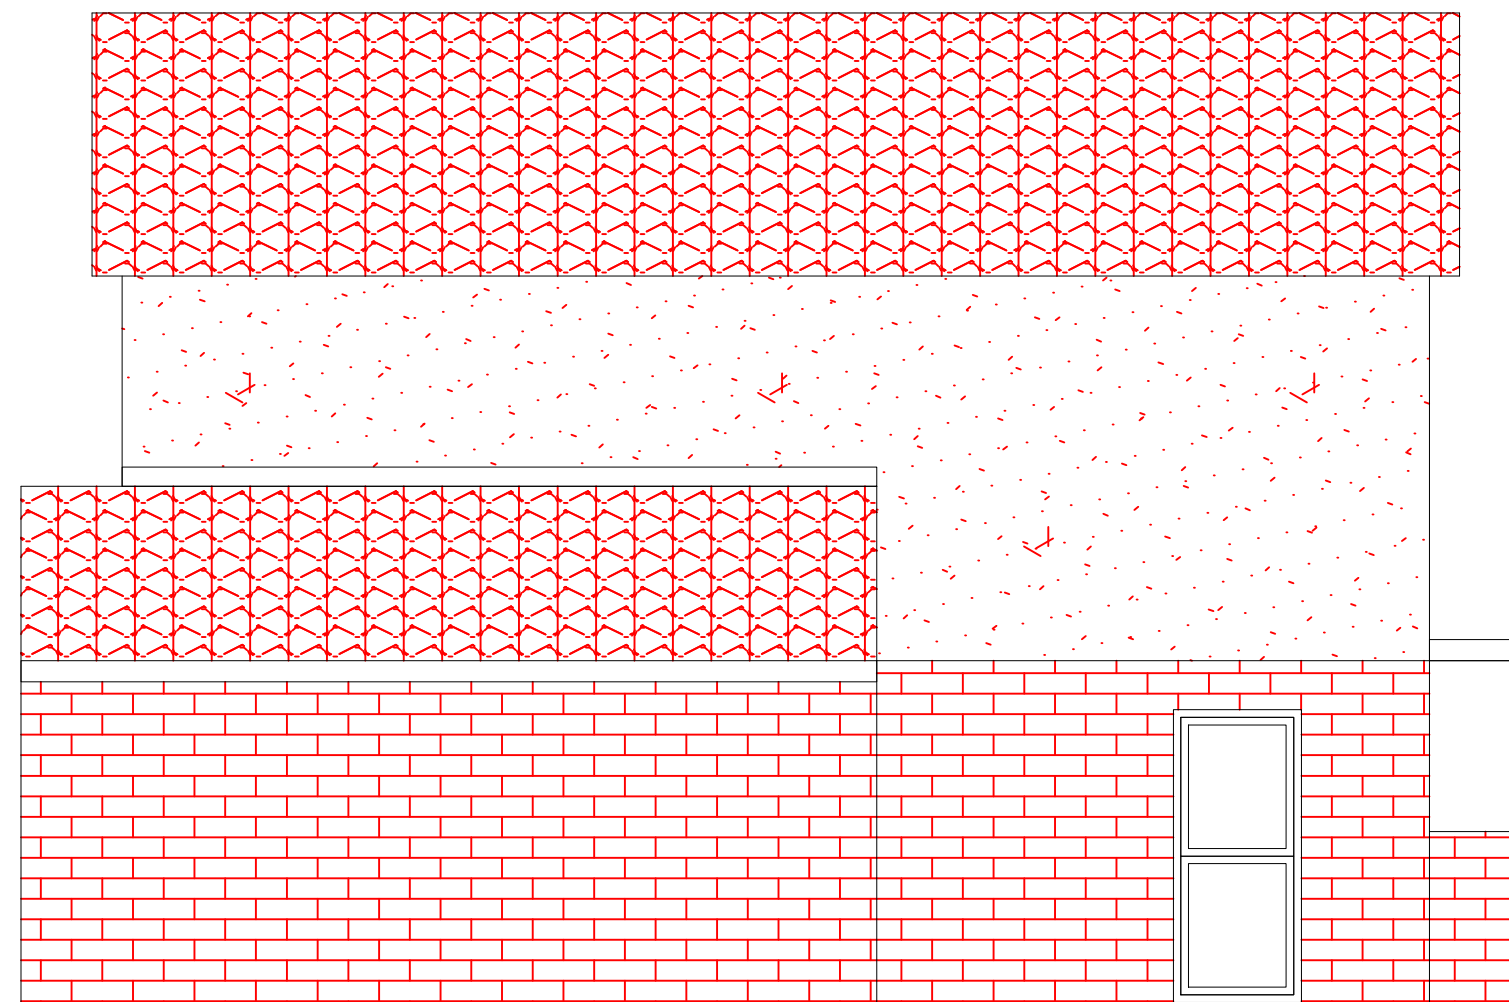

Side 2 Elevation

Scale: 1:50

B	LABELS UPDATED	PW 17-11-21
A	N.E.S.W LABELS UPDATED	PW 13-11-21
—	ISSUED FOR PLANNING	PW 09-10-21
REV:	DESCRIPTION	DATE:
GENERAL NOTES		
Mr & Mrs Mott		
STATUS : ISSUED FOR PLANNING		
PROJECT : 28 CORNBROOK GROVE WATERLOOVILLE, HAMPSHIRE PO78RD		
TITLE : EXISTING ELEVATIONS		
DRAWN BY: PW		DATE DRAWN : 09-10-21
SCALE : 1:50 PAPER SIZE : A1		REVISION : B
DRAWING No.: GA-004		