



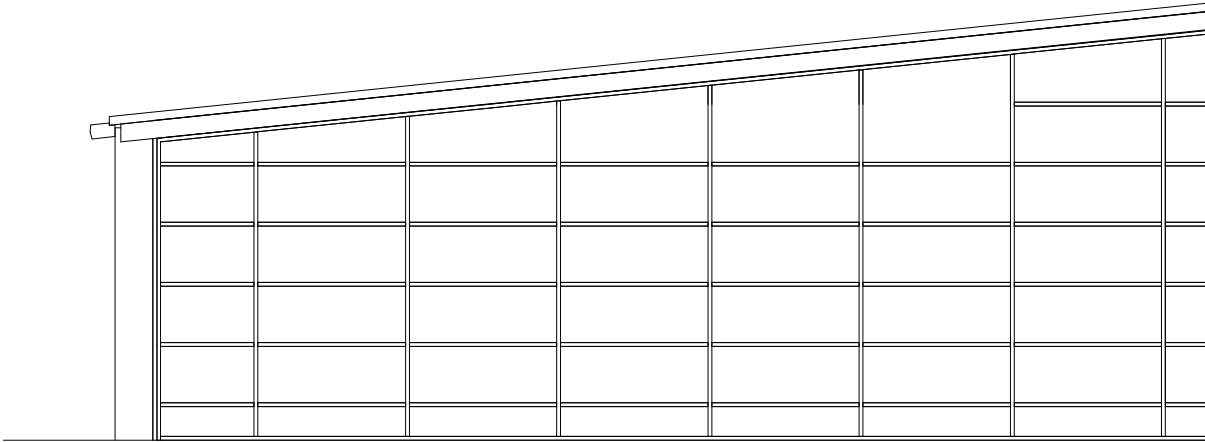

South West Elevation - Existing

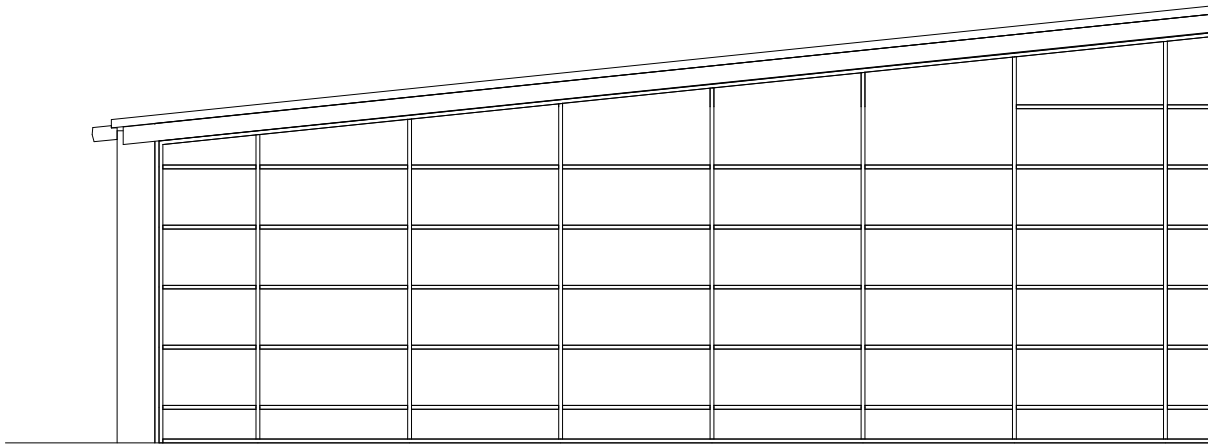

South West Elevation - Proposed


NOTE -

- Existing roof unchanged
- Existing facade retained

South West
Elevation



KEY PLAN Refer to Site Plan for full context

 

NOTES

RESPONSIBILITY IS NOT ACCEPTED FOR ERRORS MADE BY OTHERS IN SCALING THIS DRAWING. ALL CONSTRUCTION INFORMATION SHOULD BE TAKEN FROM FIGURED DIMENSIONS ONLY.

ALL DIMENSIONS ARE TO BE VERIFIED AND CHECKED ON SITE. ANY DISCREPANCIES THAT ARE, OR BECOME APPARENT SHOULD BE REPORTED TO CHAPMAN TAYLOR.

AREAS INDICATED ARE APPROXIMATE GROSS INTERNAL AREA. THEY RELATE TO THE LIKELY AREAS OF THE BUILDING AT THE CURRENT STAGE OF DESIGN. ANY DECISIONS TO BE MADE ON THE BASIS OF THESE PREDICTIONS, WHETHER AS TO PROJECT VIABILITY, PRE-LETTING, LEASE AGREEMENTS, OR THE LIKE, SHOULD INCLUDE DUE ALLOWANCE FOR THE INCREASES AND DECREASES INHERENT IN THE DESIGN DEVELOPMENT AND BUILDING PROCESS.

© COPYRIGHT CHAPMAN TAYLOR 2020

P03	27.01.2022	CM	Elevations labelled following planning feedback	AH
P02	18.01.2022	CM	Key Plan added	AH
P01	17.01.2022	CM	Issue for Planning	AH

REV	DATE	BY	DESCRIPTION	CHK'D
-----	------	----	-------------	-------

CLIENT




PROJECT

CVS Veterinary Practices

Enter address here

ARCHITECT

 

CHAPMAN TAYLOR
GLOBAL ARCHITECTS & MASTERPLANNERS

BRISTOL STUDIO
40 Queen Square
Bristol BS1 4QP
United Kingdom
T +44 (0)117 364 3250
E bristol@chapmantaylor.com
www.chapmantaylor.com

STRUCTURAL ENGINEER

SERVICES ENGINEER

DRAWING TITLE

South West Elevation -
Existing/Proposed

INTERNAL JOB NO	ISSUE DATE	STATUS				DRAWN BY	CHECKED BY
C887CVS	17.01.22	PRELIMINARY				CM	AH
PROJECT NUMBER	ORIGINATOR	ZONE	LEVEL	TYPE	ROLE	NUMBER	REVISION
C887HVGH	CTA	XX	ZZ	DR	A	07006	P03

Scale 1 : 100 @A3
10M
5
1