


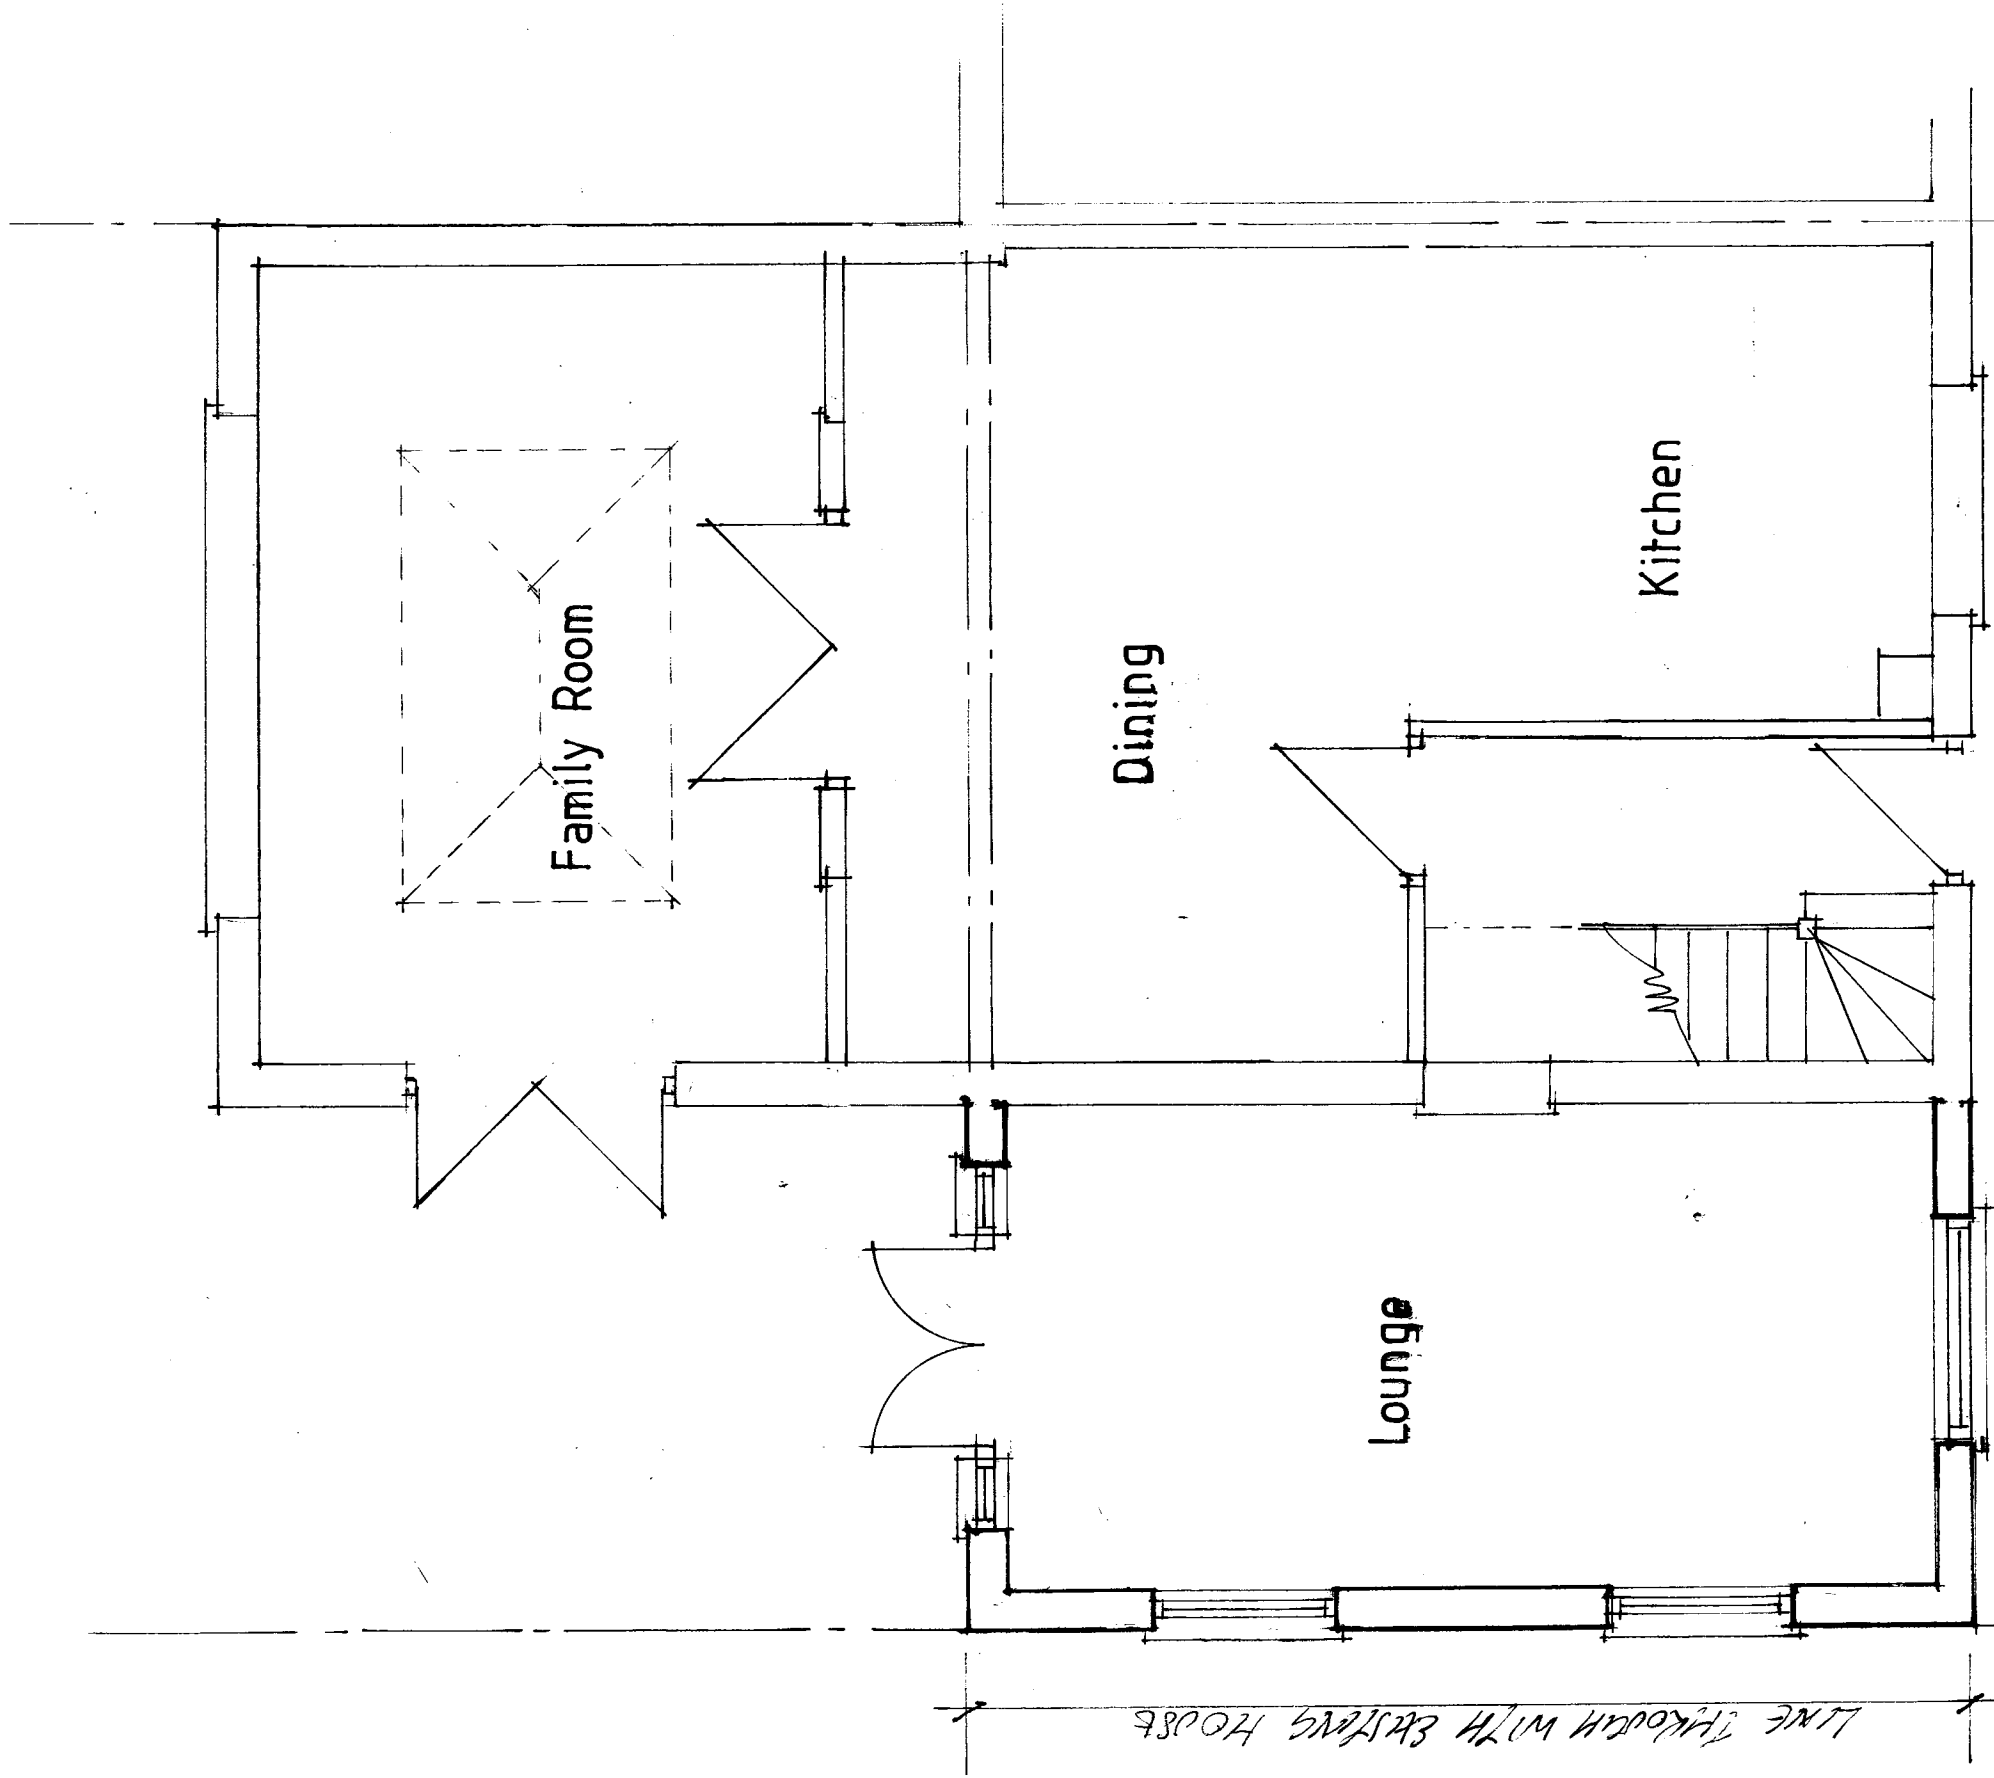

LINE THROUGH WITH EXISTING HOUSE

Family Room

Dining

Lounge

Kitchen

37 Catherington Way
Havant
Scale 1:50
MMS/2016

3400 TO BOUNDARY Ground Floor Plan - proposed

