




No.7 & 8 Northlea, Prince George Street, Havant, Portsmouth, Hampshire, PO9 1FR.
(Formerly Shop 1 & 2, 40 North St, Havant, PO9 1PT).

NOTES:
The contractor, sub-contractor or supplier is to check all relevant dimensions, levels, existing structures and materials prior to commencing the works and to report any discrepancies to the Architect. ANY DISCREPANCIES ARE TO BE BROUGHT TO THE ATTENTION OF THE ARCHITECTURAL DESIGNER, copied, dated, signed and sealed by the Architect. No work is to proceed, altered or reproduced without the express written permission of The Architectural Designer.

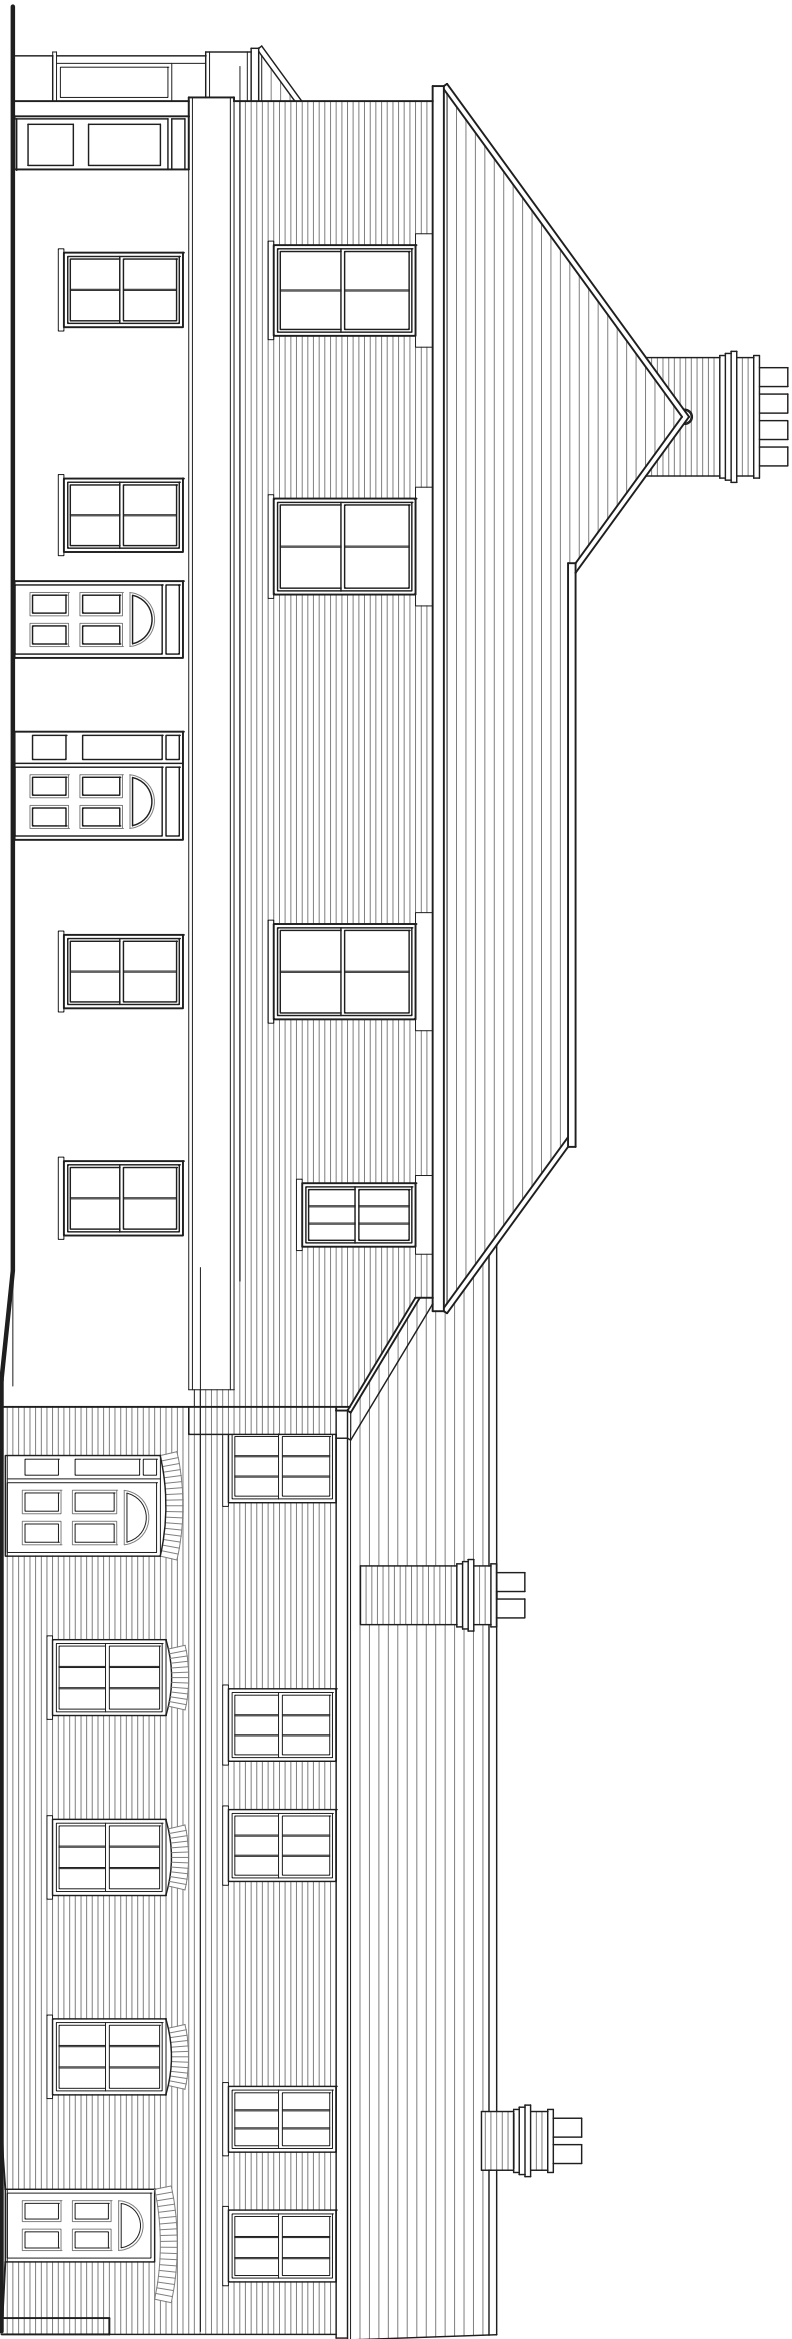

Previously Approved South Elevation 1:100 @ A3

Elevations previously approved
Reference App No. 18/00784 - 1148870

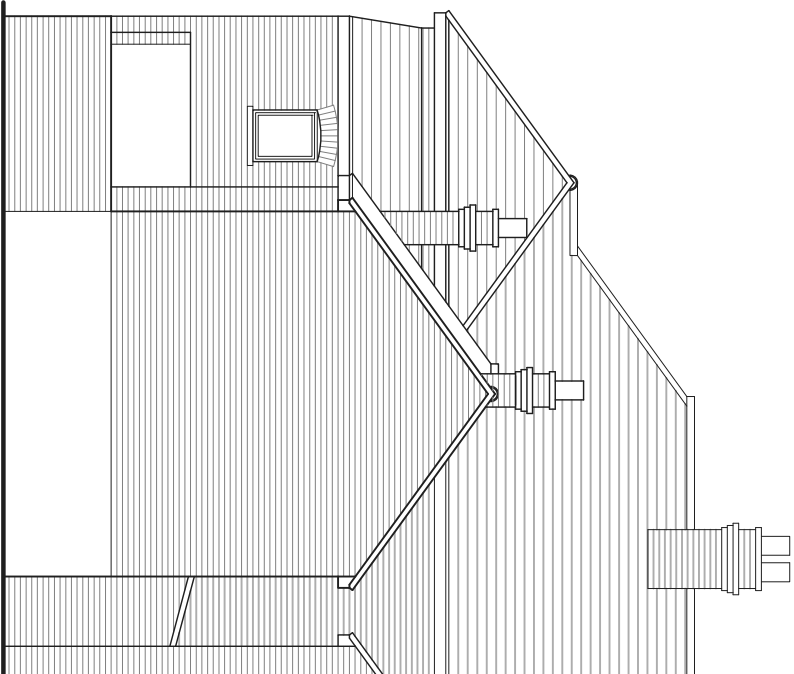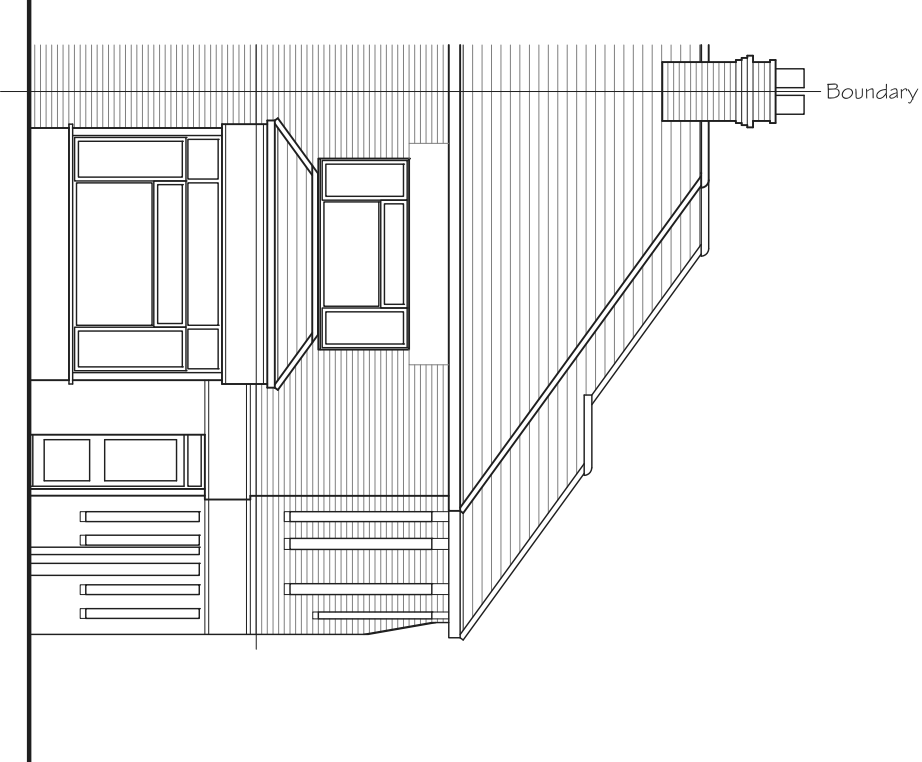

L.M.D.
DESIGNS Ltd.
ARCHITECTURAL
& INTERIOR DESIGN

4 Foxcombe Close,
Swanmore,
Hampshire SO32 2UJ

Tel: 07876 712622
Email: Lmdarchitecture@aol.com

Job Title
Proposed Works at 7 & 8 Northlea, Prince George St, Havant, Hants, PO9 1FR.

Client
North Street Havant Ltd.

Drawing Title
Planning/Notification Elevations

Previously Approved

DAO REF: 221901-7&8-Northlea.dwg Scale: 1:100

Drawn: SLV Amended: Checked: Date: Aug '21

Previously Approved West Elevation 1:100 @ A3

Previously Approved East Elevation 1:100 @ A3