
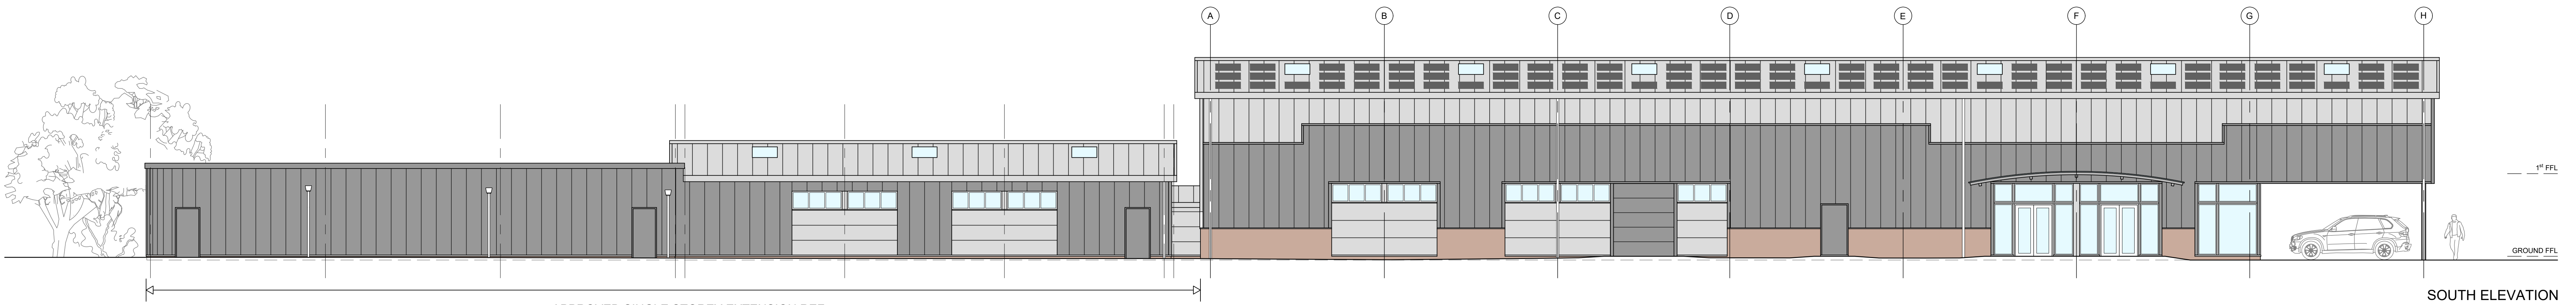


EXTERNAL MATERIAL AND COLOURS

ELEMENT	MATERIAL	COLOUR
WALLS	TRAPEZOIDAL INSULATED VERTICAL PANELS	MERLIN GREY*
	MICRO-RIB INSULATED HORIZONTAL PANELS	GOOSEWING GREY*
	FACING BRICKWORK	RED (To match existing)
ROOF	TRAPEZOIDAL INSULATED ROOF PANELS	GOOSEWING GREY*
WINDOWS & DOORS	DOUBLE-GLAZED ALUMINIUM	ANTHRACITE GREY
FASCIAS & SOFFITS	SPRESSED METAL	GOOSEWING GREY
RAINFALL	GOODRIPPC ALUMINIUM	GREY


* The insulated panel colours are based on the Kingspan XL Fork range

Notes
Report any discrepancies to the author.
This drawing is copyrighted to Temple Ford Design LTD.

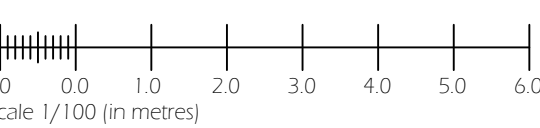


APPROVED SINGLE STOREY EXTENSION REF:
APP/20/00529

SOUTH ELEVATION

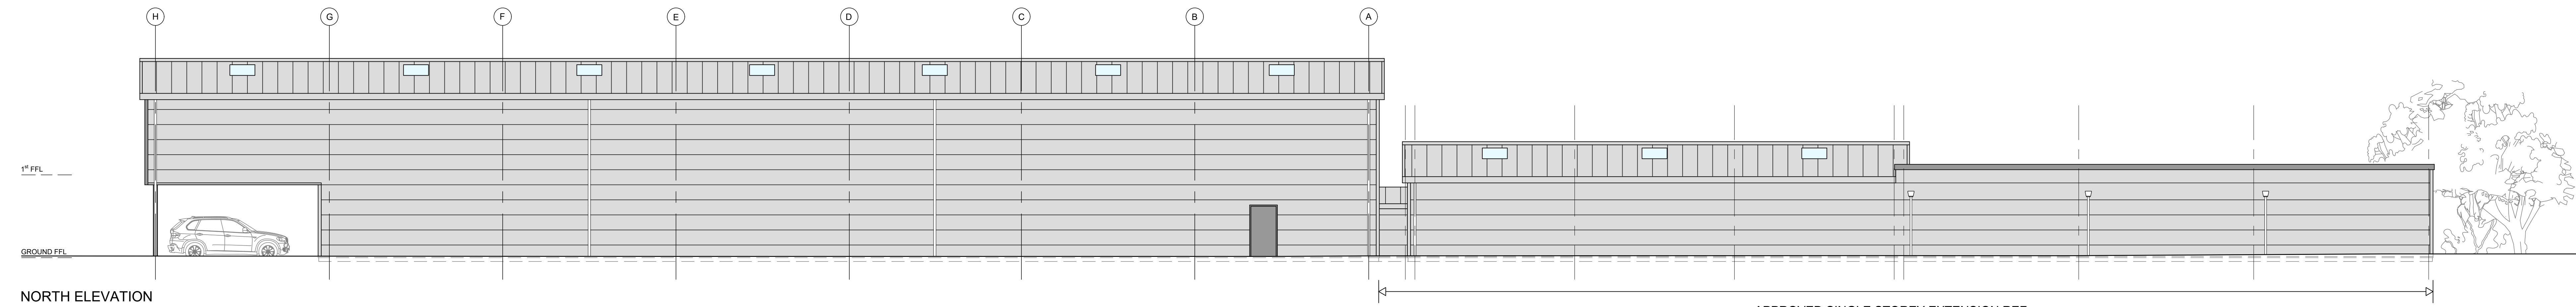


NORTH ELEVATION

APPROVED SINGLE STOREY EXTENSION REF:
APP/20/00529

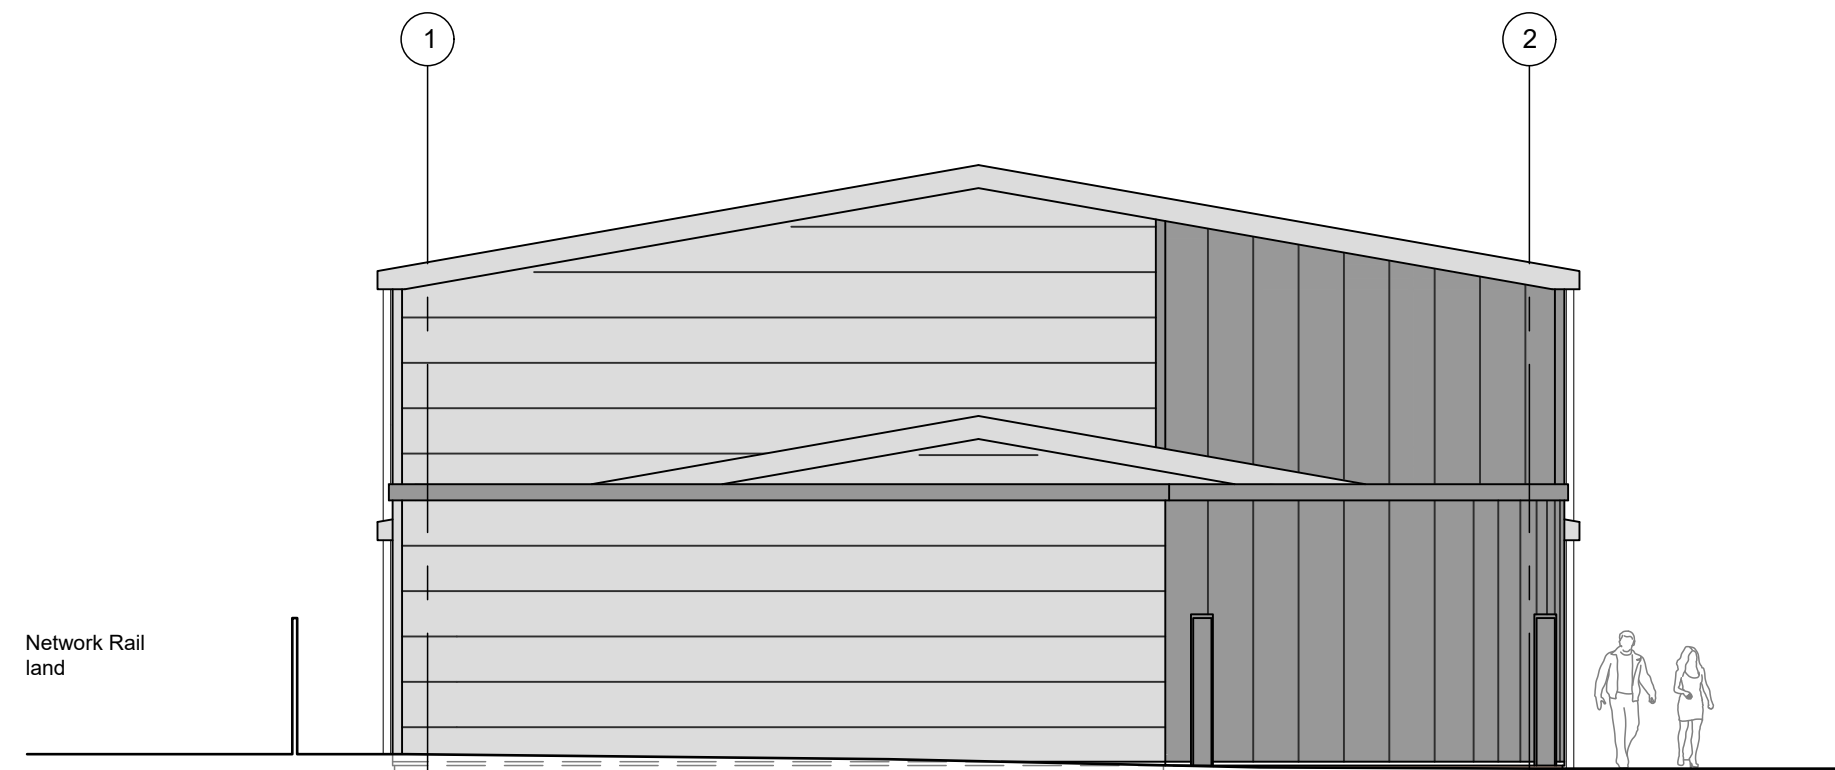


WEST ELEVATION

APPROVED SINGLE STOREY EXTENSION
REF: APP/20/00529

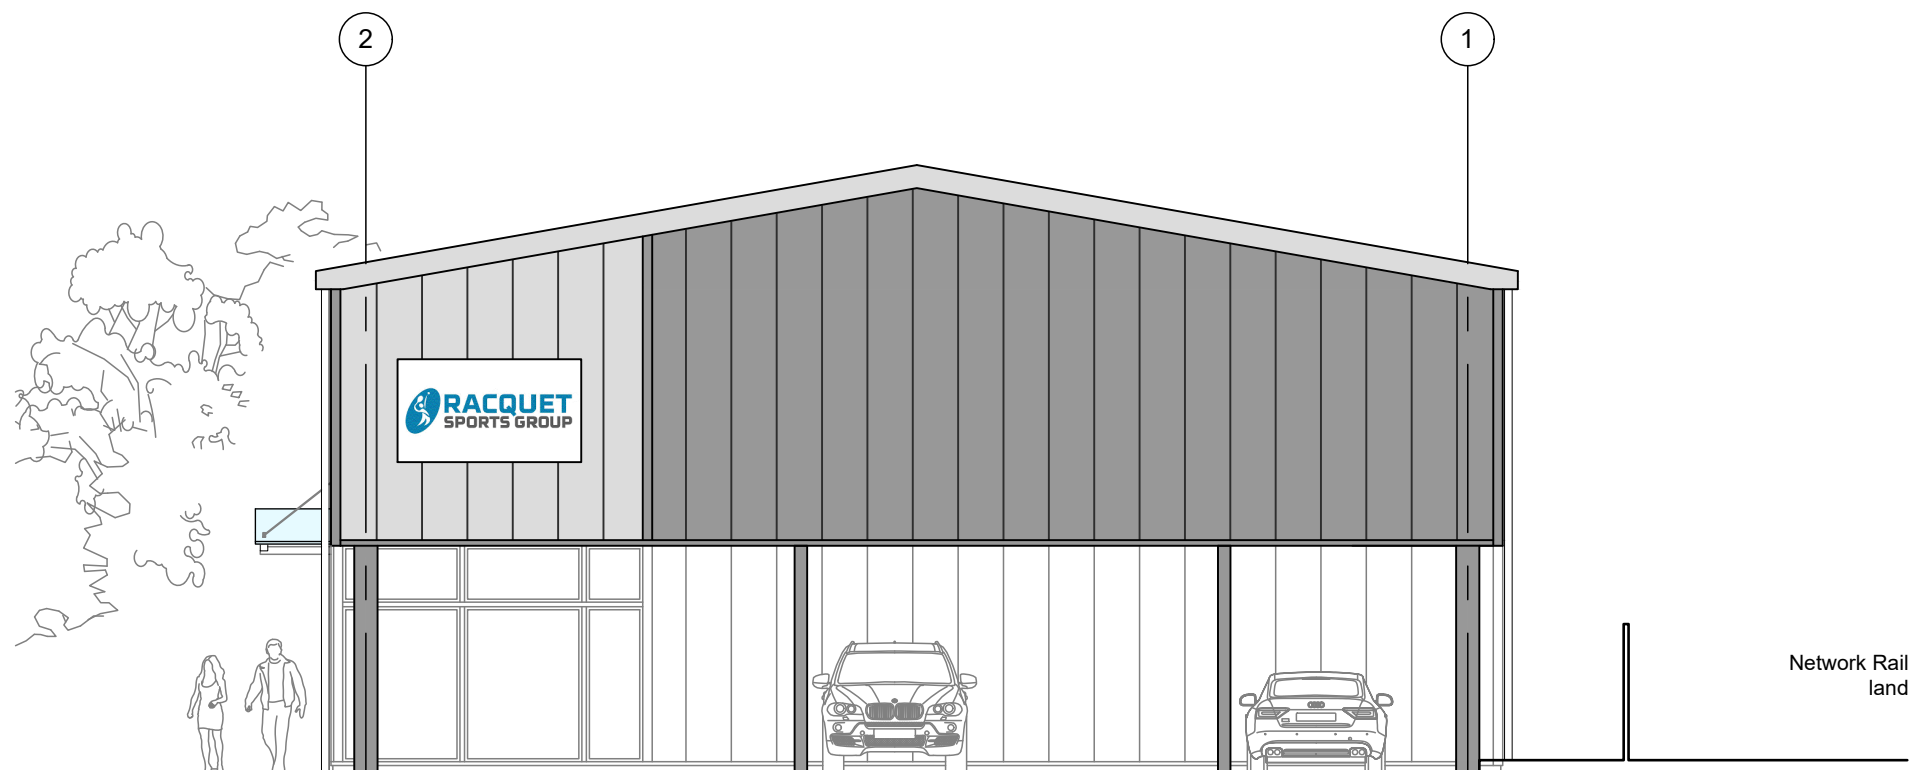

EAST ELEVATION

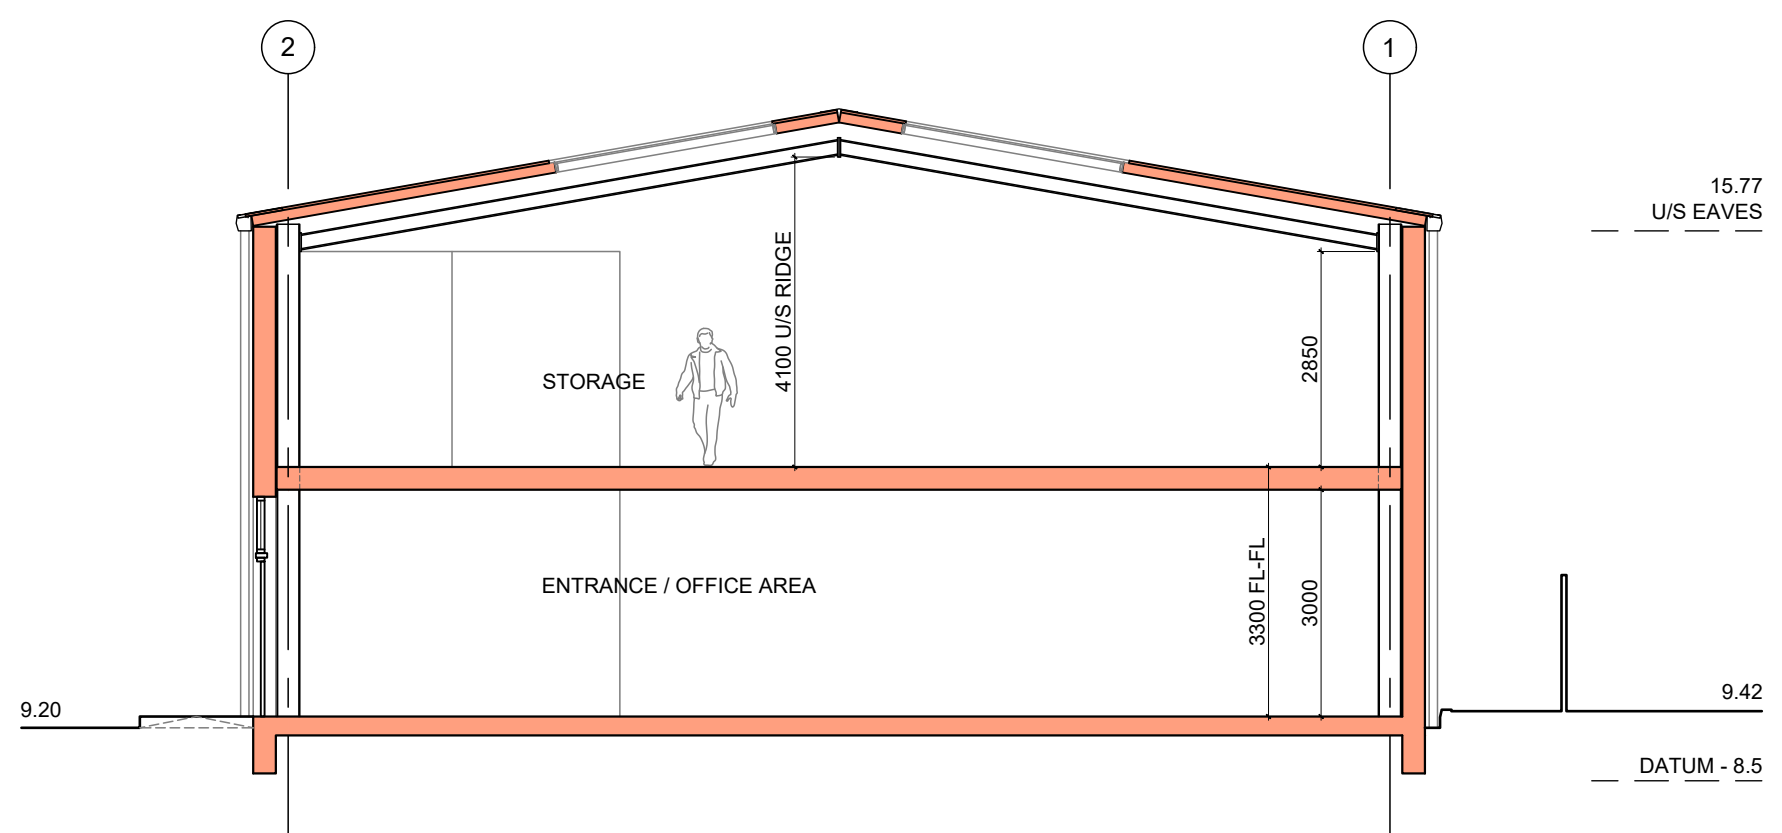

SECTION A - A

D	14/12/21	Client revisions
C	08/12/21	Client revisions
B	22/11/21	Amended following Pre-App response
A	09/08/21	Client revisions

Rev: Date: Description:

Client:
Racquet Sports Group

Project:
Site Re-development and Extension

Drawing Title:
Proposed Elevations

Project:	Dwg No:	Rev:
2002	D02	D

Status:	Drawn:	Checked:
Planning	MS	MP

Date:	Scale @ A0:
Aug. 2021	1:100

Temple Ford Design Ltd
architects



T 023 8027 6363
E templeforddesign@gmail.com W templeforddesign.co.uk