

Trinity Cottage, 41 South Street, Emsworth.

Existing - Works Previously Approved - under Application no. APP/21/00753.

NOTES:


Dimensions to be checked on site before commencing work. Any discrepancies shall be reported to the architect immediately.

Do not scale from these drawings except for planning purposes.


Use figured dimensions only.

Where applicable this drawing is to be read in conjunction with other consultants' drawings.


All drawings to be read in conjunction with specification and all other drawings including structural engineer and mechanical and electrical drawings / specification

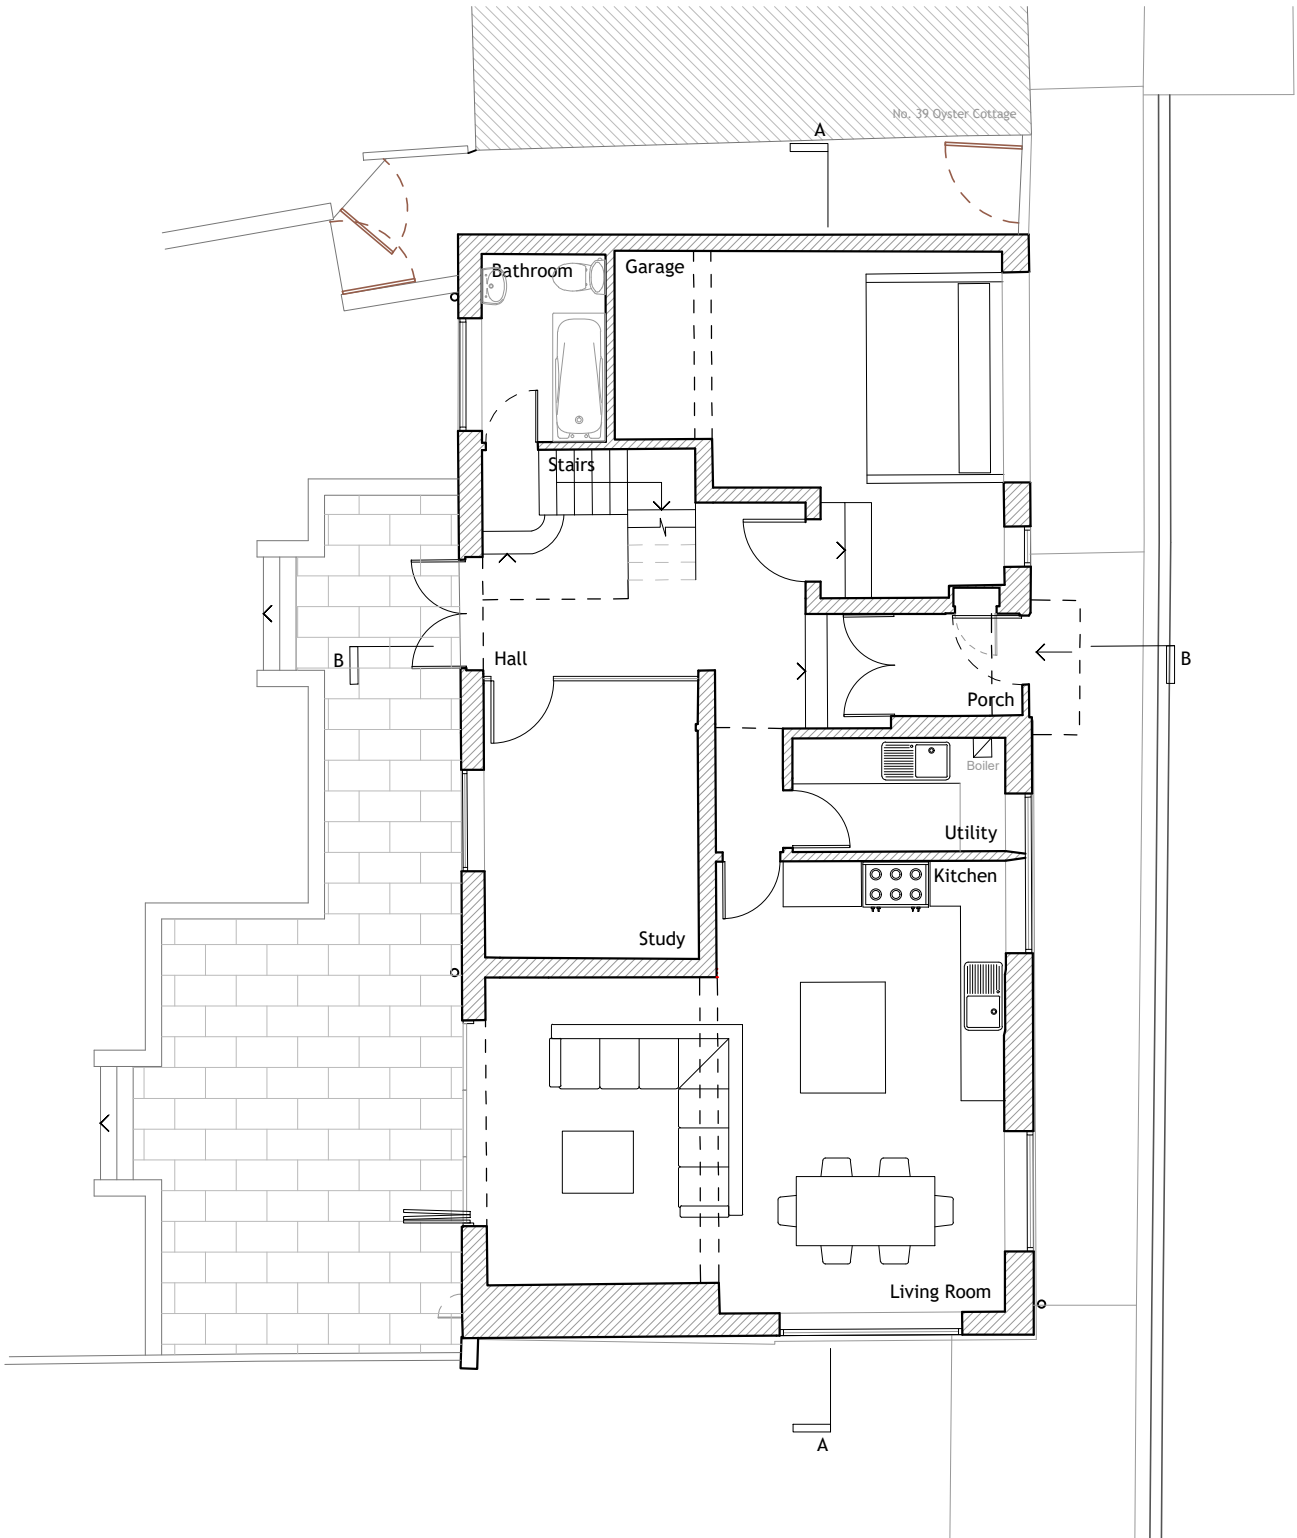


GROUND FLOOR PLAN
1:100

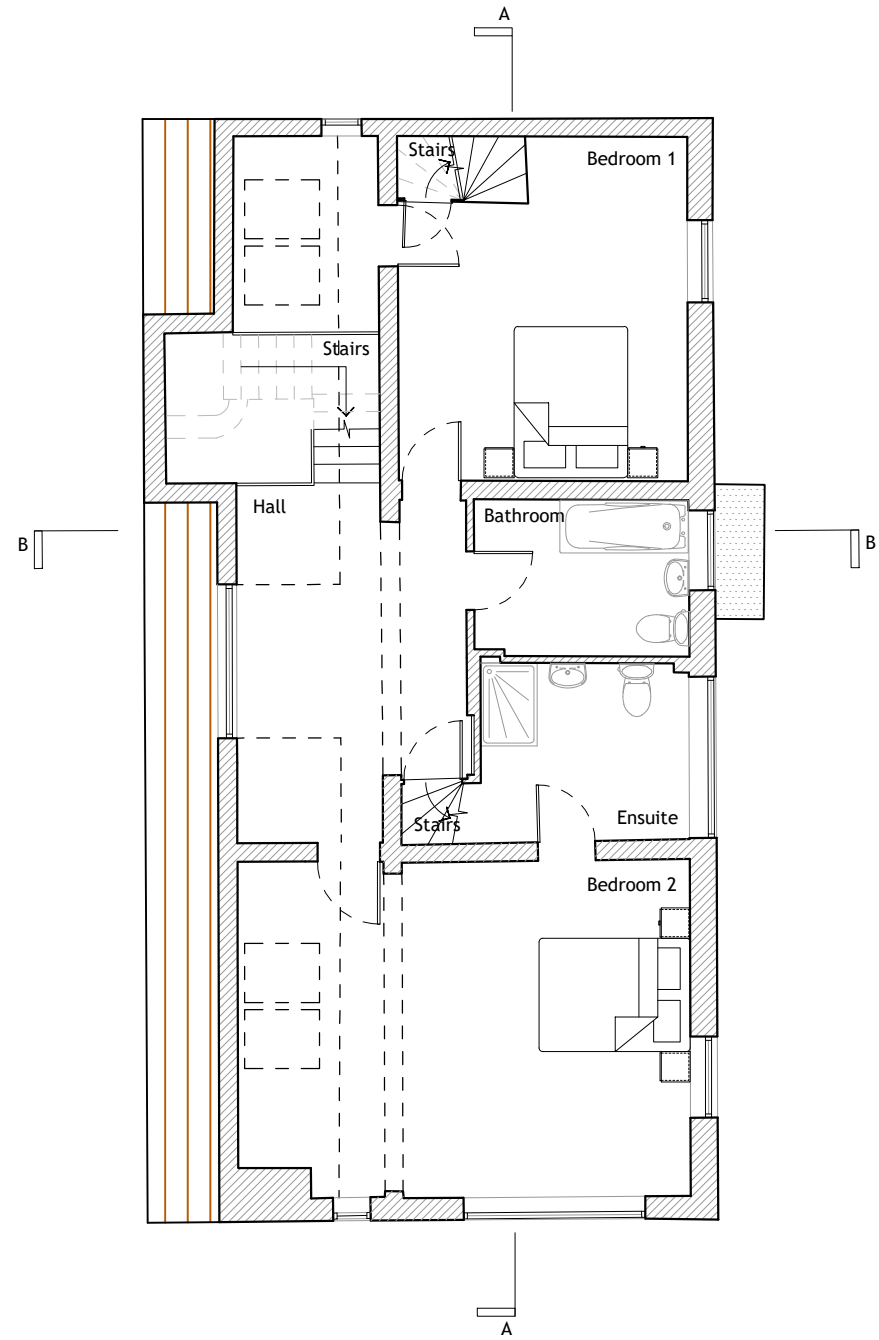


FIRST FLOOR PLAN
1:100

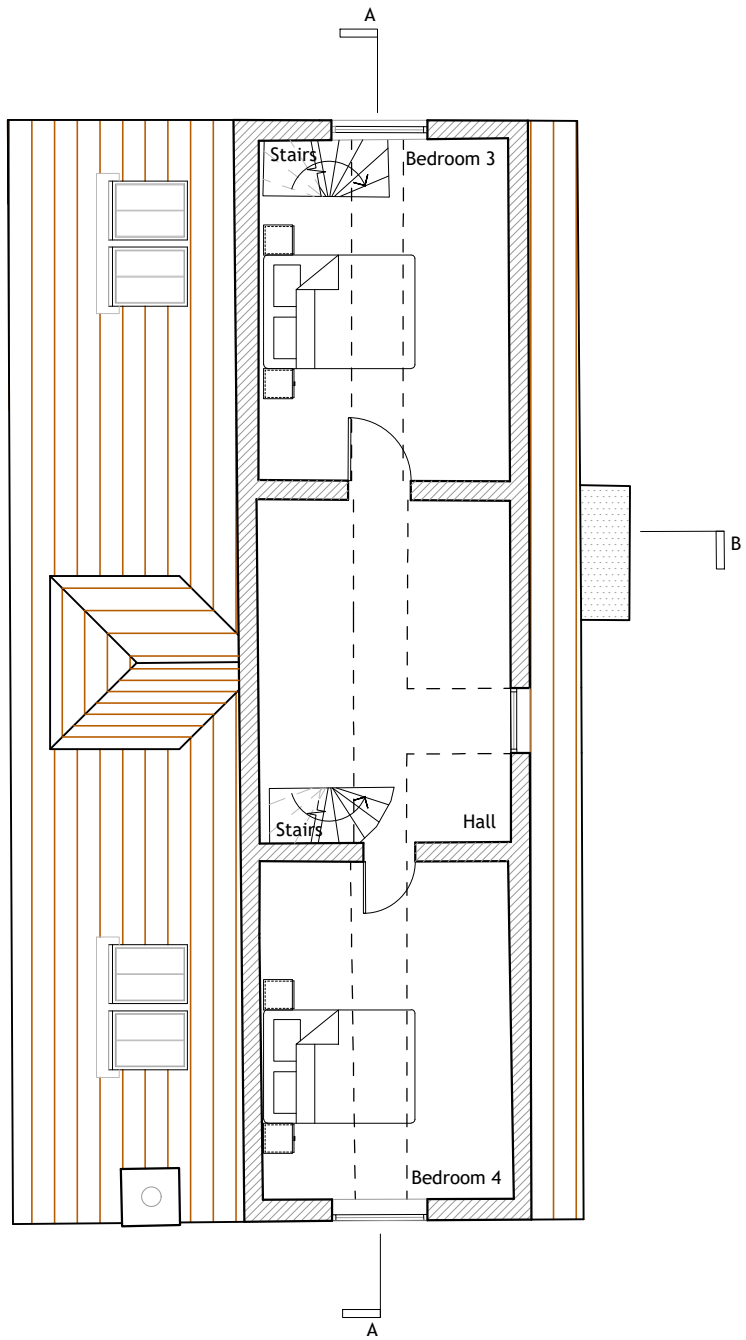

SECOND FLOOR PLAN
1:100

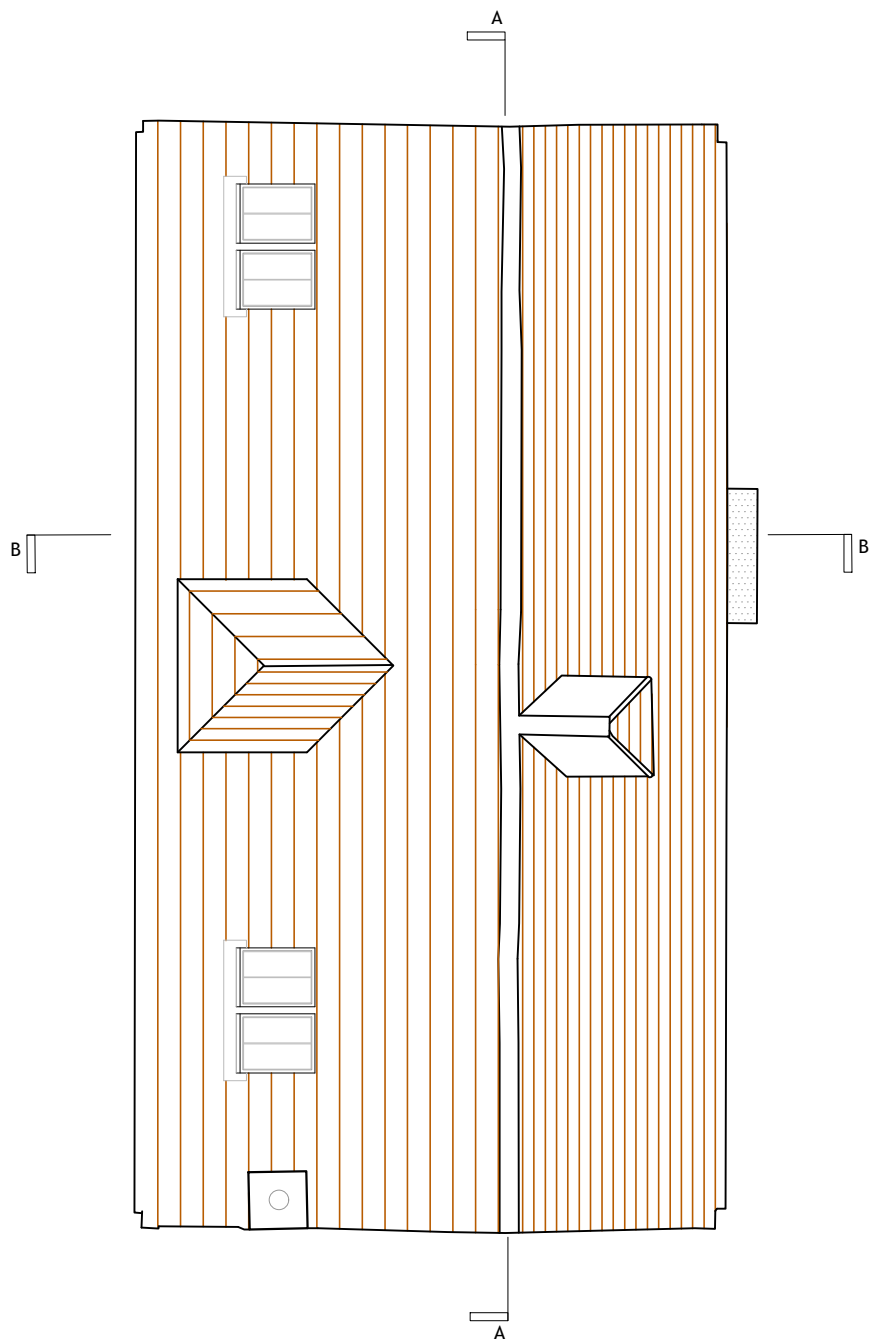

ROOF PLAN
1:100

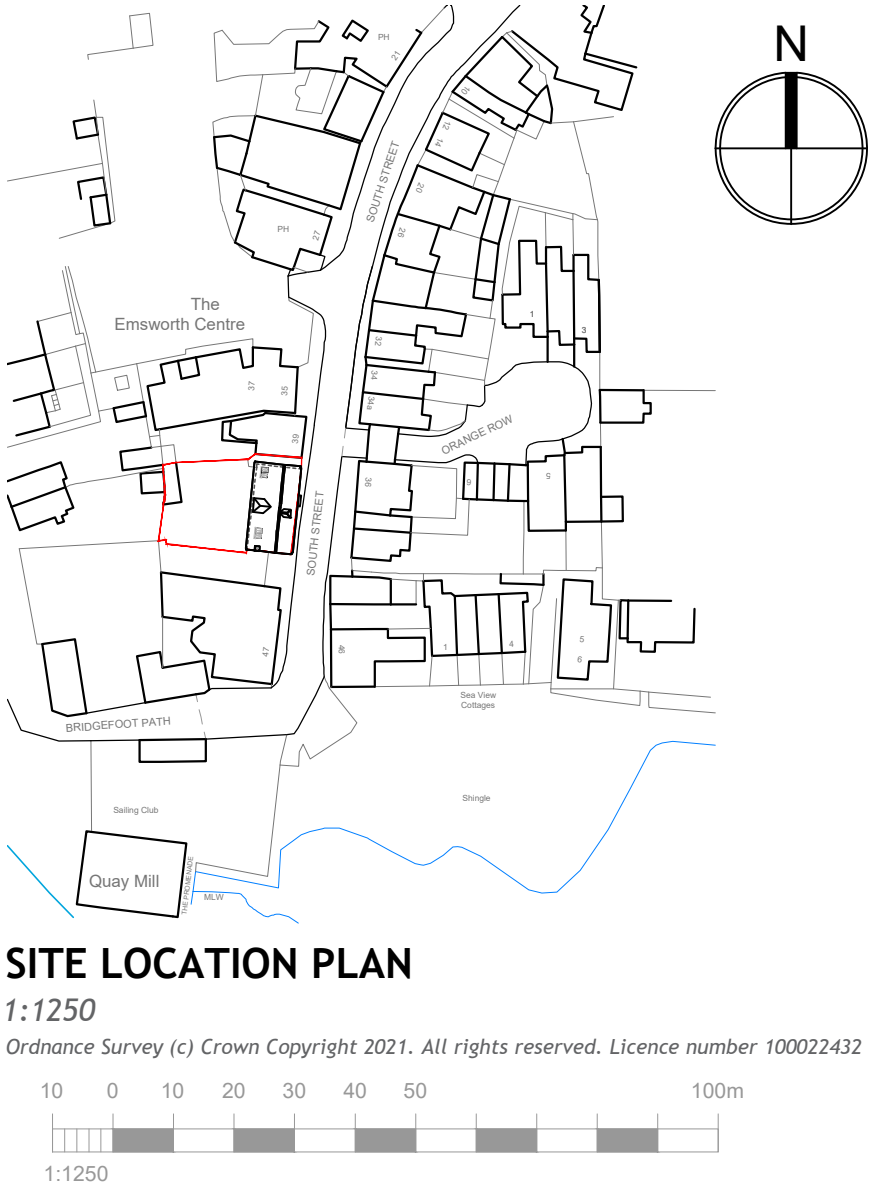


SITE LOCATION PLAN


1:1250
Ordnance Survey (c) Crown Copyright 2021. All rights reserved. Licence number 100022432



SIDE ELEVATION
[South] 1:100

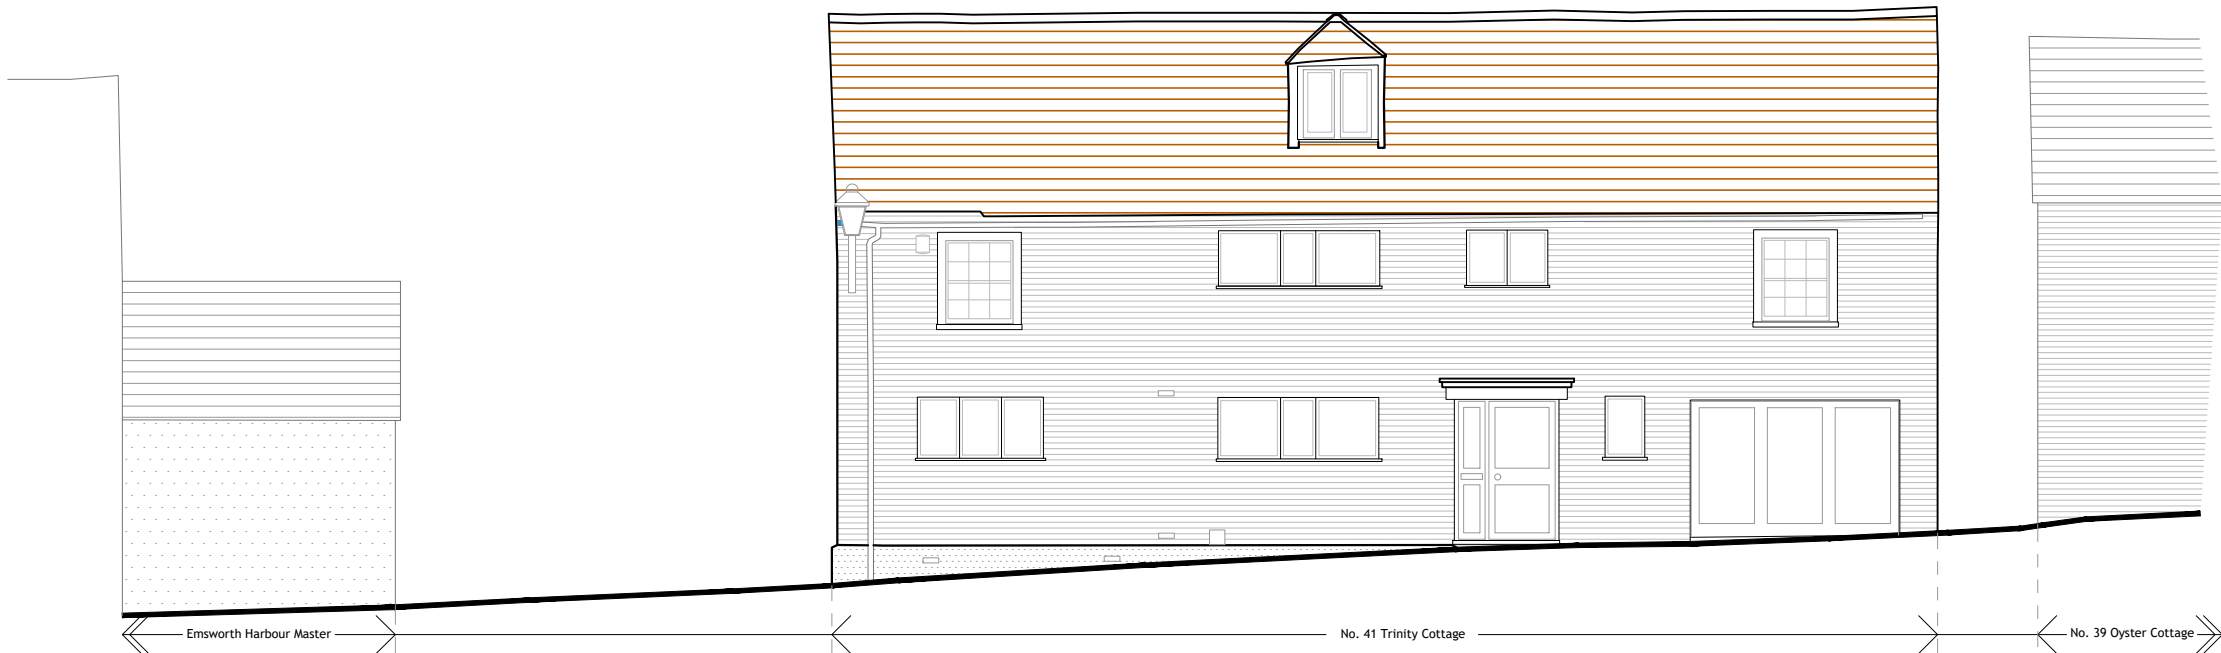

FRONT ELEVATION
[East] 1:100

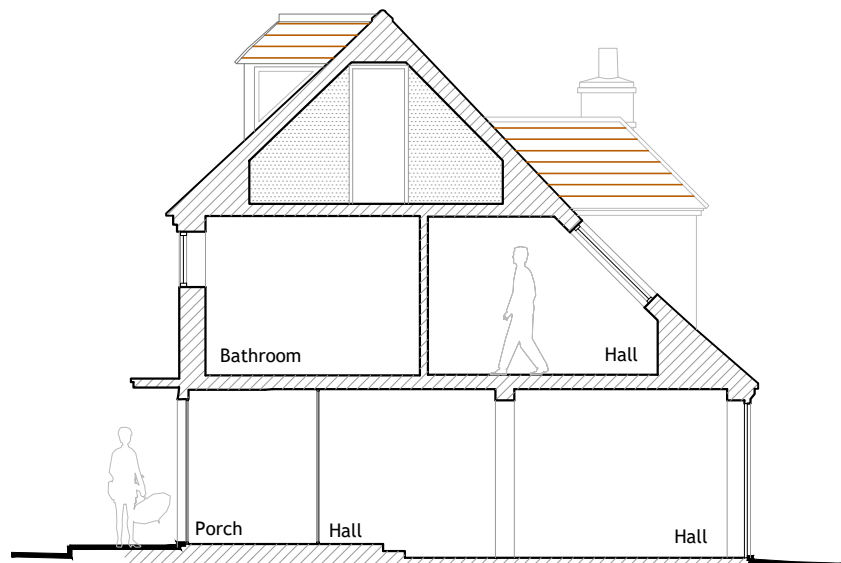

SECTION B
1:100



SITE BLOCK PLAN


1:500
Ordnance Survey (c) Crown Copyright 2021. All rights reserved. Licence number 100022432




SIDE ELEVATION
[North] 1:100



REAR ELEVATION
[West] 1:100

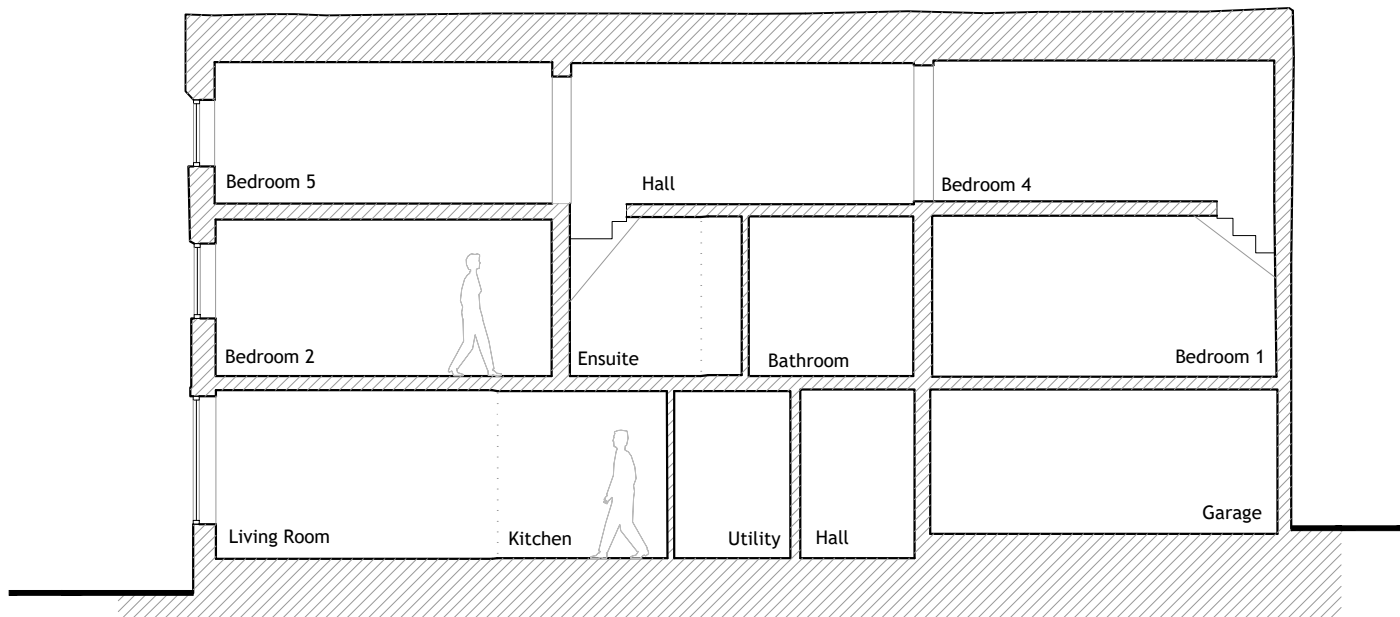

SECTION A
1:100

 

REV	DATE	AMENDMENT	DRAWN

hd
architects

Helyer Davies Architects Ltd
1 The Old Flour Mill,
Emsworth, PO10 7BT
01243 370 715
www.hdarchitects.co.uk mail@hdarchitects.co.uk

PROJECT
Trinity Cottage
41 South Street
EMSWORTH
PO10 7EG

DRAWING
Plans, Elevations, Sections
Previously Approved - under Application
no. APP/21/00753

SCALE
as noted @A1

DATE	November 2021	DRAWN	EK
DRAWING NUMBER	21108-03	REVISION	*