




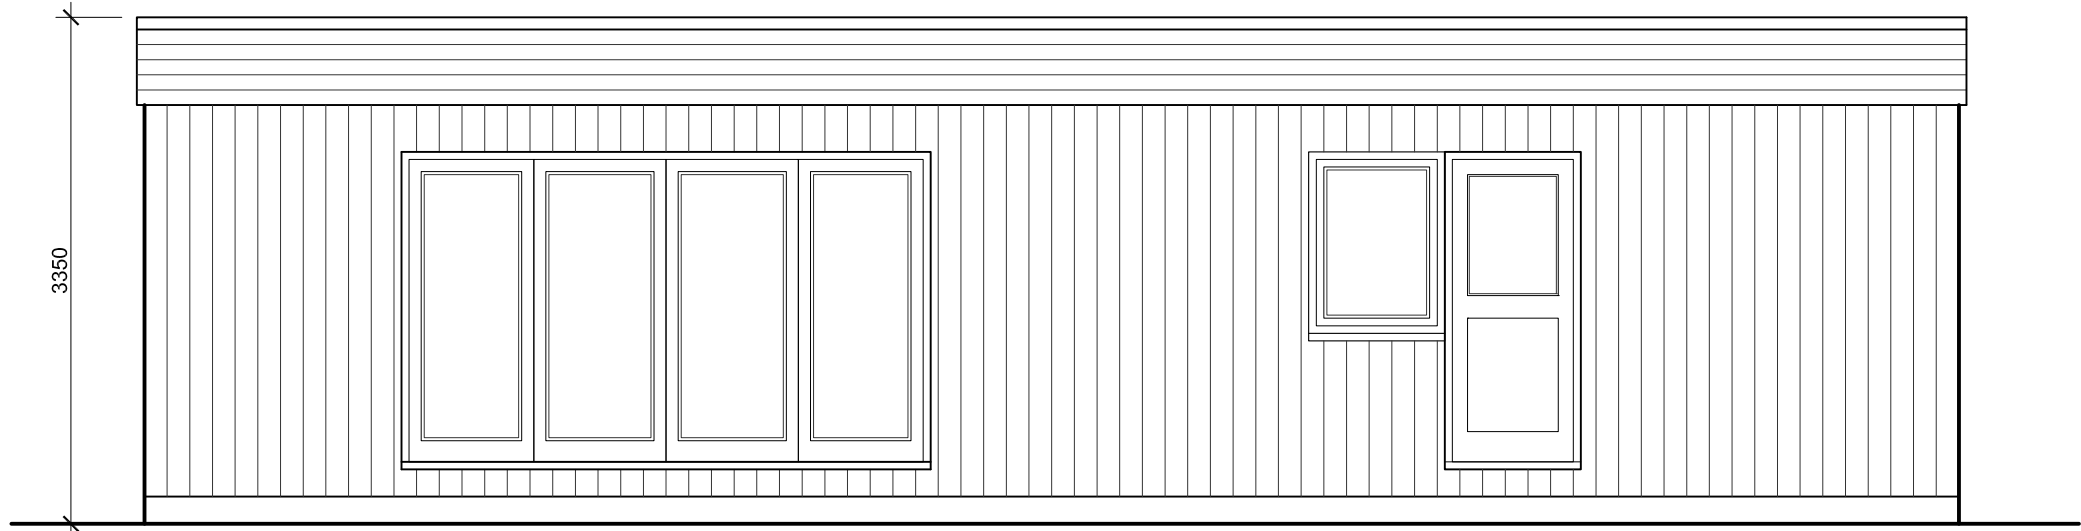


Proposed North Elevation
SCALE 1:50

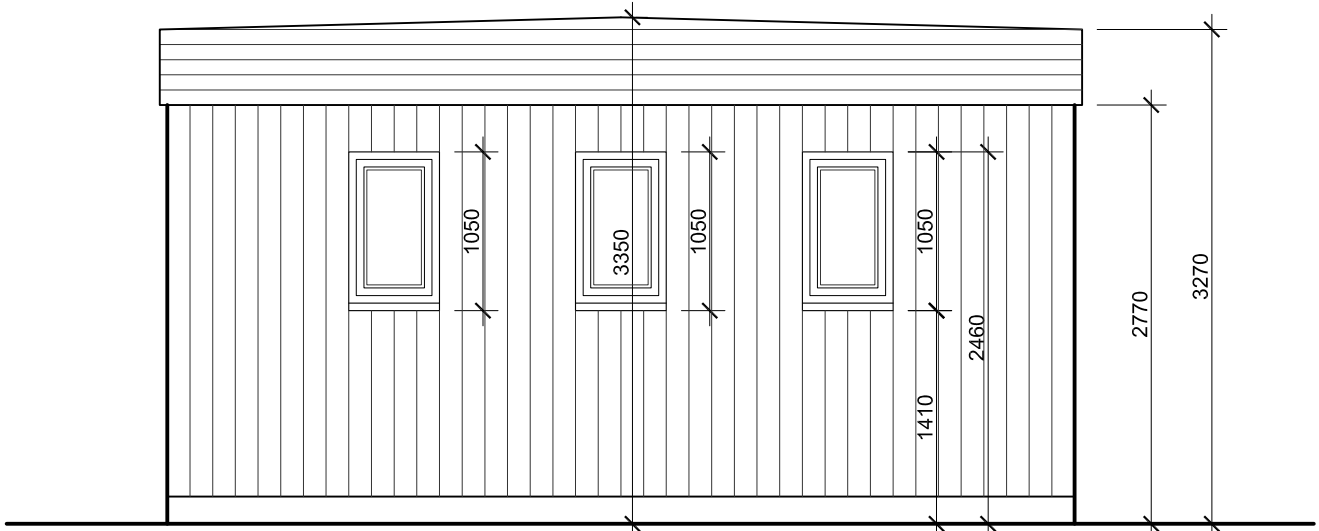


Proposed West Elevation (Churchyard view)
SCALE 1:50

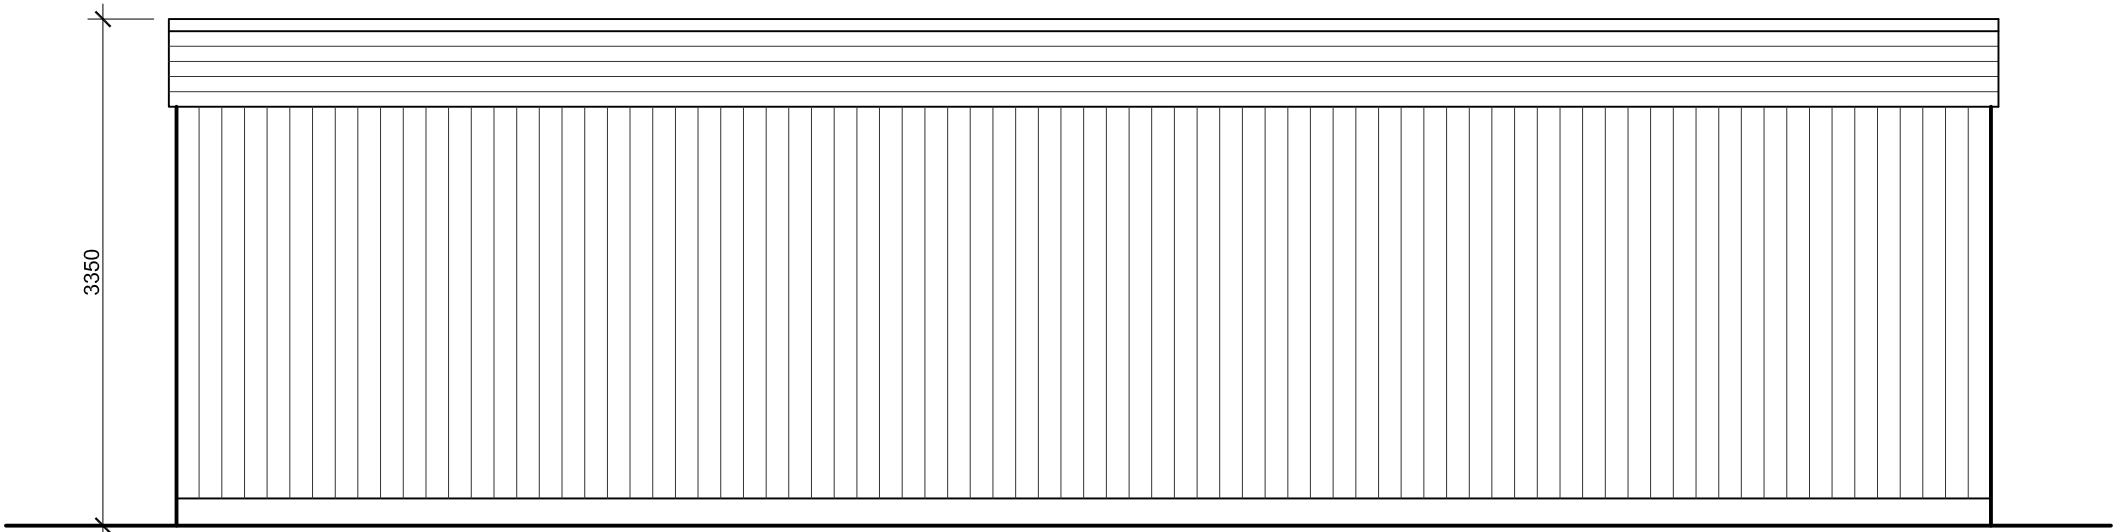


Proposed South Elevation
SCALE 1:50

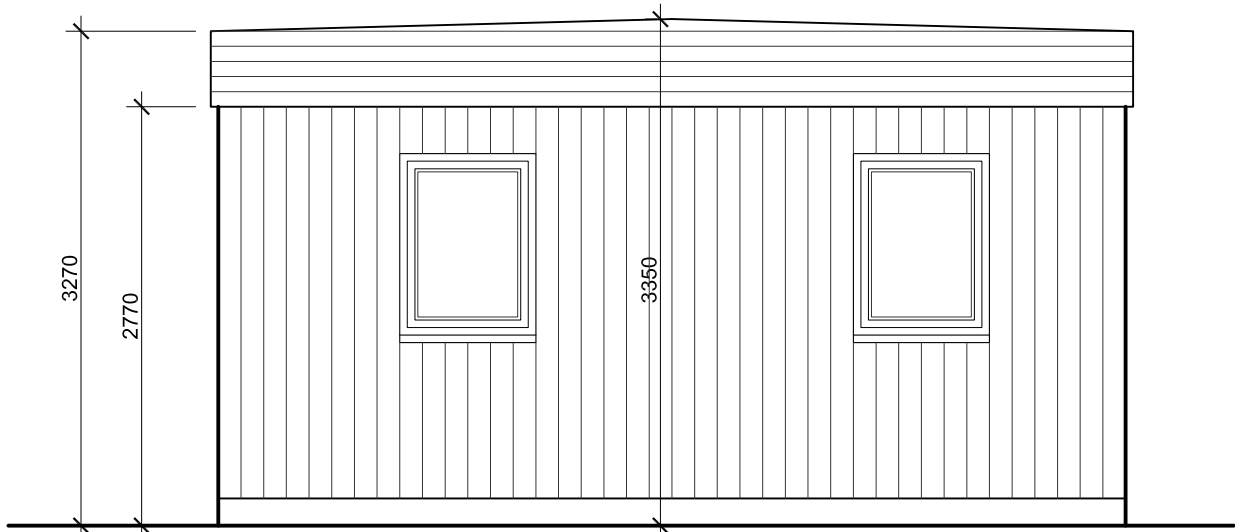


Proposed East Elevation (Facing London Road)
SCALE 1:50

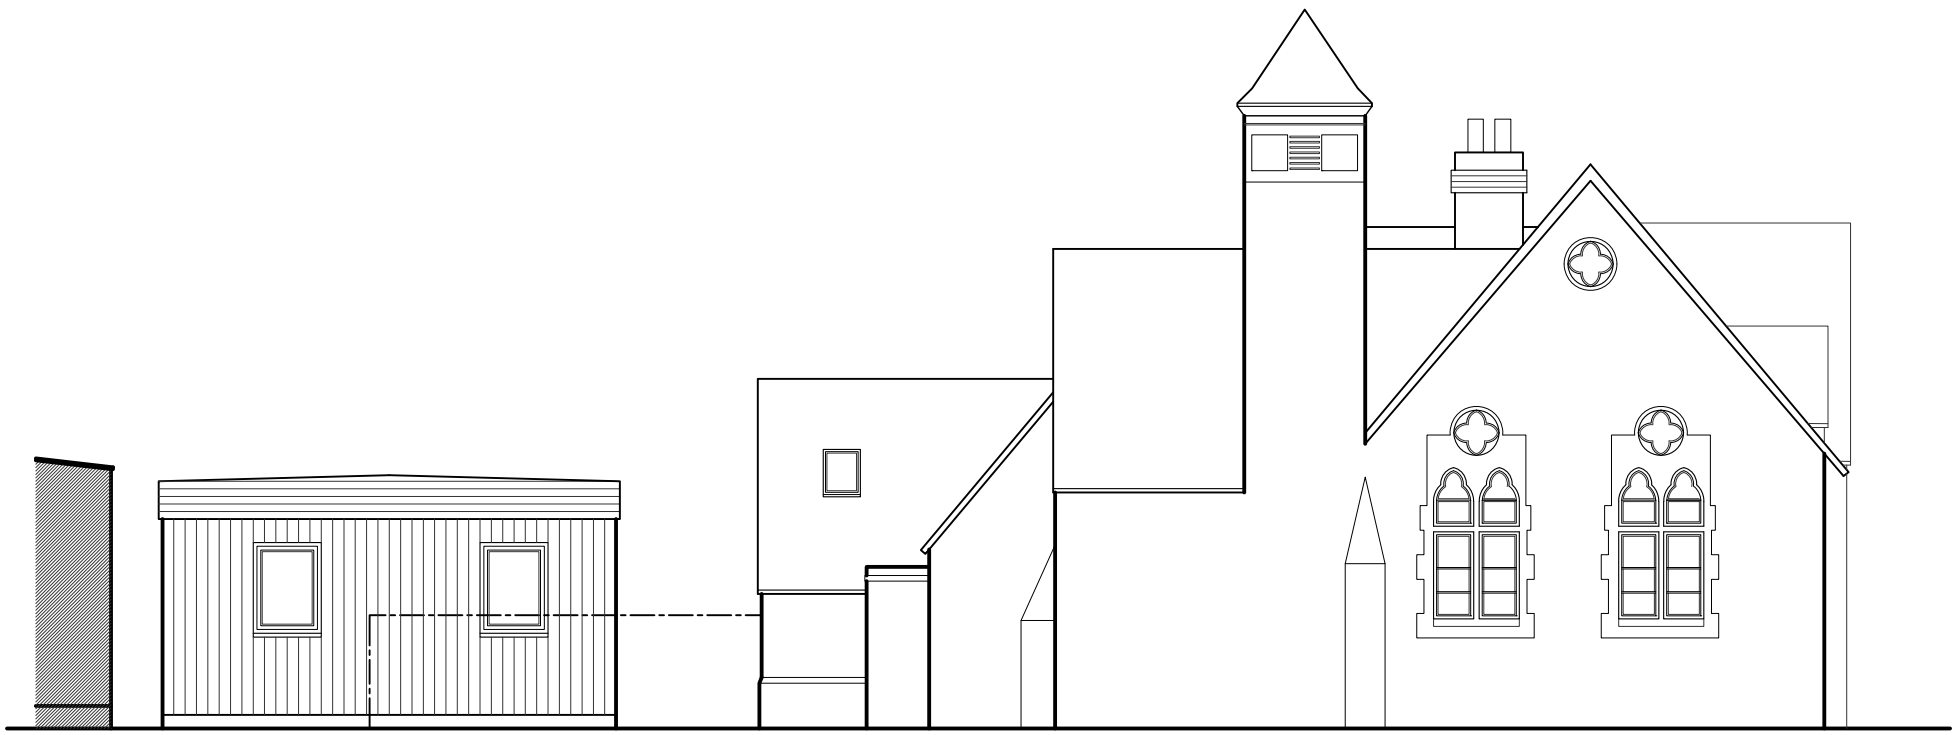

Proposed Road Elevation (London Road)
SCALE 1:50

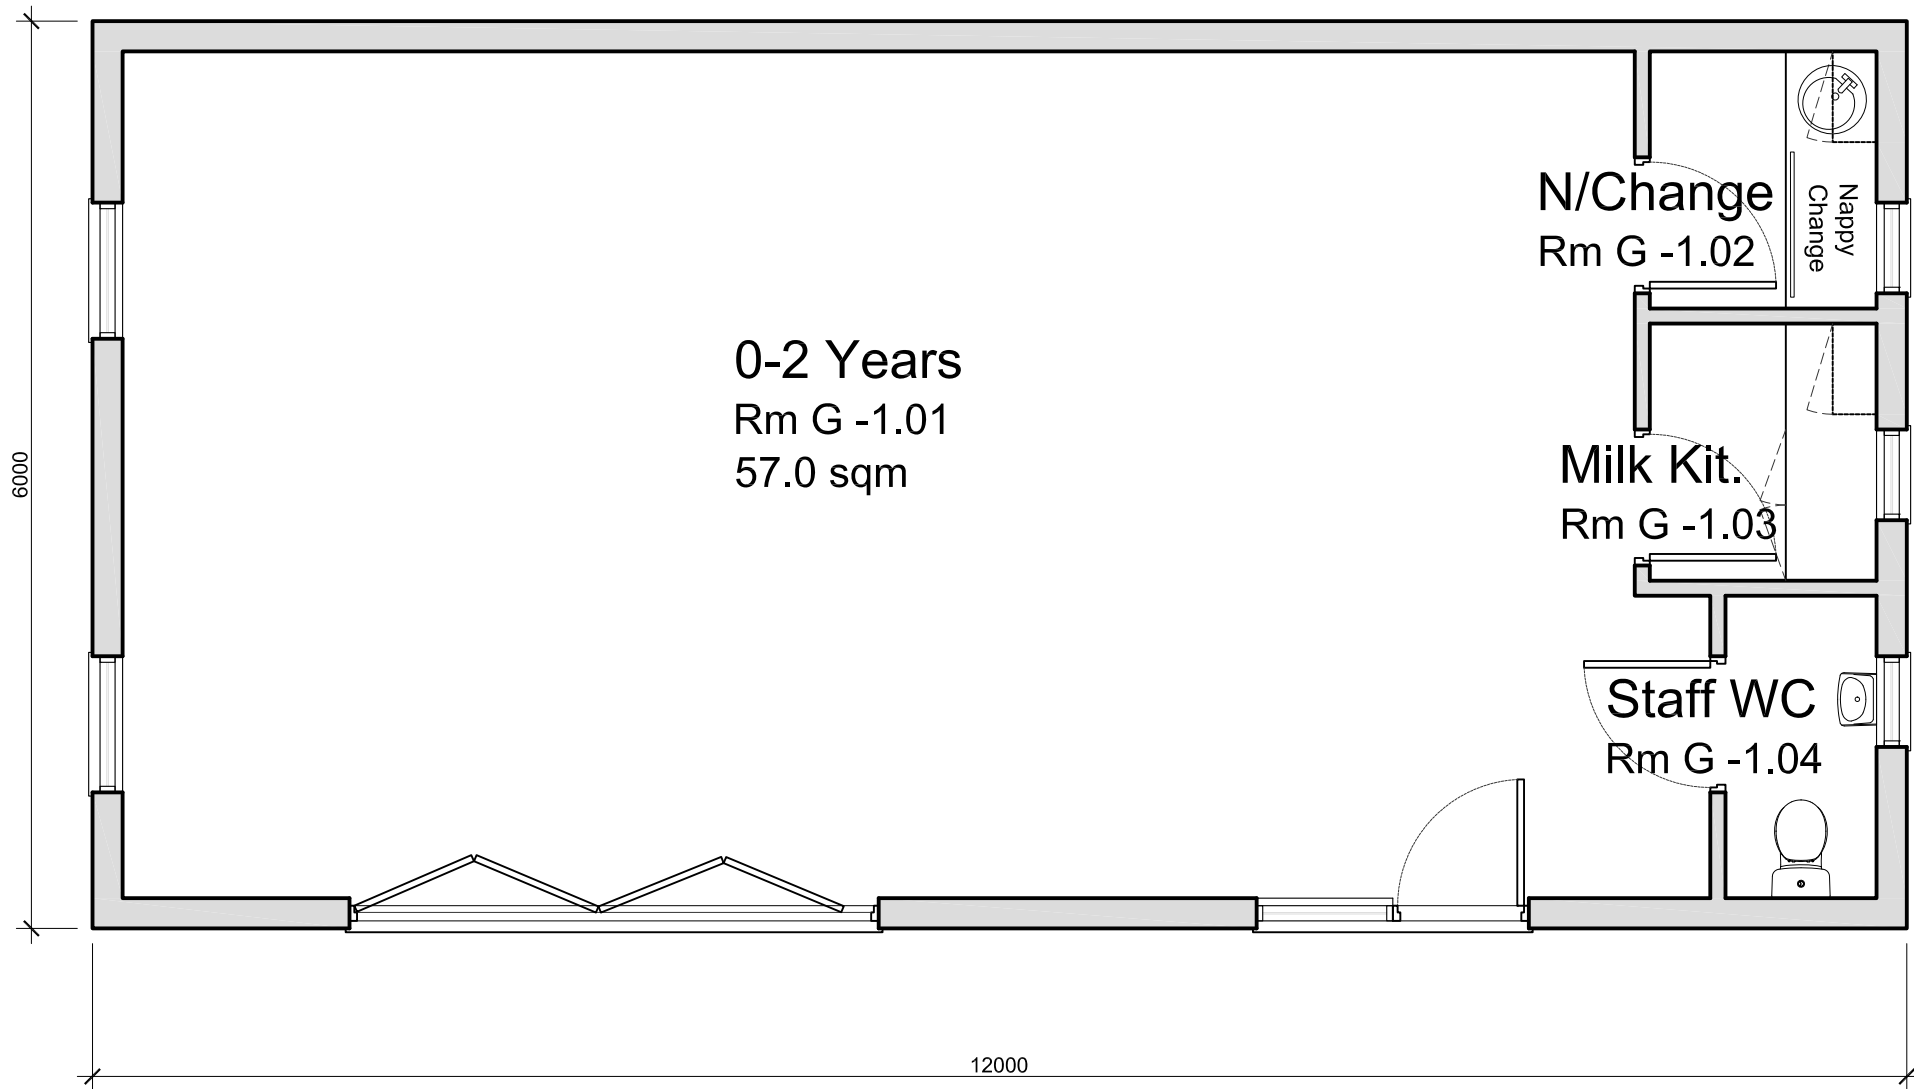

Proposed Outbuilding Floor Plan
SCALE 1:50

 

REVISIONS	Rev	Date	Description	Int	client:			drawing number:		dwg status
	A	28-09-2021	Bi-fold doors added to slide	SM	KENTLINCS			001-06-04		PRELIMINARY
	project address:			PURBROOK DAY NURSERY, 7 LONDON ROAD, PURBROOK, WATERLOOVILLE, PO7 5LQ.			drawing title:			
	CMC projects						PROPOSED OUTBUILDING FLOOR PAN & ELEVATIONS			
	date:						scale:		revision:	
	Sept '21			SM	SC	Office One, Head Farm Farm, Head Farm, Pymoor, Ely Cambs, CB6 2EN Tel: 01783 852189, email: mail@cmcprojects.co.uk		1:50 @ A1		
Copyright is reserved by CMC and is issued on the condition that it is not copied or disclosed by, or to, any unauthorised persons without prior consent in writing from CMC. All dimensions to be checked on site prior to any fabrication. All errors, omissions/discovered inconsistencies to be reported to the C.A immediately. Drawings show design intent only. Responsibility is not accepted for errors made by others in scaling from this drawing.										