

 
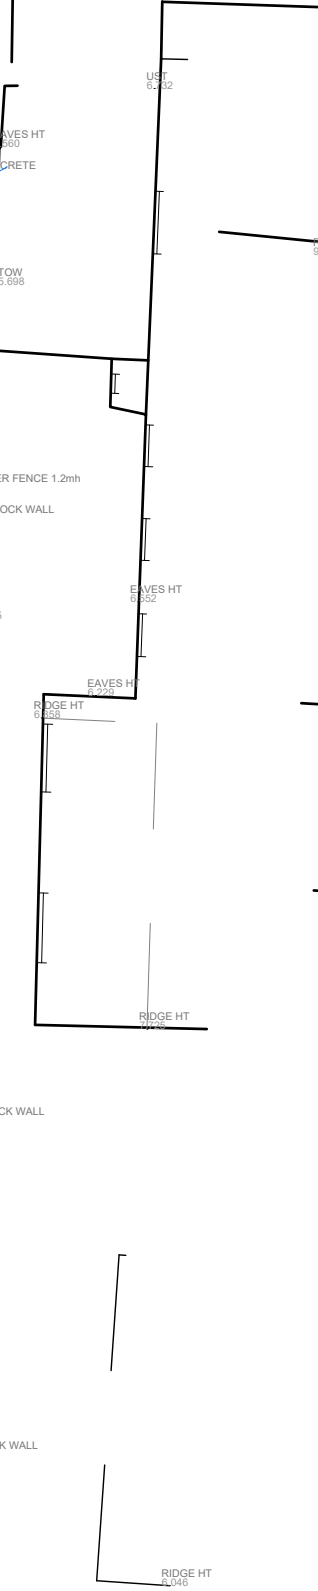


Proposed Lower Ground Floor & Site Plan

Scale 1:100 @ A3

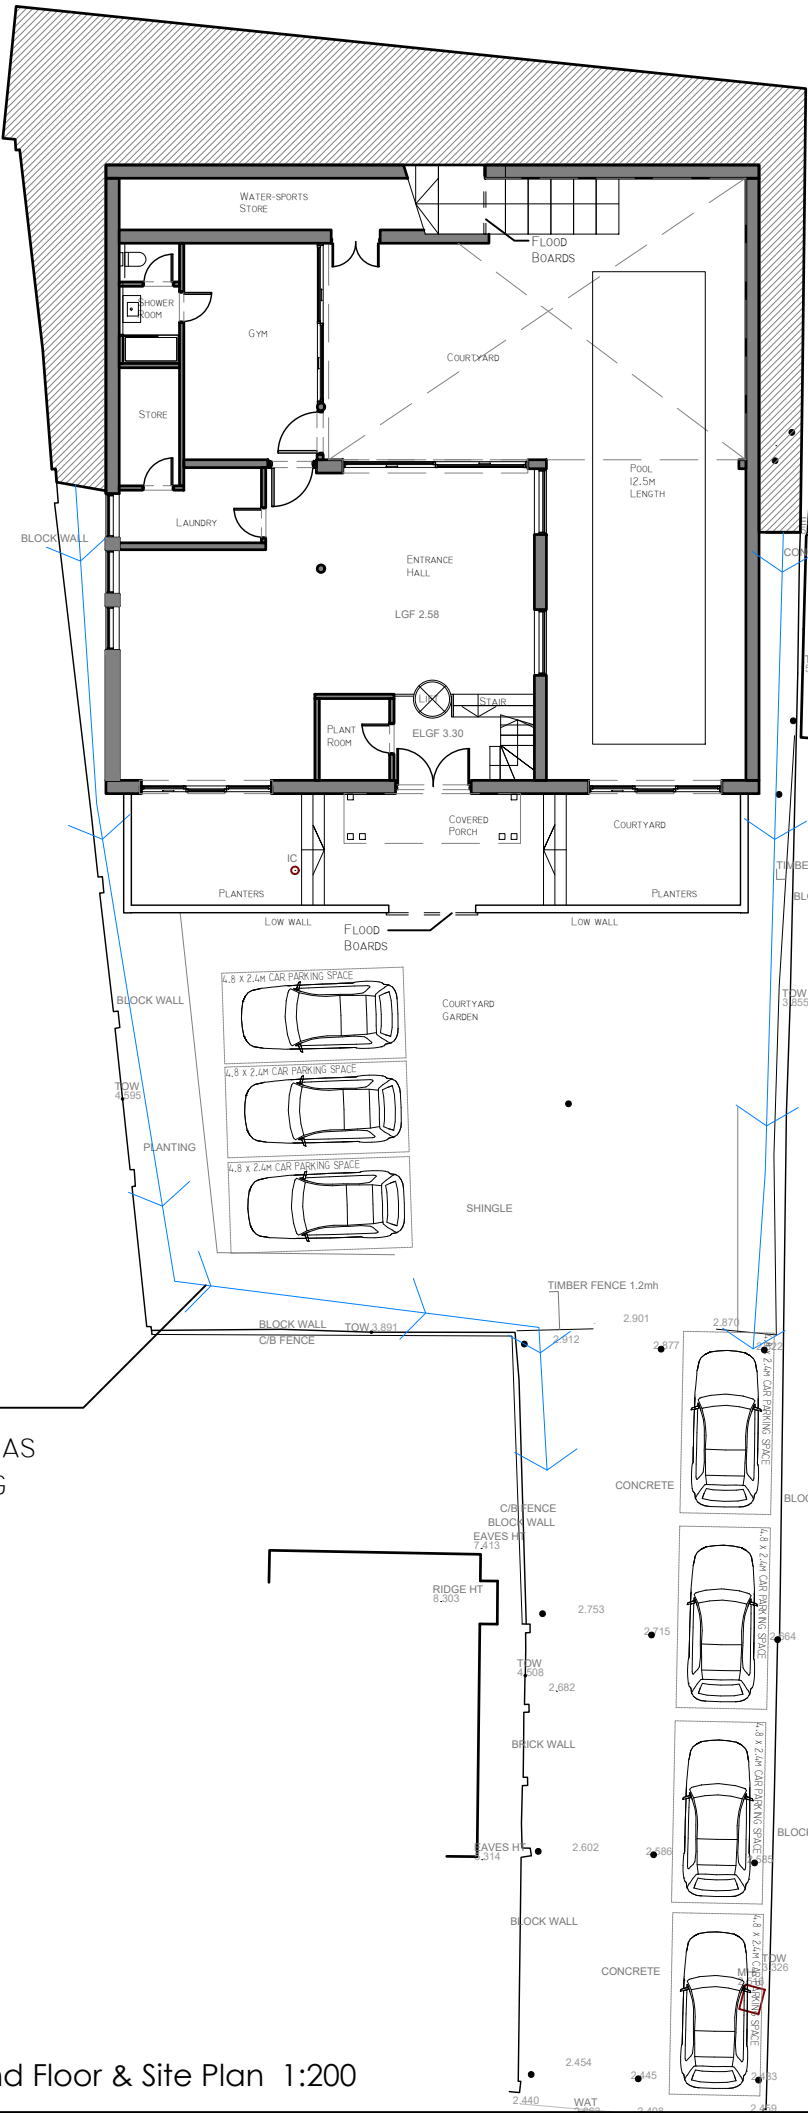

PLANNING

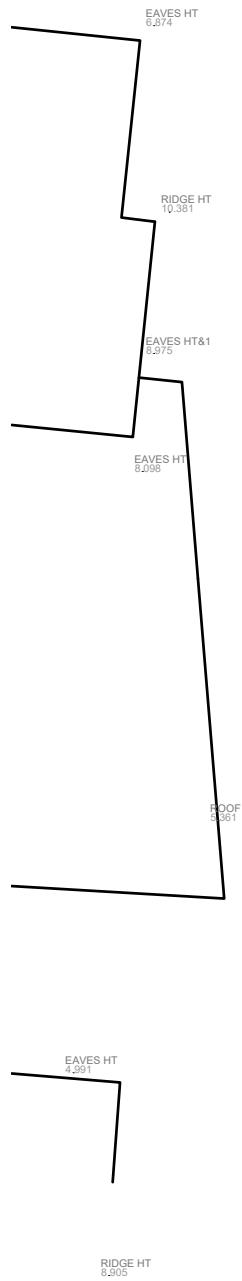

SLUICE WAY
MAINTAINED AS
PER EXISTING

Proposed Lower Ground Floor & Site Plan 1:200

Rev B. 2021/11/15 Existing house retained with new basement and interior remodeling
Rev A: 2021.08.19 Parking and dimensions to boundary shown

RS

ARCHITECTURE

CLIENT:

PROJECT:
208 Southwood Road

TITLE: Proposed Lower Ground and Site Plan

DRAWING NUMBER : 111.b

Scale : 1:200 @ A3

DATE: 20/07/2021
DRAWN BY: AS APPROVED BY: RS

194 Southwood Road, Hayling Island, Hampshire, PO11 9QL
07887933281
rob@rs-architecture.co.uk
www.rs-architecture.co.uk