

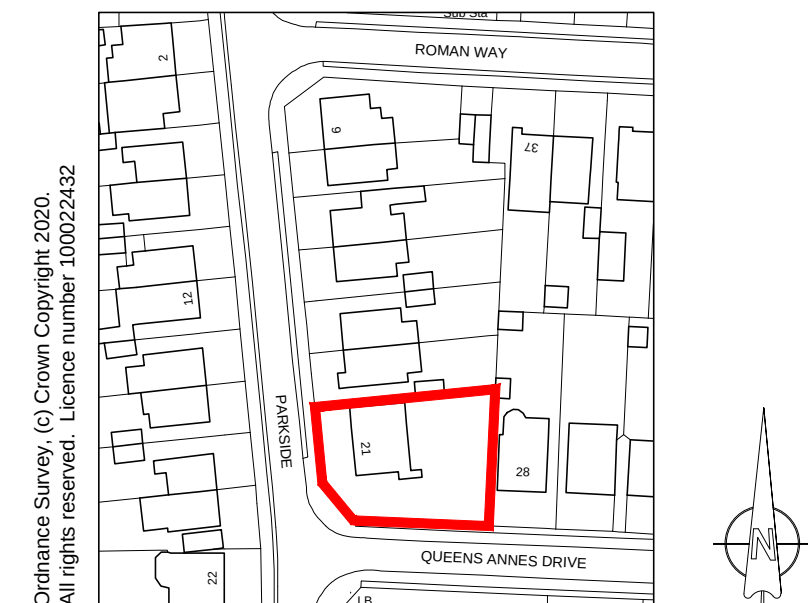
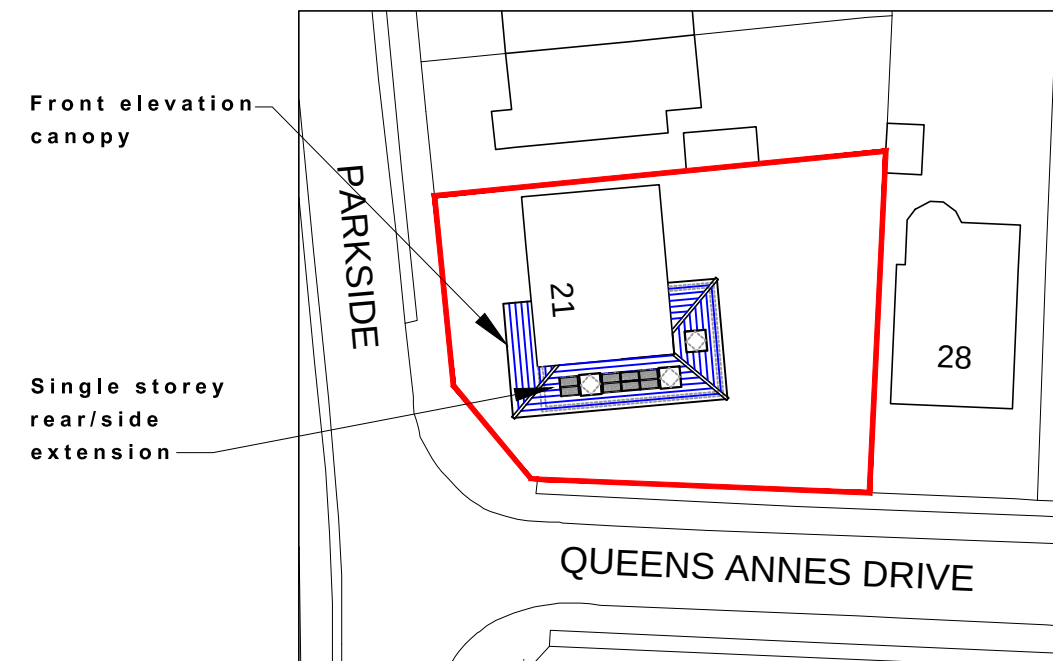


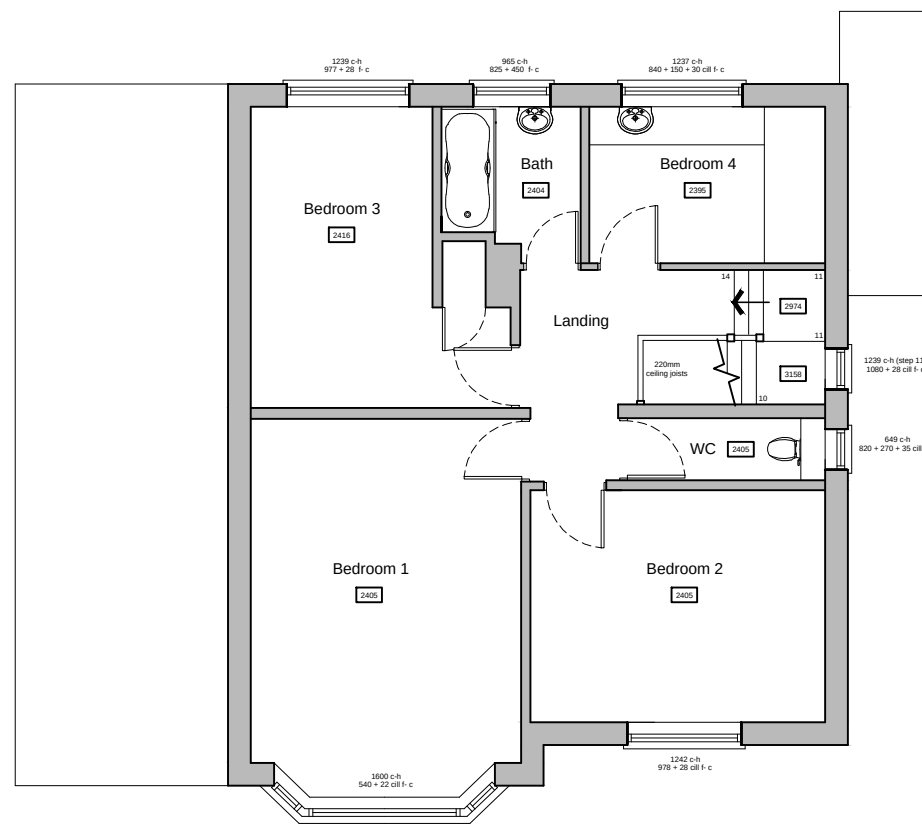

For MR & MRS LIDDLE	Title EXISTING FLOOR PLANS & LOCATION PLAN	Office Tel: 01243 933732
Project PROPOSED SIDE AND REAR EXTENSION + STORM PORCH AT 21 PARKSIDE, BEDHAMPTON PO9 3PJ	Date AUG 2021	Email: admin@jb-architecturedesign.com
	Drawn JB	Web: www.jb-architecturedesign.com
	Scale As shown @ A3	
	Job Number PL500.21	Revision A
	Drawing Number -01	
	Checked -	

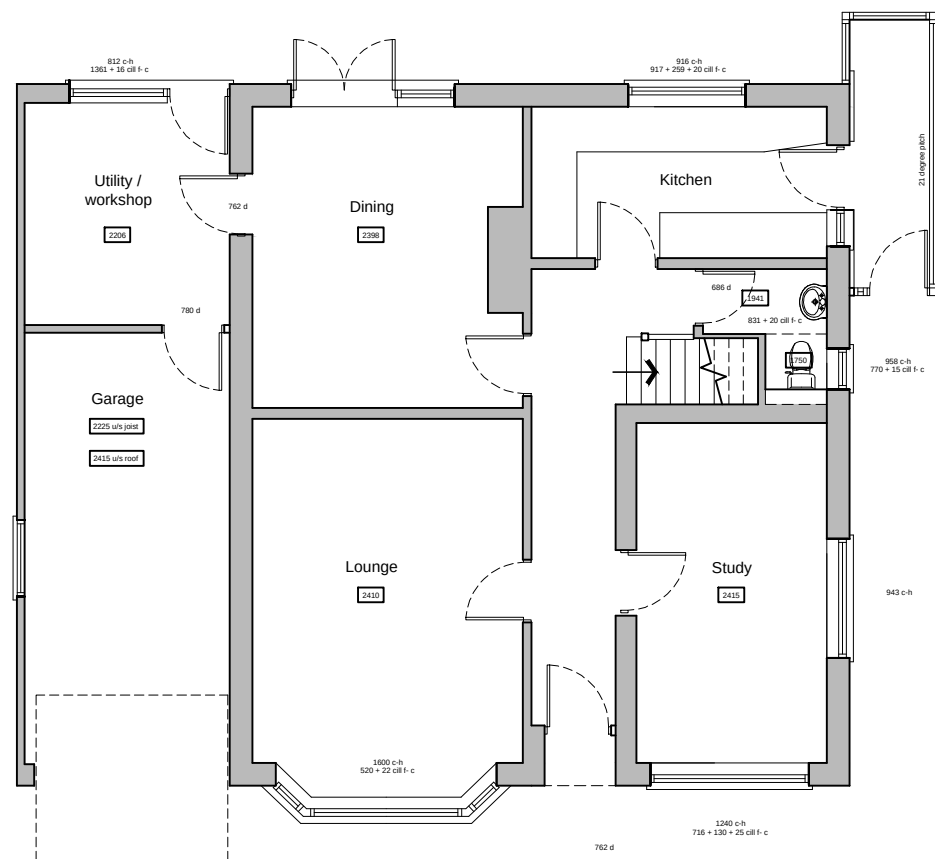