




THIS DRAWING HAS BEEN PRODUCED FOR PLANNING PURPOSES ONLY, THIS IS NOT A WORKING DRAWING, FOR FURTHER INFORMATION CONTACT KALOTEC LTD.

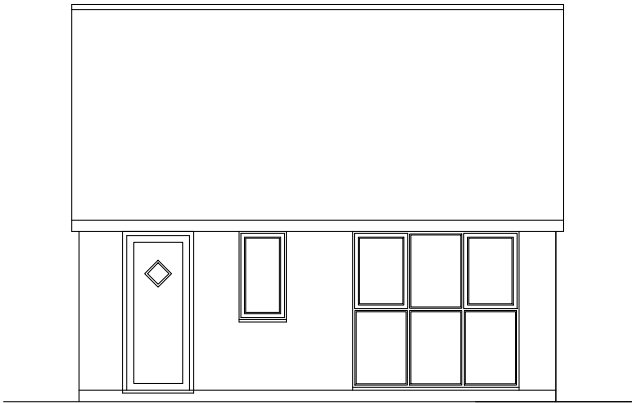


Existing Front Elevation (Scale 1:100)

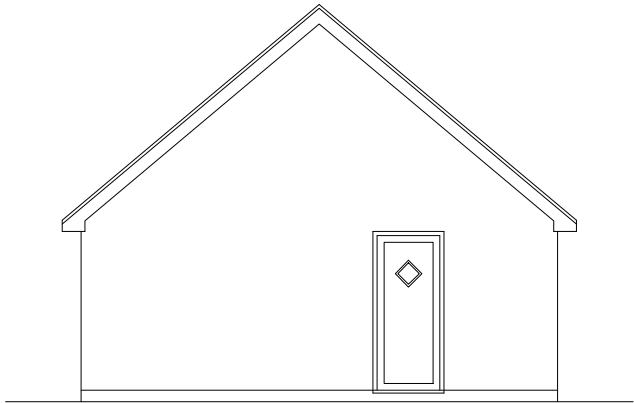


Existing Side Elevation (Scale 1:100)

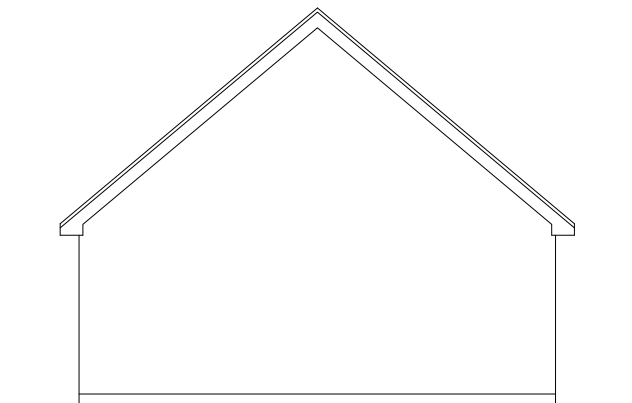

Existing Side Elevation (Scale 1:100)

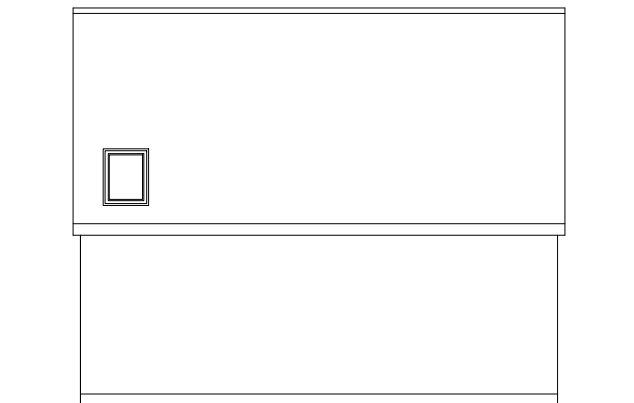

Existing Rear Elevation (Scale 1:100)

 

Revisions:

 Residential Development Solutions			
CLIENT Mr J Garland			
SITE 54 Stakes Road, Purbrook			
TITLE Existing Elevations			
SCALE 1:100 (A3)	DRAWING NO. KALO-0201-102		REVISION
DATE Sept 21			
DRAWN CHECKED			
Kalotec Limited, Cams Hall, Fareham, Hampshire, PO16 8AB Telephone: 01329 227 424 Email: info@kalotec.co.uk Website: www.kalotec.co.uk			
COPYRIGHT © KALOTEC LIMITED			