


Revision	Description	Date
A	Revised to clients comments;	18-05-21
B	Issued for PRIOR APPROVAL;	27-05-21
C	Size of extension reduced to comply with planning comments;	03-06-21
D	Size of extension reduced further;	07-06-21
E	DRAFT BUILDING REGS. issue;	05-07-21
F	Issued for BUILDING REGULATIONS;	16-07-21
G	Dimension added to side elevation;	21-07-21
H	Issued for PLANNING;	21-07-21
	Existing & proposed South elevations added;	09-08-21




South Elevation
1 : 100

East Elevation
1 : 100

North Elevation
1 : 100

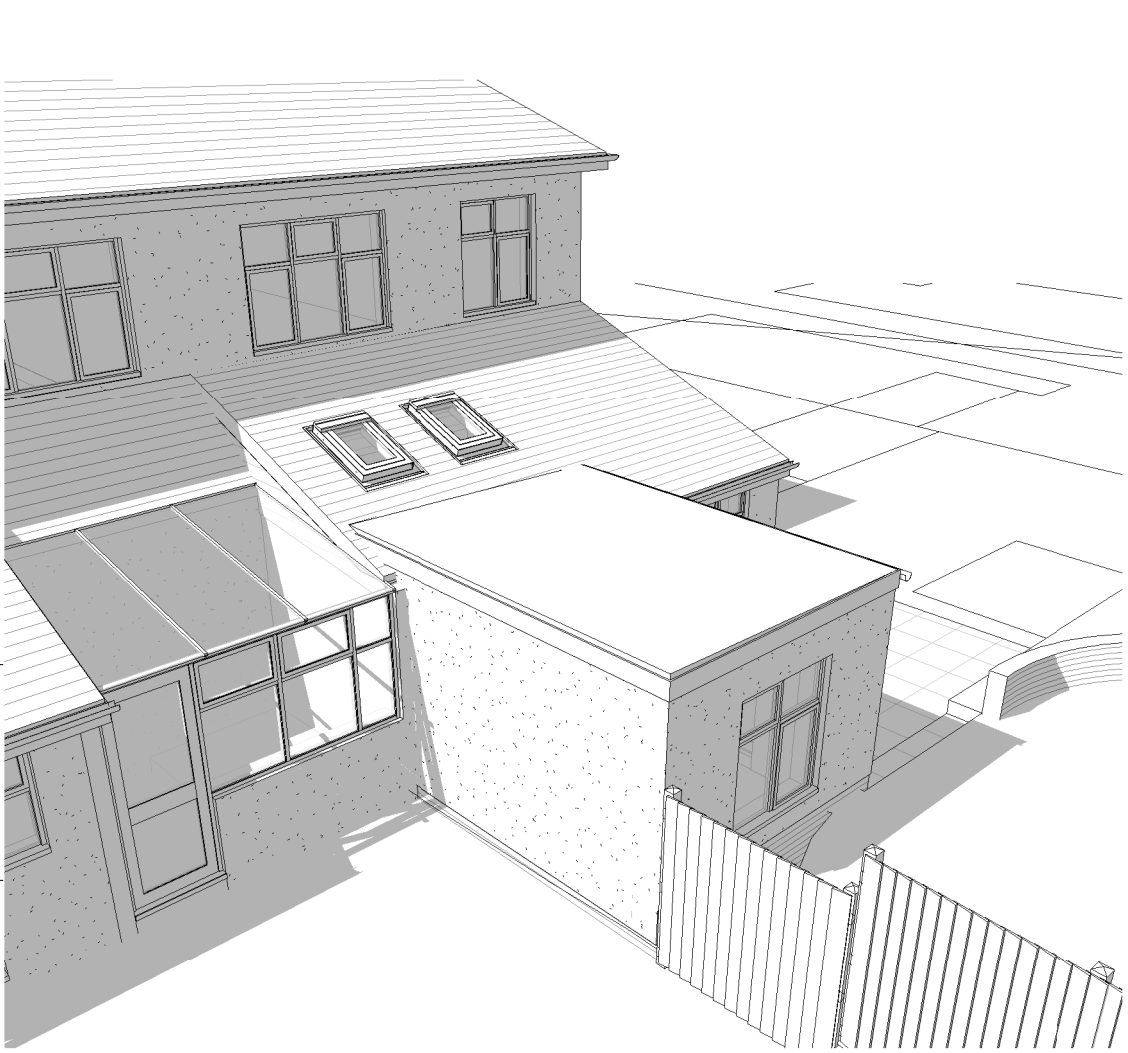

3D View 2

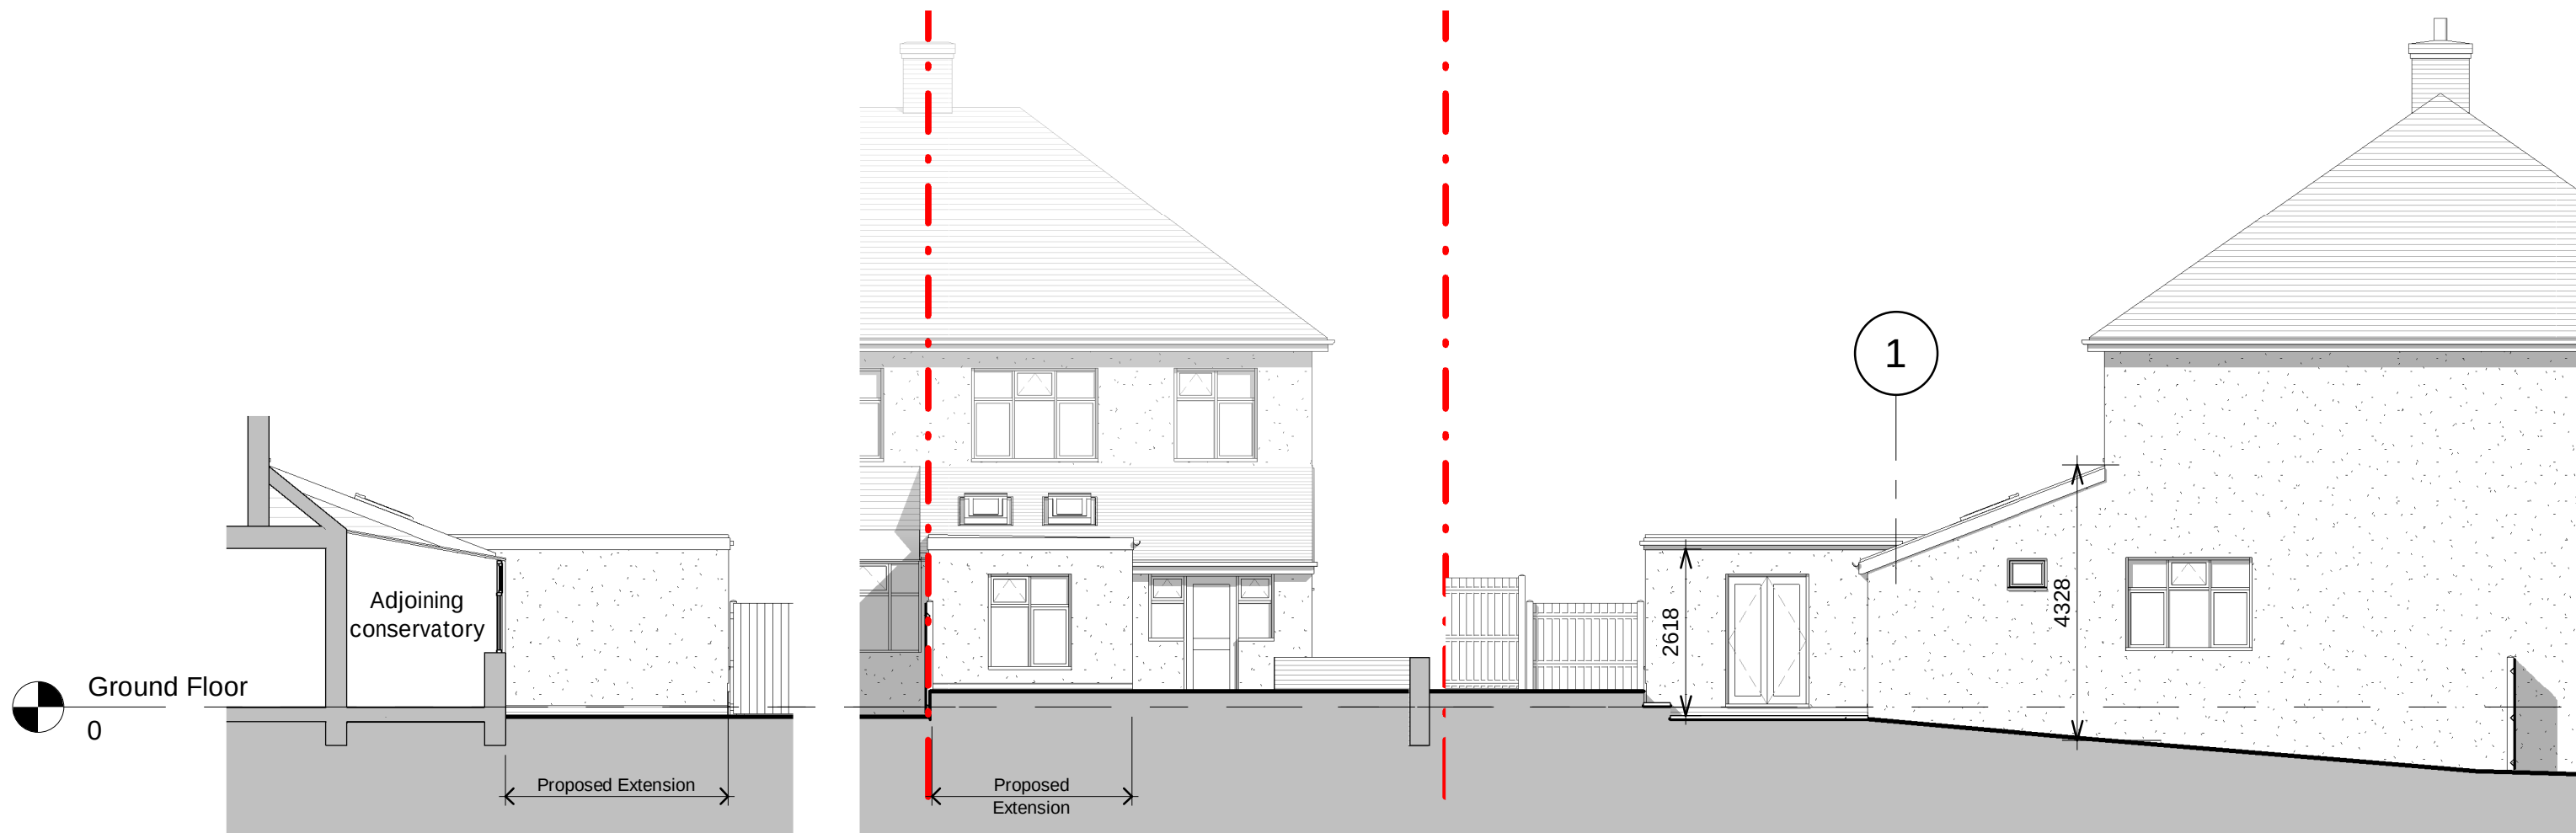


S Elevation proposed
1 : 100

E Elevation proposed
1 : 100


N Elevation proposed
1 : 100




3D View 1

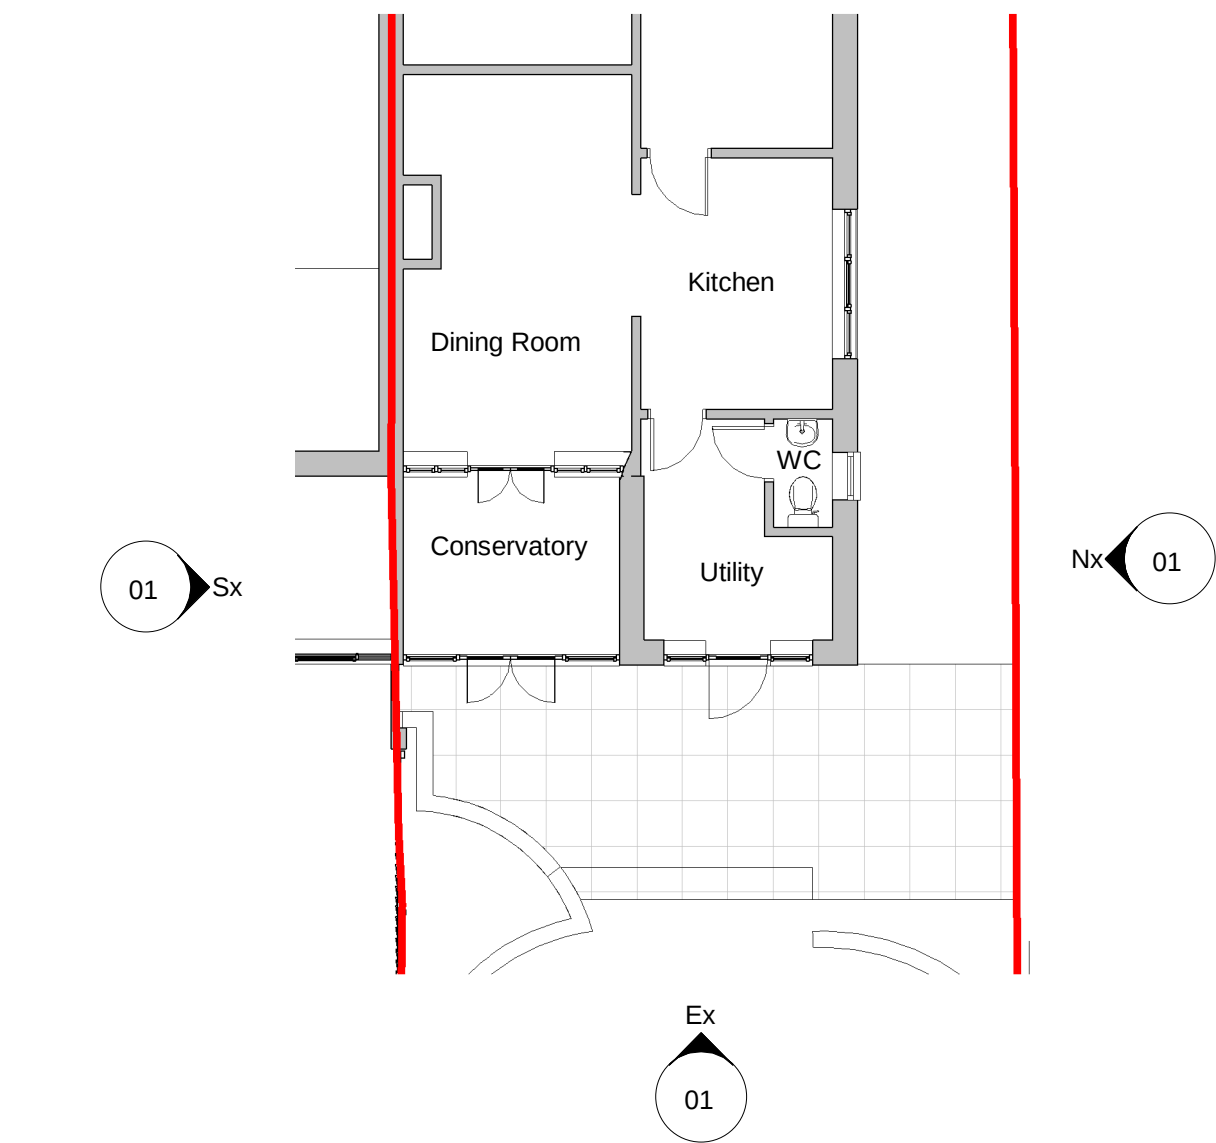


Ground Floor existing
1 : 100

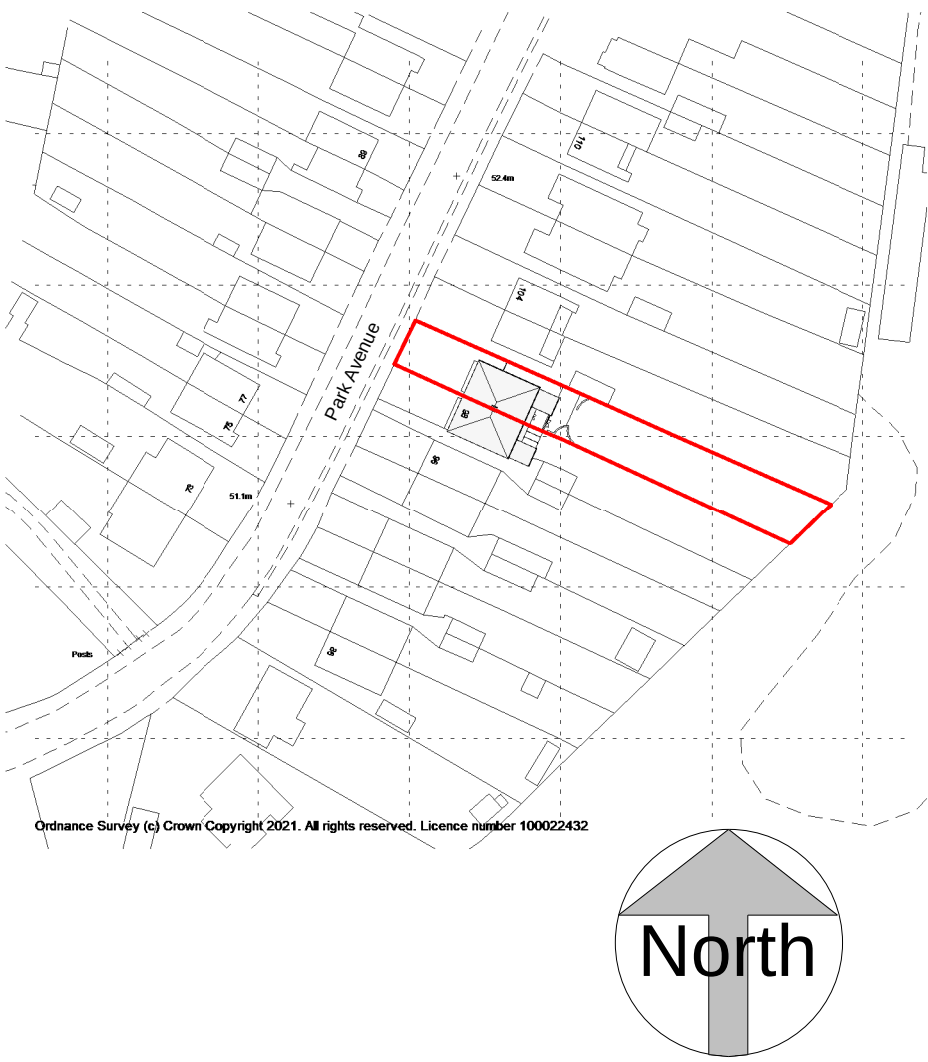

Location Plan
1 : 1250

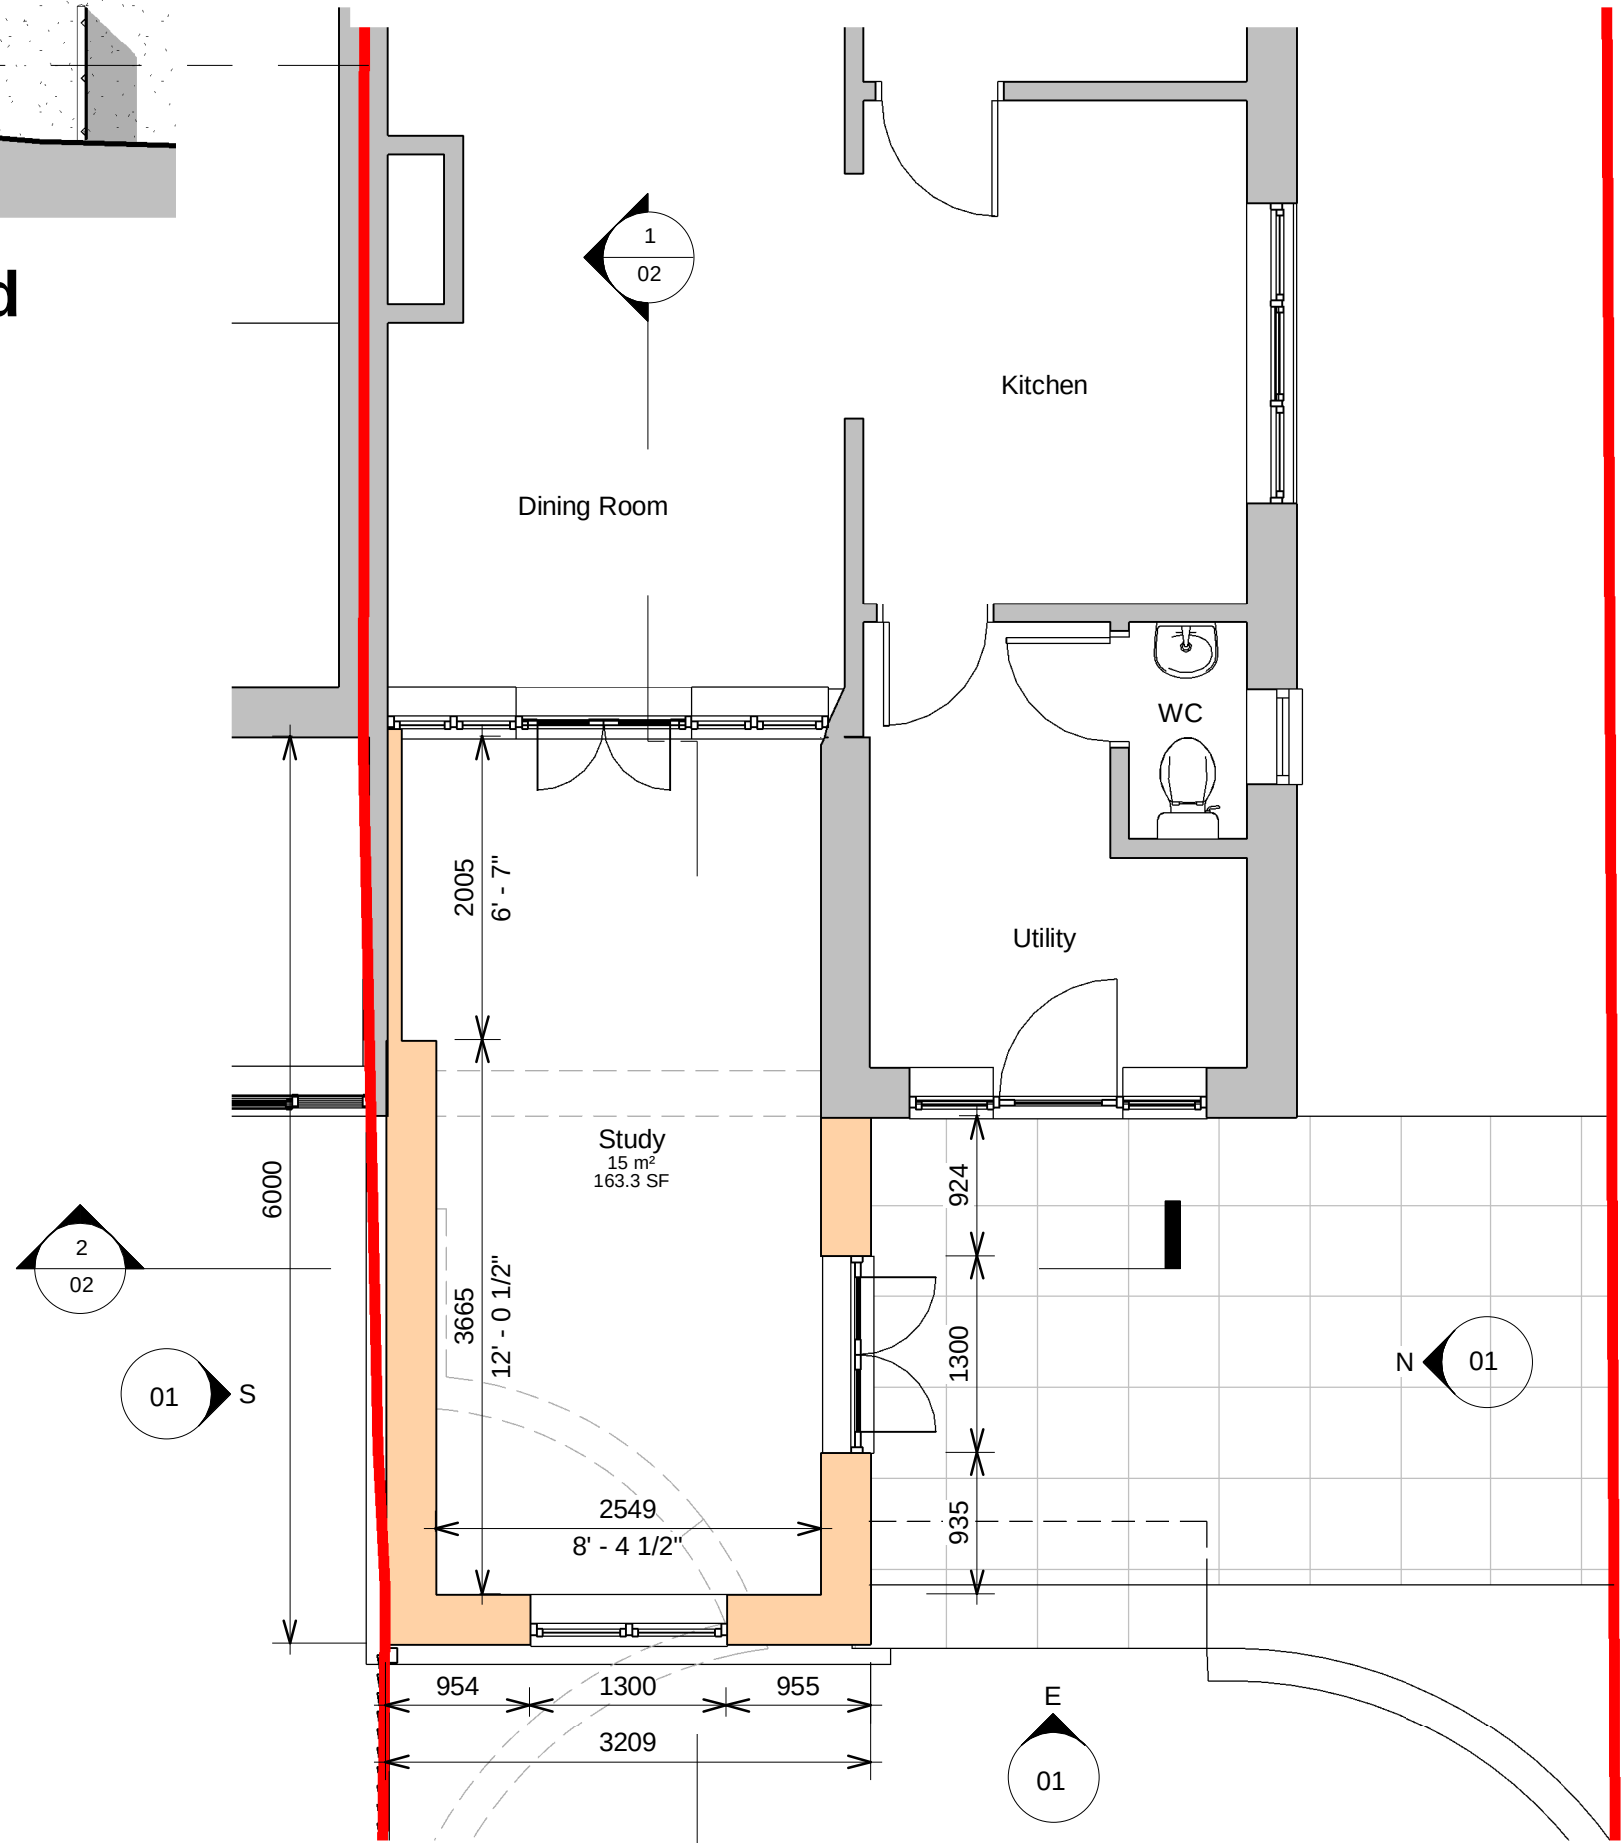

Ground Floor proposed
1 : 50

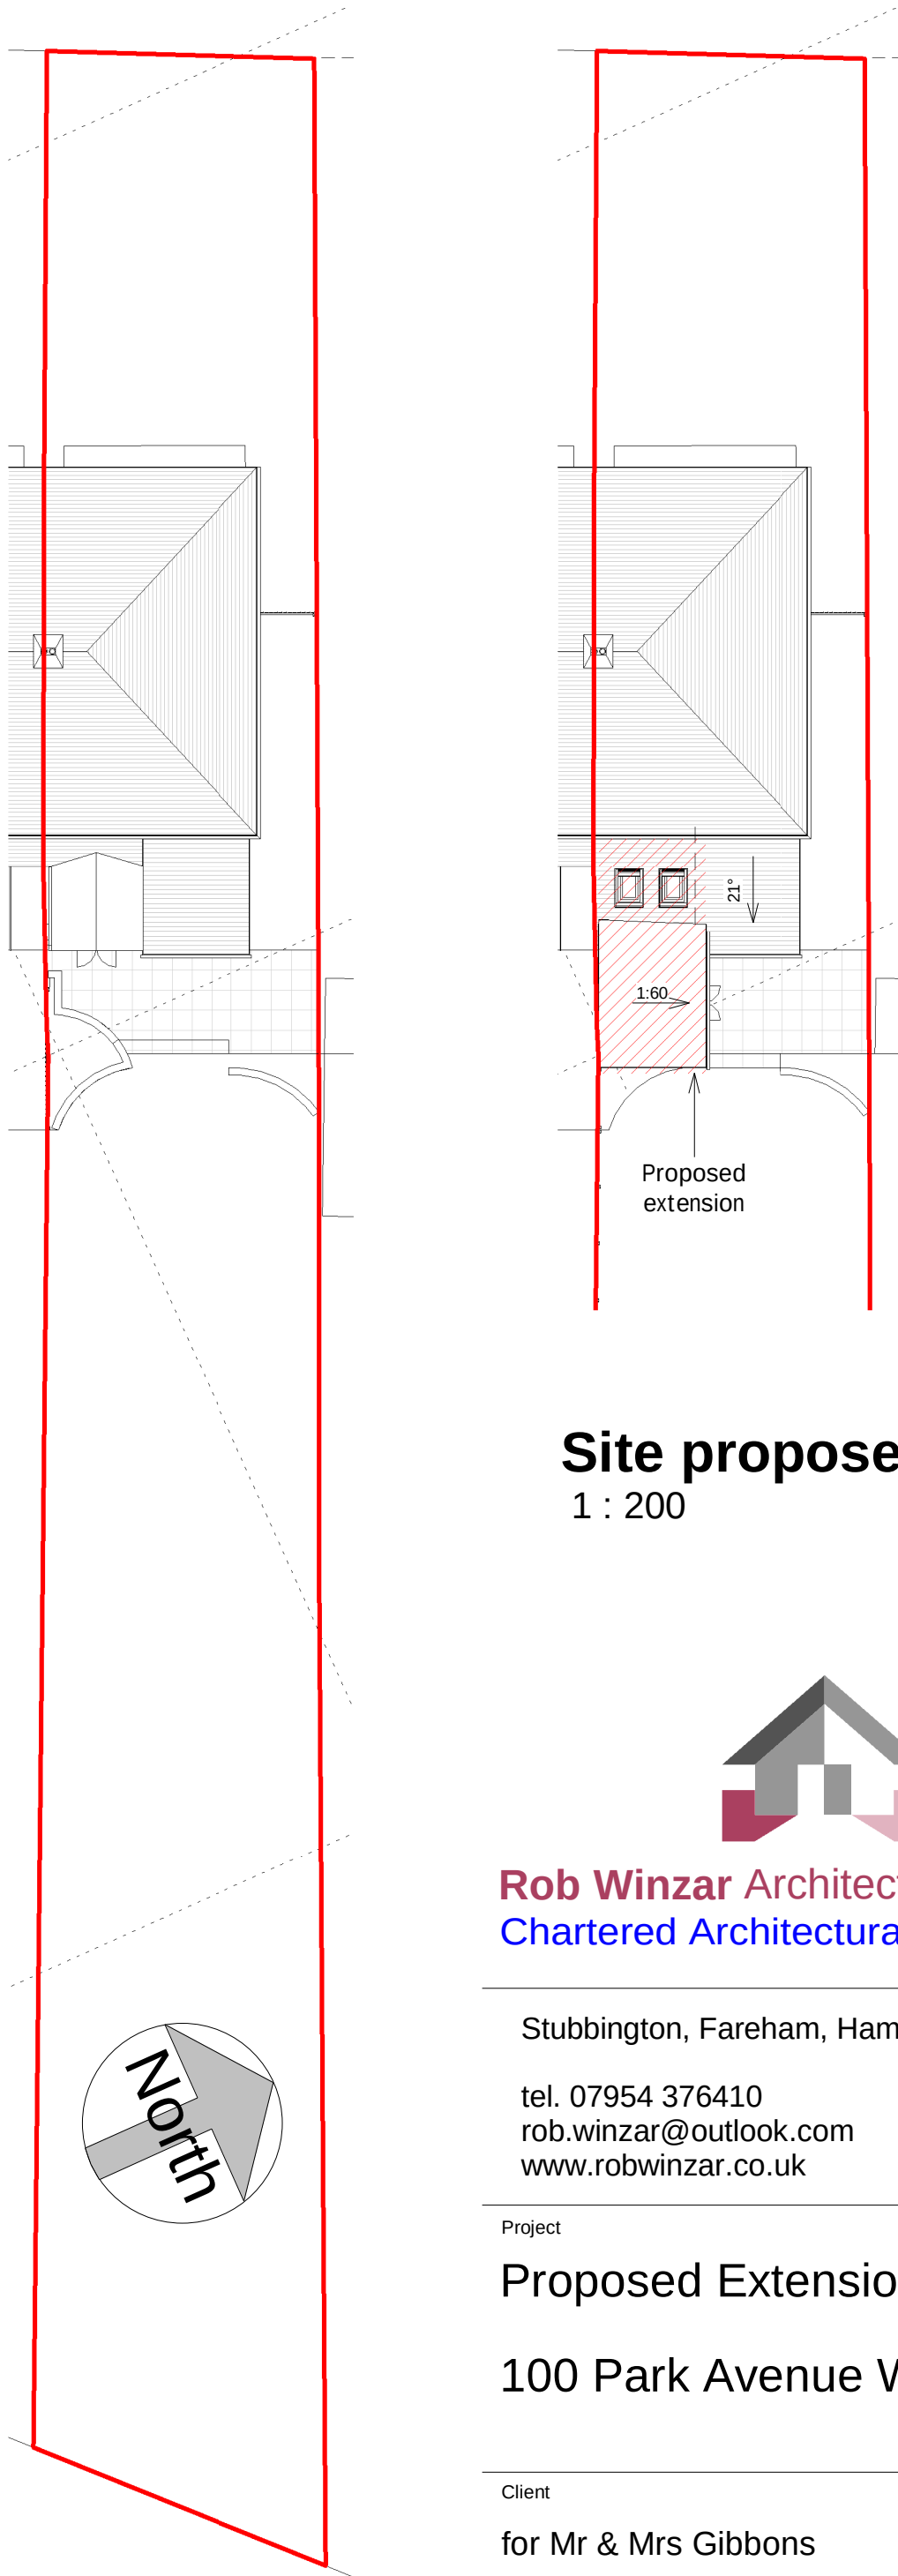

Site Plan existing
1 : 200

Site proposed
1 : 200


Rob Winzar Architectural Services
Chartered Architectural Technologist

Stubbington, Fareham, Hampshire PO14 2SQ
tel. 07954 376410
rob.winzar@outlook.com
www.robwinzar.co.uk



Project
Proposed Extension
100 Park Avenue Widley

Client
for Mr & Mrs Gibbons

Sheet
Plans & Elevations

Date
May 2021

Status
PLANNING

Drawing Number
21-32- 01
Rev
H

Scale @ A1
As indicated

